






HAVANT BOROUGH
COUNCIL
21 NOV 2013
RECEIVED

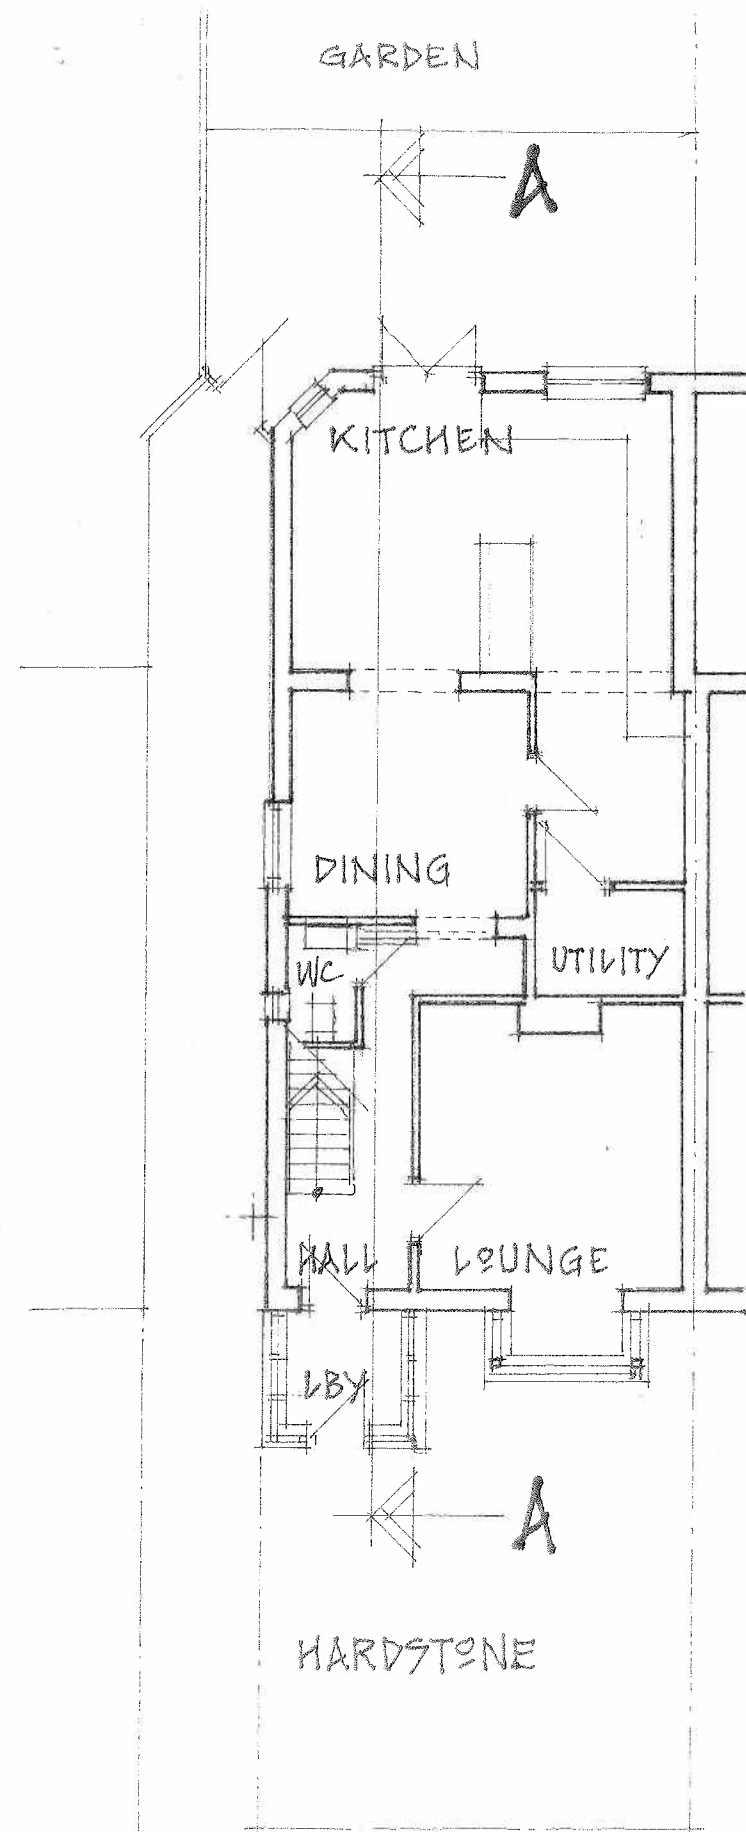


EXISTING GROUND FLOOR
SCALE 1:100 @ A3

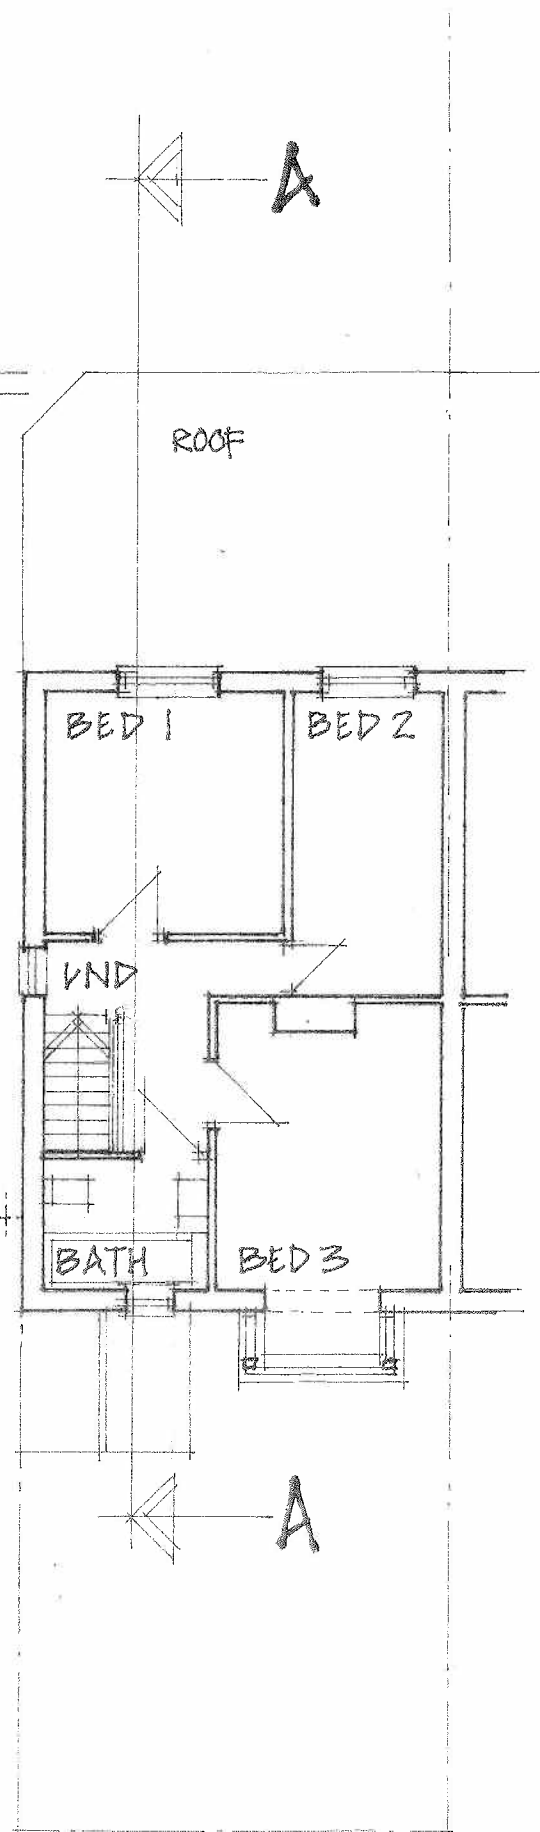

EXISTING FIRST FLOOR

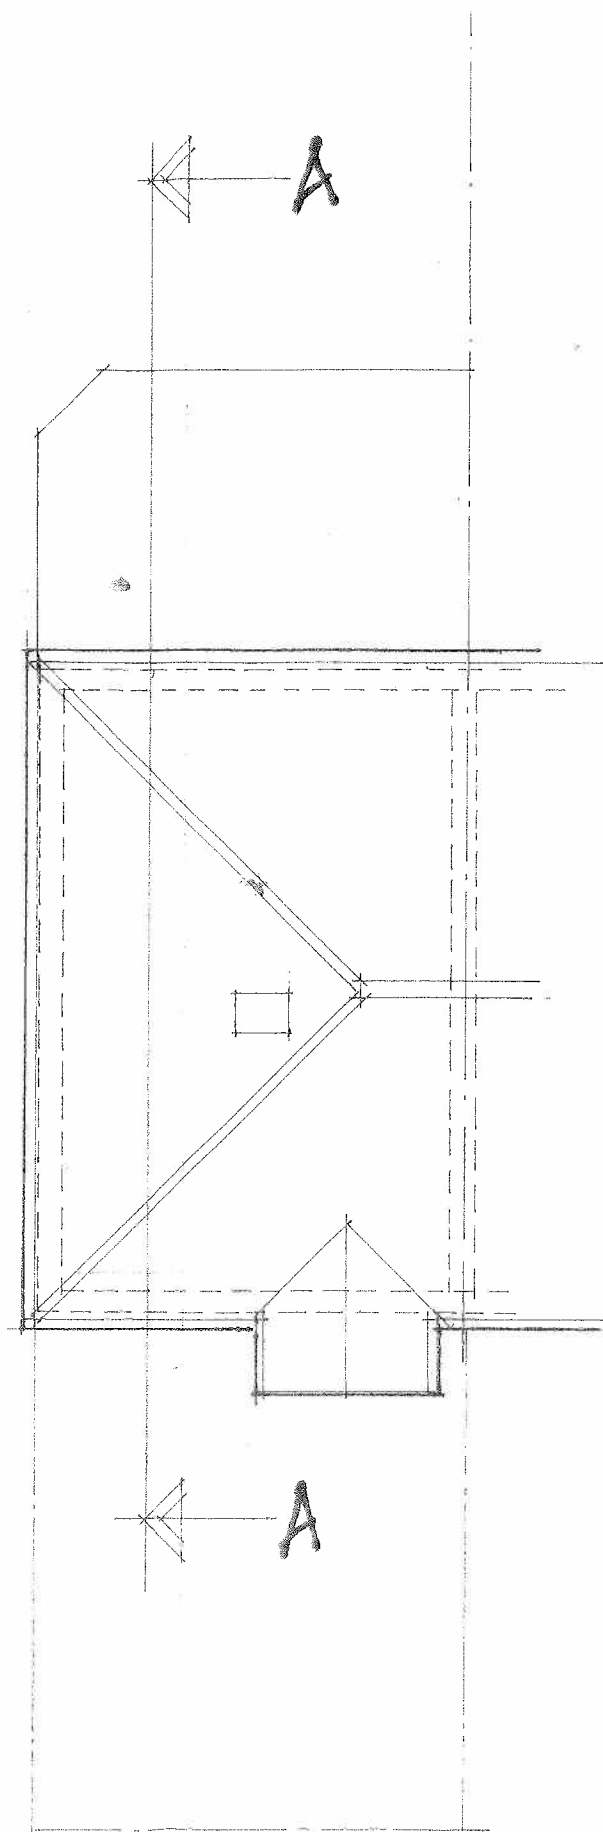

EXISTING ROOFPLAN

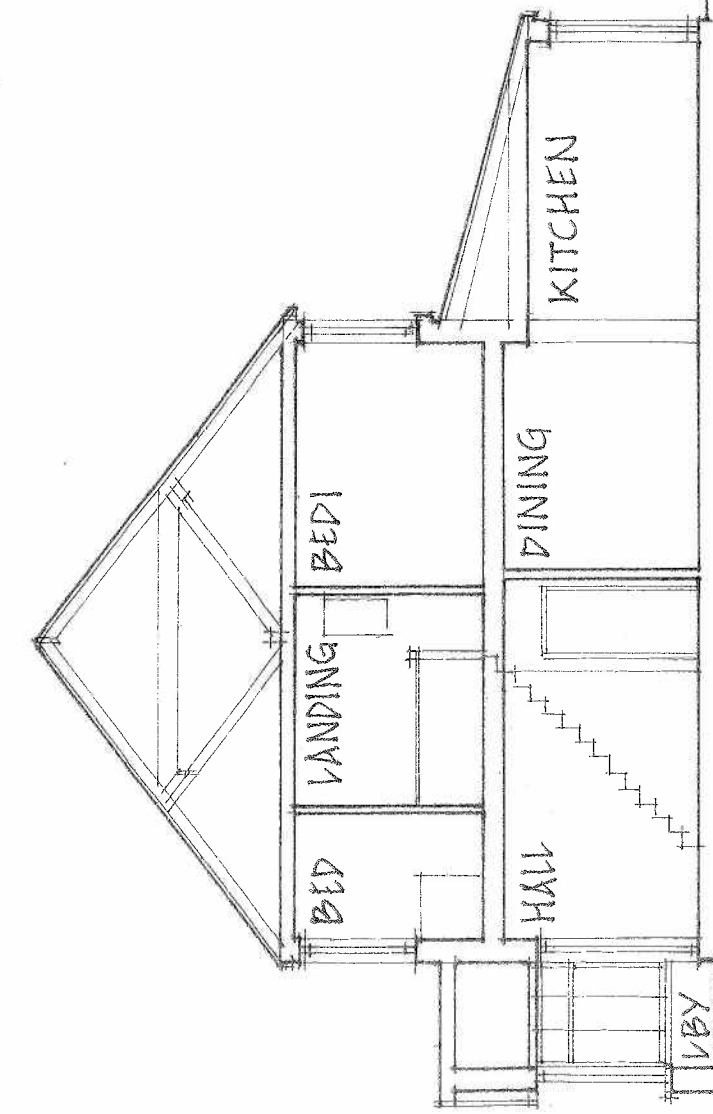

TYPICAL SECTION A-A
SCALE 1:100 @ A3

Architectural Planning limited.
Building Designers & Surveyors.

**Proposed Alterations and improvements to; 2 Bath Road,
Emsworth, Hampshire. For Mr & Mrs Chandler.**

EXISTING FLOOR PLANS, JANUARY 2011, DRG NO: Y01/01/03/02, SCALE 1:100 @ A3.

Registered offices: 1a Nutbourne Road, Sandy Point, Hayling Island, Hampshire, PO11 9RT.
Residential, Commercial Building Surveyors & Designers, Project management & Administrators.
Telephone: 02392 463994, mobile: 07795 633100.
Registered in England No: 0738305.