



1 PROPOSED N.W. ELEVATION 1:50



2 PROPOSED S.W. ELEVATION 1:50




3 EXISTING N.W. ELEVATION 1:100




4 EXISTING S.W. ELEVATION 1:100




5 EXISTING S.E. ELEVATION 1:100

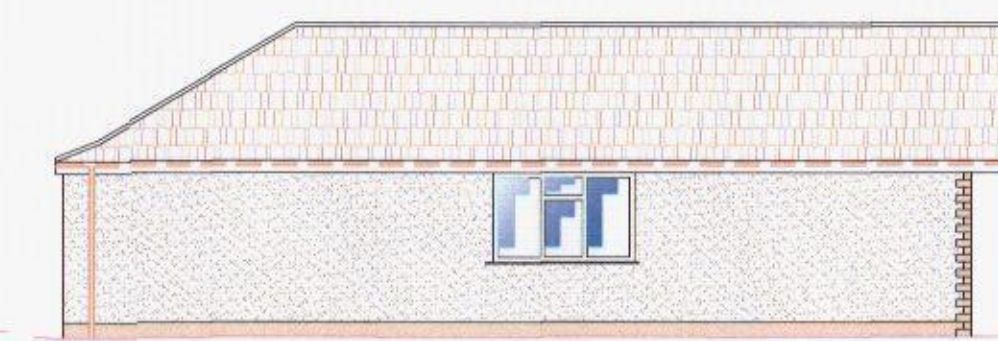


6 EXISTING N.E. ELEVATION 1:100

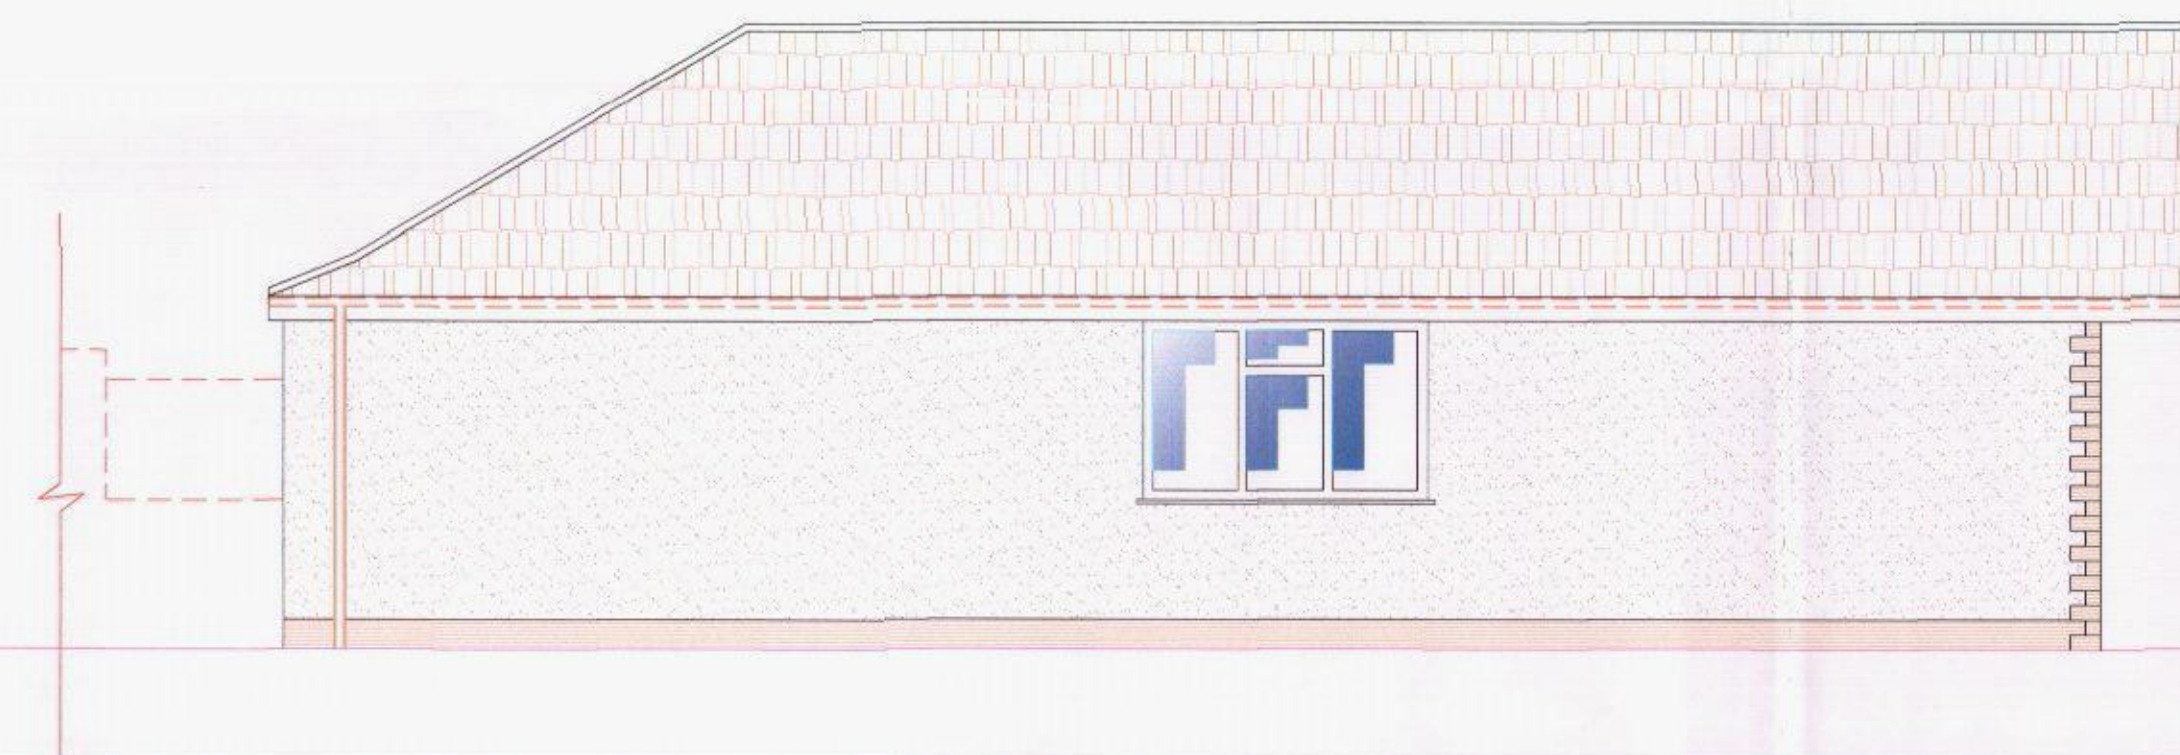


7 PROPOSED N.E. ELEVATION 1:50

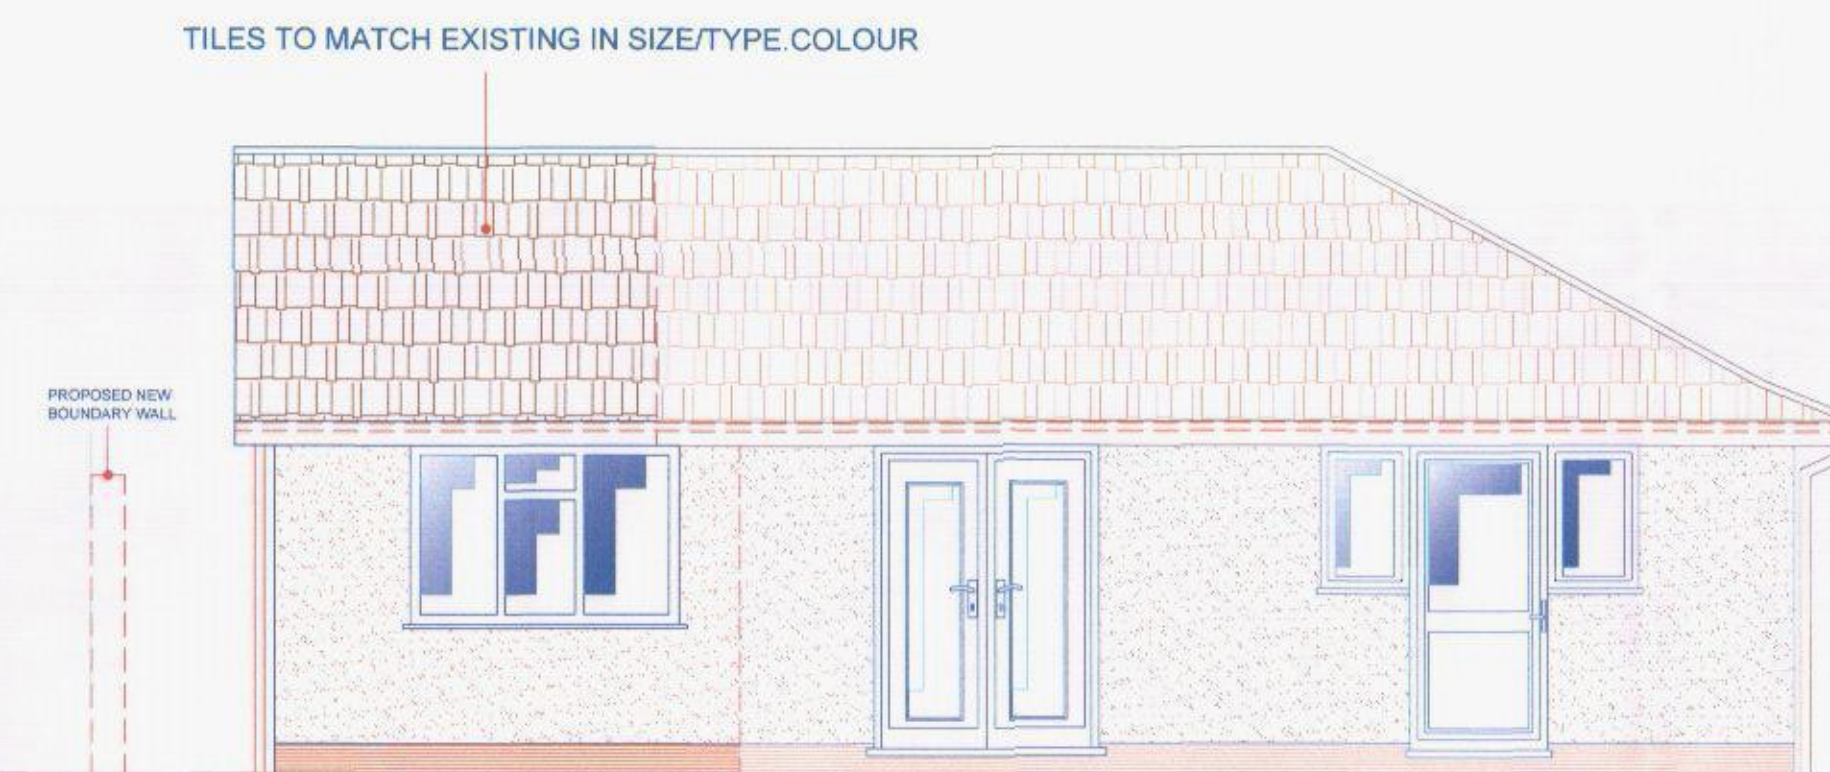

8 PROPOSED S.E. ELEVATION 1:50

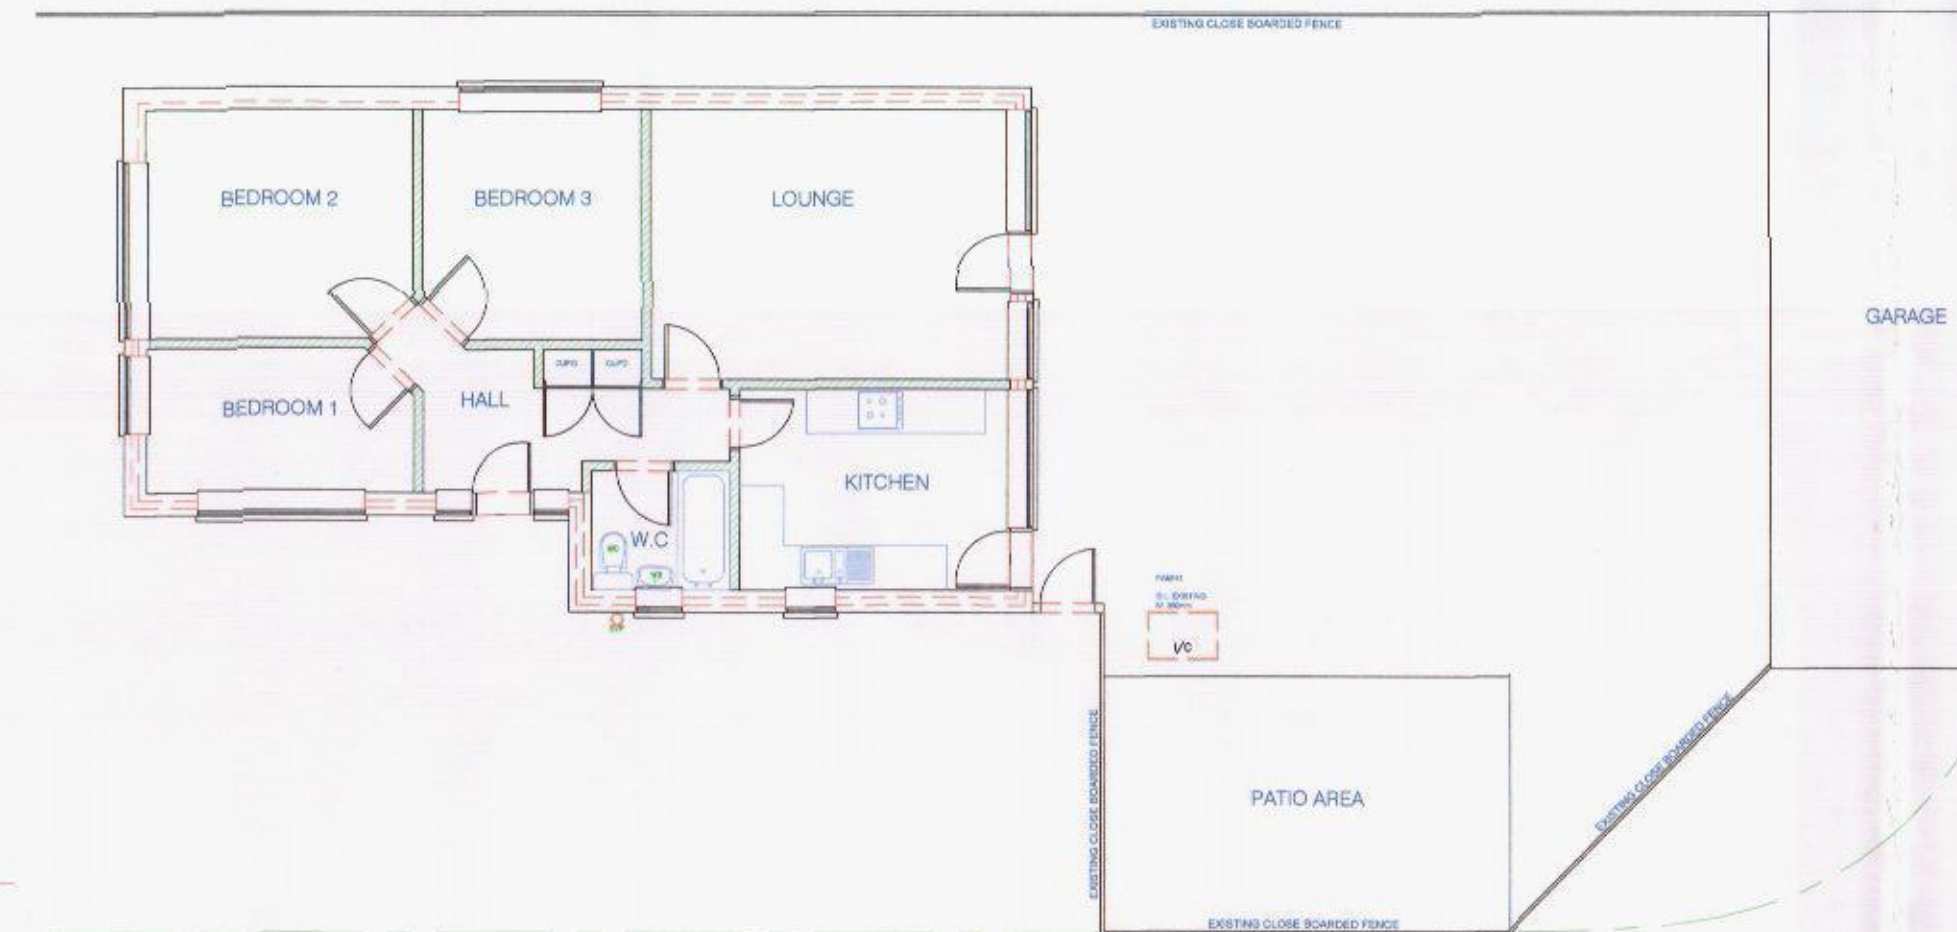

9 EXISTING GRD FLOOR PLAN 1:100

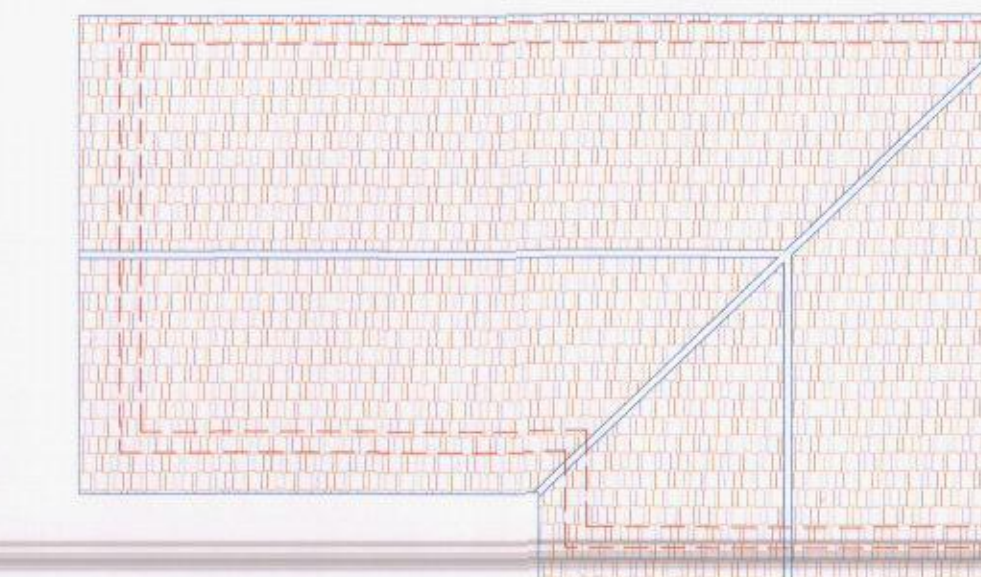


10 EXISTING ROOF PLAN 1:100




10a PROPOSED N.W. ELEVATION BOUNDARY WALL 1:50



10b PROPOSED S.W. ELEVATION BOUNDARY WALL 1:50

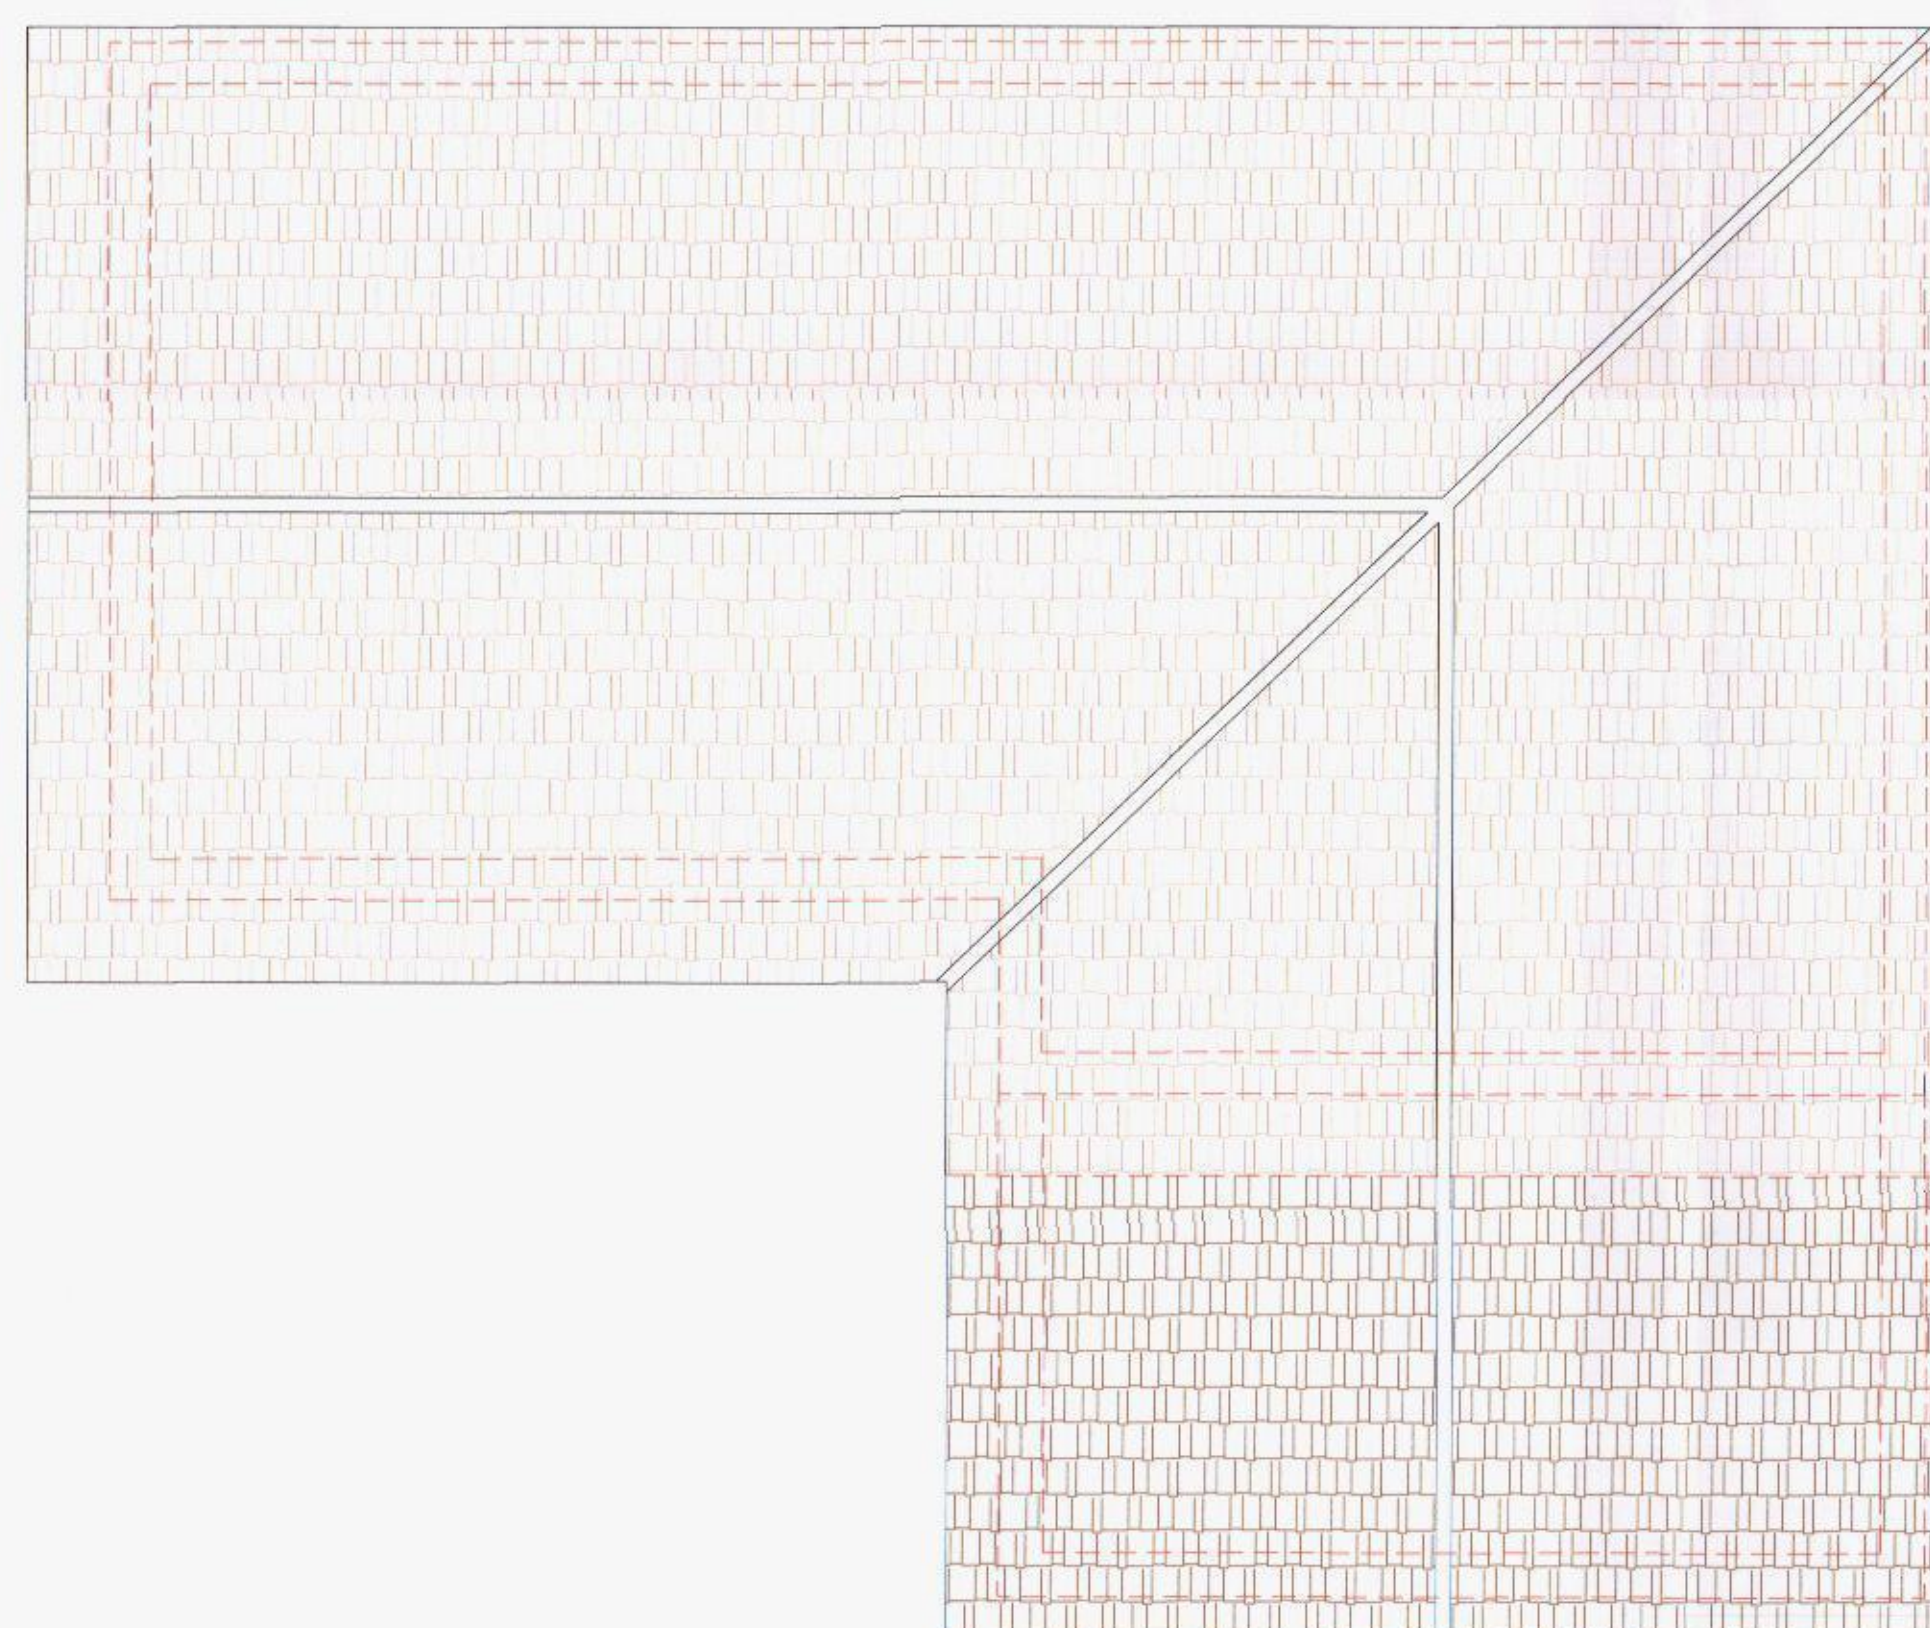

11 PROPOSED ROOF PLAN 1:50

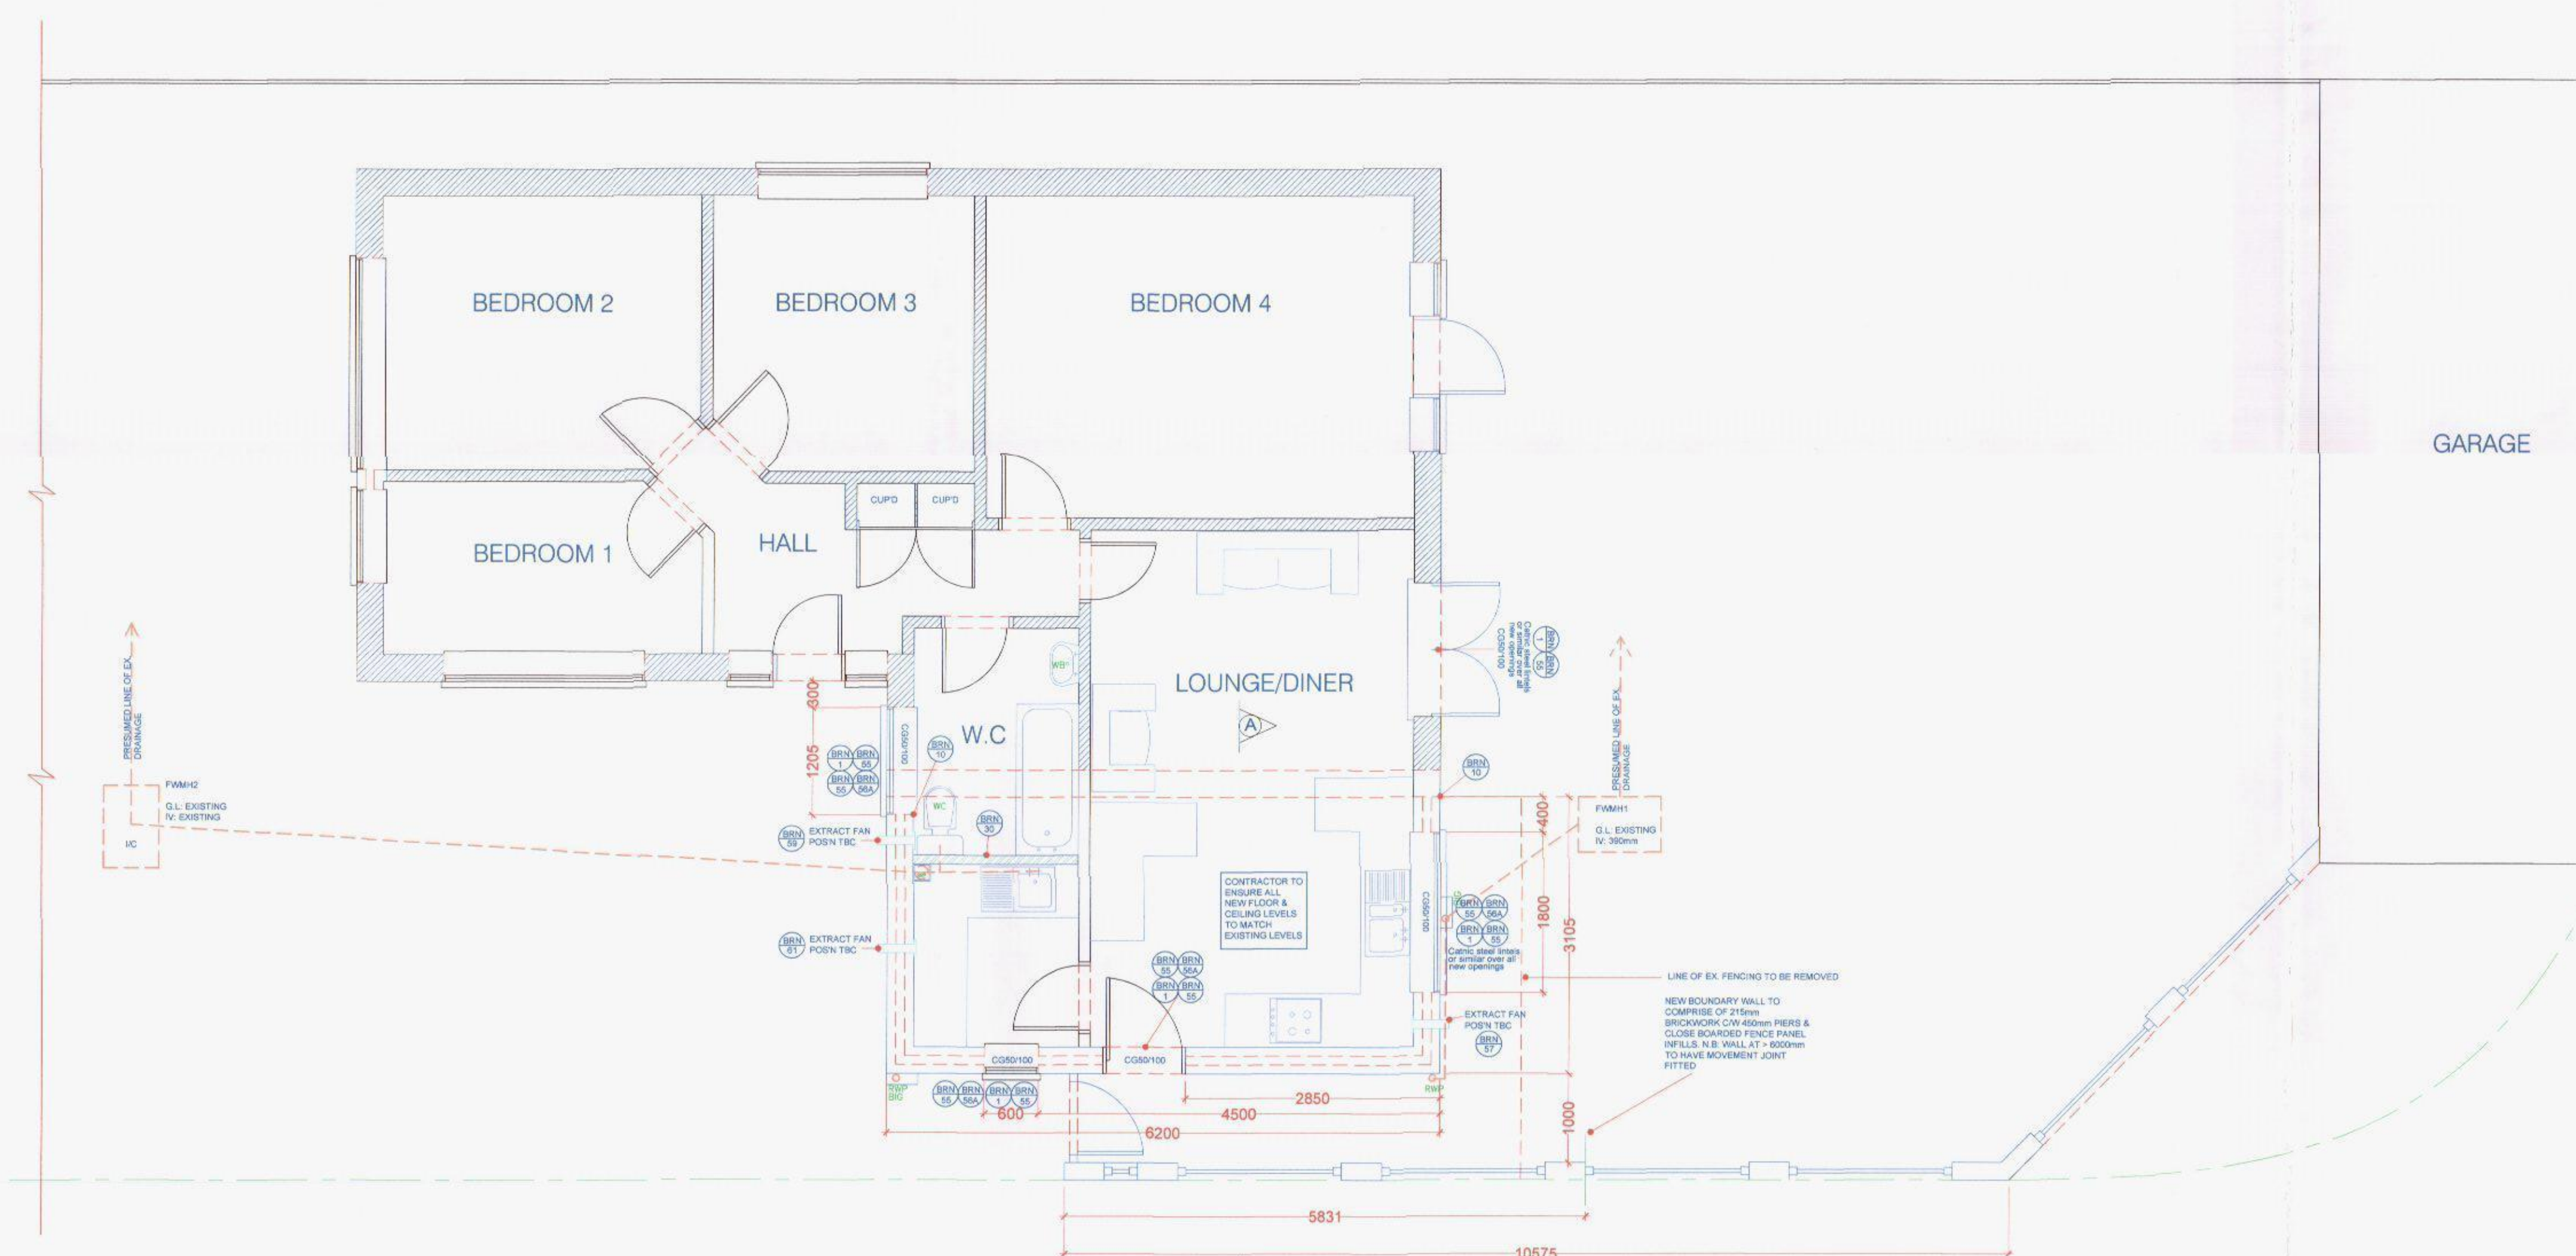

12 PROPOSED GROUND FLOOR PLAN 1:50

NOTE:
DRAWING: TOLLIDAY 01A TO BE
USED IN CONJUNCTION WITH
ASSOCIATED BUILDING
REGULATIONS NOTES
TOLLIDAY/BRN.
DIRECTIONAL NORTH ARROW
SHOWN ON BLOCK & LOCATION
PLANS TOLLIDAY/BLP.

BRN 1 DENOTES ATTACHED BUILDING REGULATION NOTES
1 DENOTES ITEM No.

MODIFICATIONS		ISSUE:	
ADDED WALL IN ELEVATION		16.02.15 - B	
TITLE PROPOSED SINGLE STOREY FRONT EXTENSION			
CUSTOMER MR & MRS TOLLIDAY 18 CHARLESWORTH DRIVE, WATERLOOVILLE HANTS, PO7 6AS			
DRAWN BY:		DRAWING NO: TOLLIDAY 01A	
SCALE:		VARIES:	
DATE:		27.10.2013	
REVISION:		B A0	