


RECEIVED
02 JUN 2014
HBC Development Control



Site Plan as existing - with location of Store extension identified 1:500

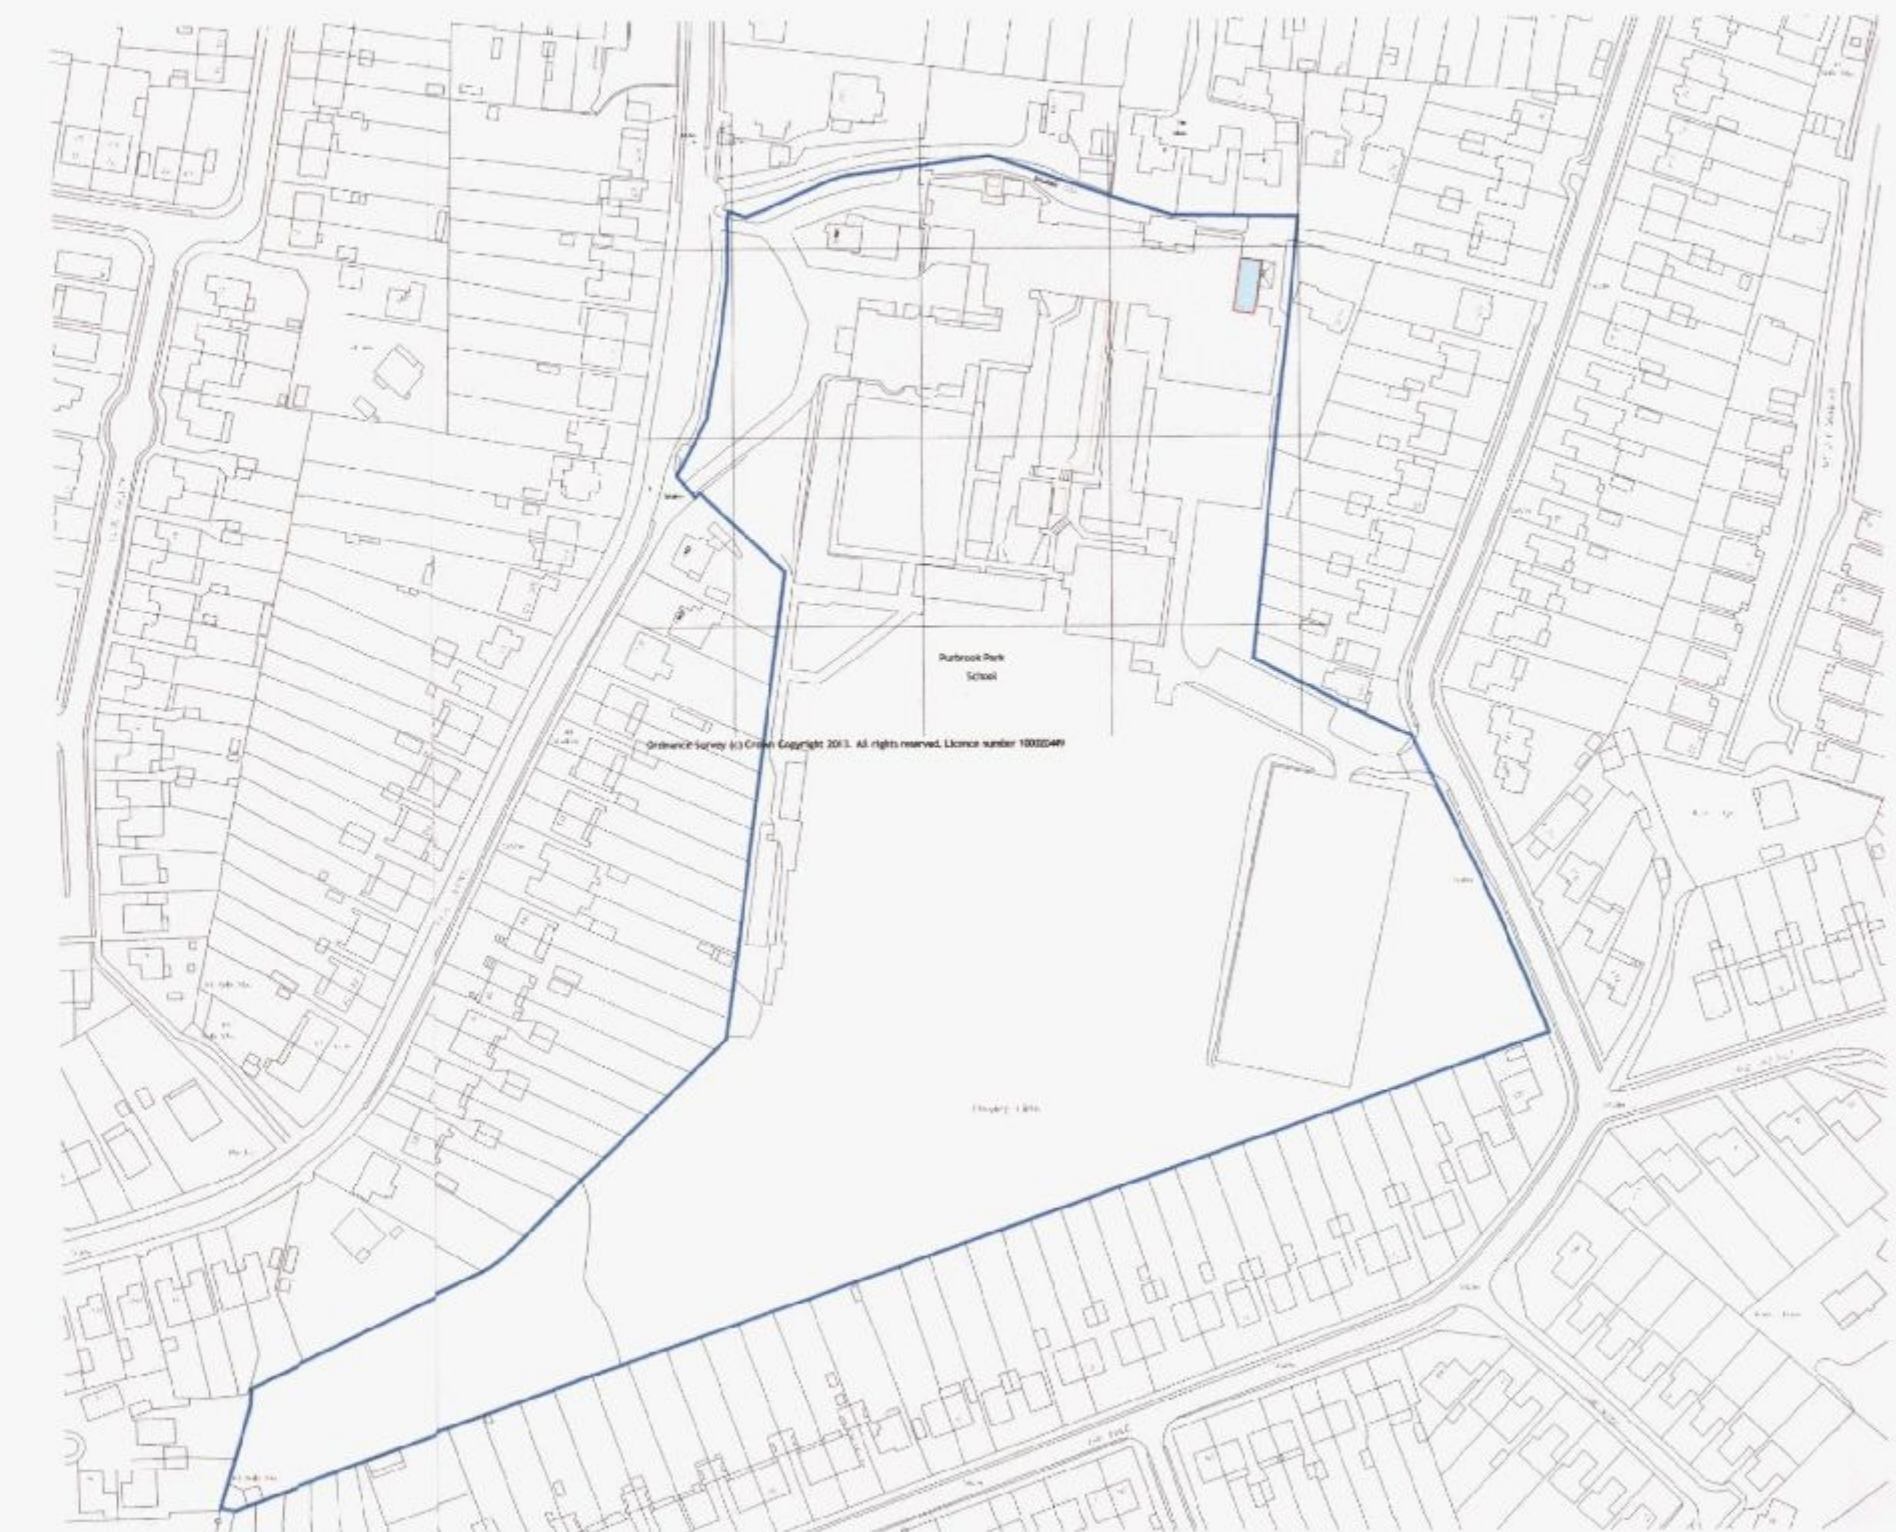

Location Plan 12000

Purbrook Park School,
Park Avenue, Purbrook,
Waterlooville, Hampshire
PO7 5DS

© Crown Copyright 2013. All rights reserved. Licence numbers 100020449 & LIG0975
Location Plan 1:2000 @ A1
20 0 20 40 60 80 100 120 140 160 180m
1:2000



Key



New Build Extension- Proposed lean to Store
Building for Gym/Music/Drama equipment.
GA: 80m2



Existing - Single and 2 storey school buildings-
GAs:
Ground Floor- 5138.50m2
First Floor- 1864.18m2
Total- 7002.68m2



DEVELOPMENT AREA IN RED
SITE AREA IN SAME OWNERSHIP (SCHOOL
BOUNDARY) IN BLUE

Purbrook Park School, Waterlooville

Gym Store Extension

Purbrook Park School

Project & Drawing title Site and Location Plan Gym Store Extension

Drawn	Date	Checked	Date	Scale at A1
WRT	01.05.14			1:500 and 1:2000
Job N°	13.083	Drawing N°	PL-10	Rev.
Status	Planning Application			

Ground Floor / Bicentennial Building
Southern Gate / Chichester
West Sussex / PO19 8E2
t: 01243 774748
e: admin@mharchitects.co.uk
www.mharchitects.co.uk
Limited Company
Registered in England No 1994233

