


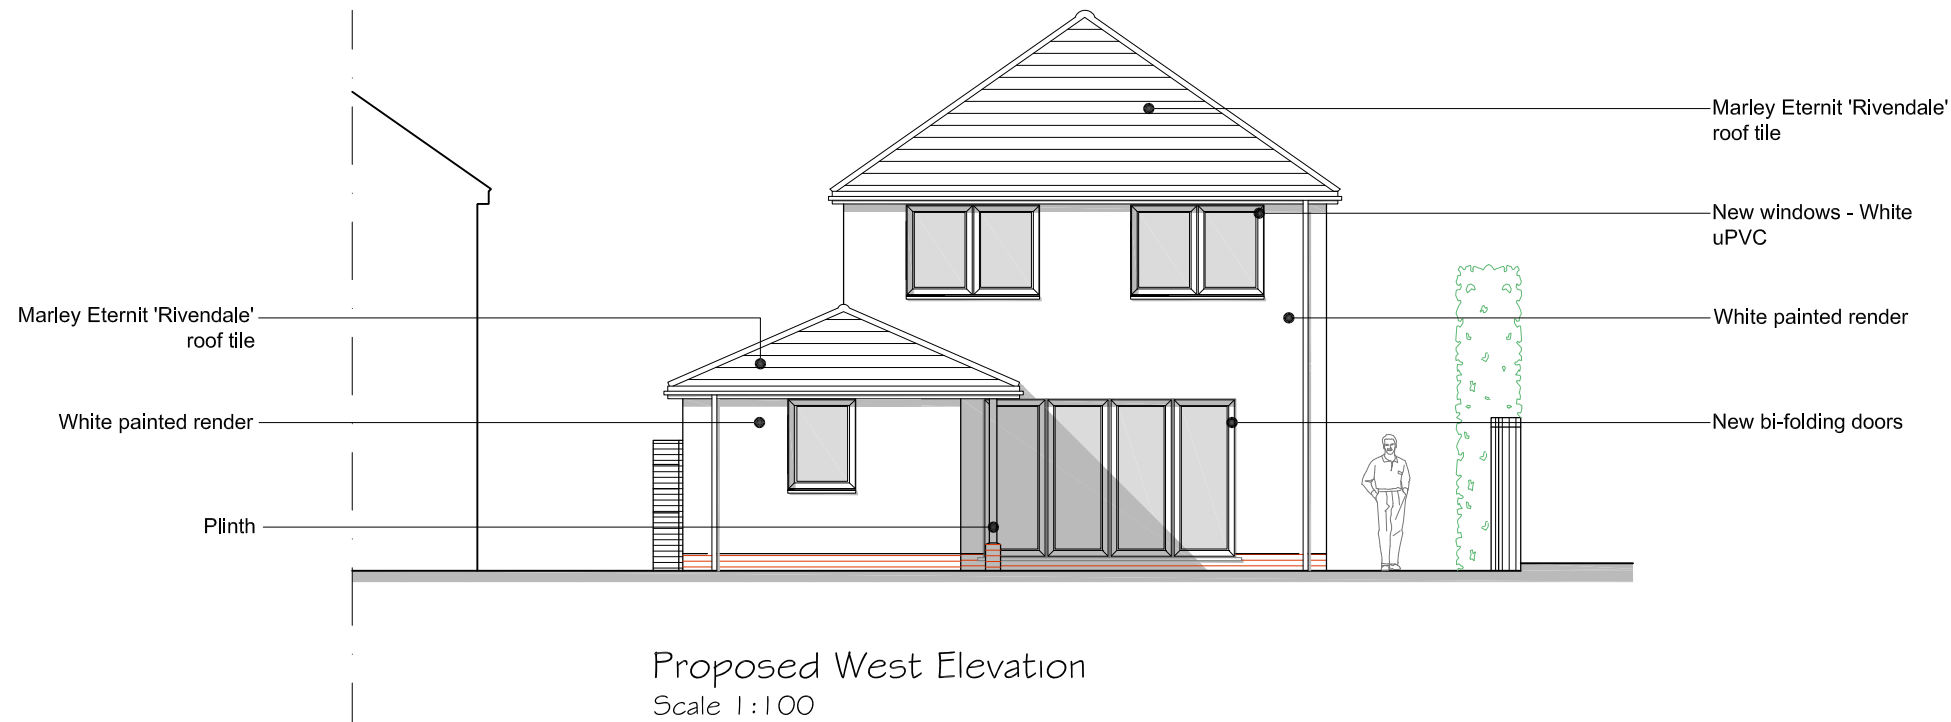

A	19.03.15	First Issue	CJ	MD
---	----------	-------------	----	----

REVISIONS



Design Team Studios LLP
Copyright Reserved
Check Dimensions on Site

© Crown copyright and database rights [2015]
Ordnance Survey 0100031673
© Local Government Information House Limited copyright and database rights [2015] 0100031673

DRAWING STATUS:
Planning

REVISION:
A

PROJECT
Alterations & Extension to
16 Poplar Grove, Hayling Island PO11 9DN
CLIENT
Mr & Mrs Hoare

Scale @ A3: 1:100
Date: ☉ March 2015

Drawn by: FB
Checked by: MD

DRAWING TITLE
Proposed East and
West Elevations

DRAWING NUMBER:
203.P105_A



City Office (Design Drawn)
The Clock Tower, Great Southsea Street at Castle Road
Southsea, Portsmouth, Hants, PO5 3BY
Tel: 02392 837149

South Downs Office (iDraw)
51 Catherington Lane, Horndean, Hants, PO8 9HT.
Tel: 02392 346 530



E: info@designteamstudios.com
W: www.designteamstudios.com