



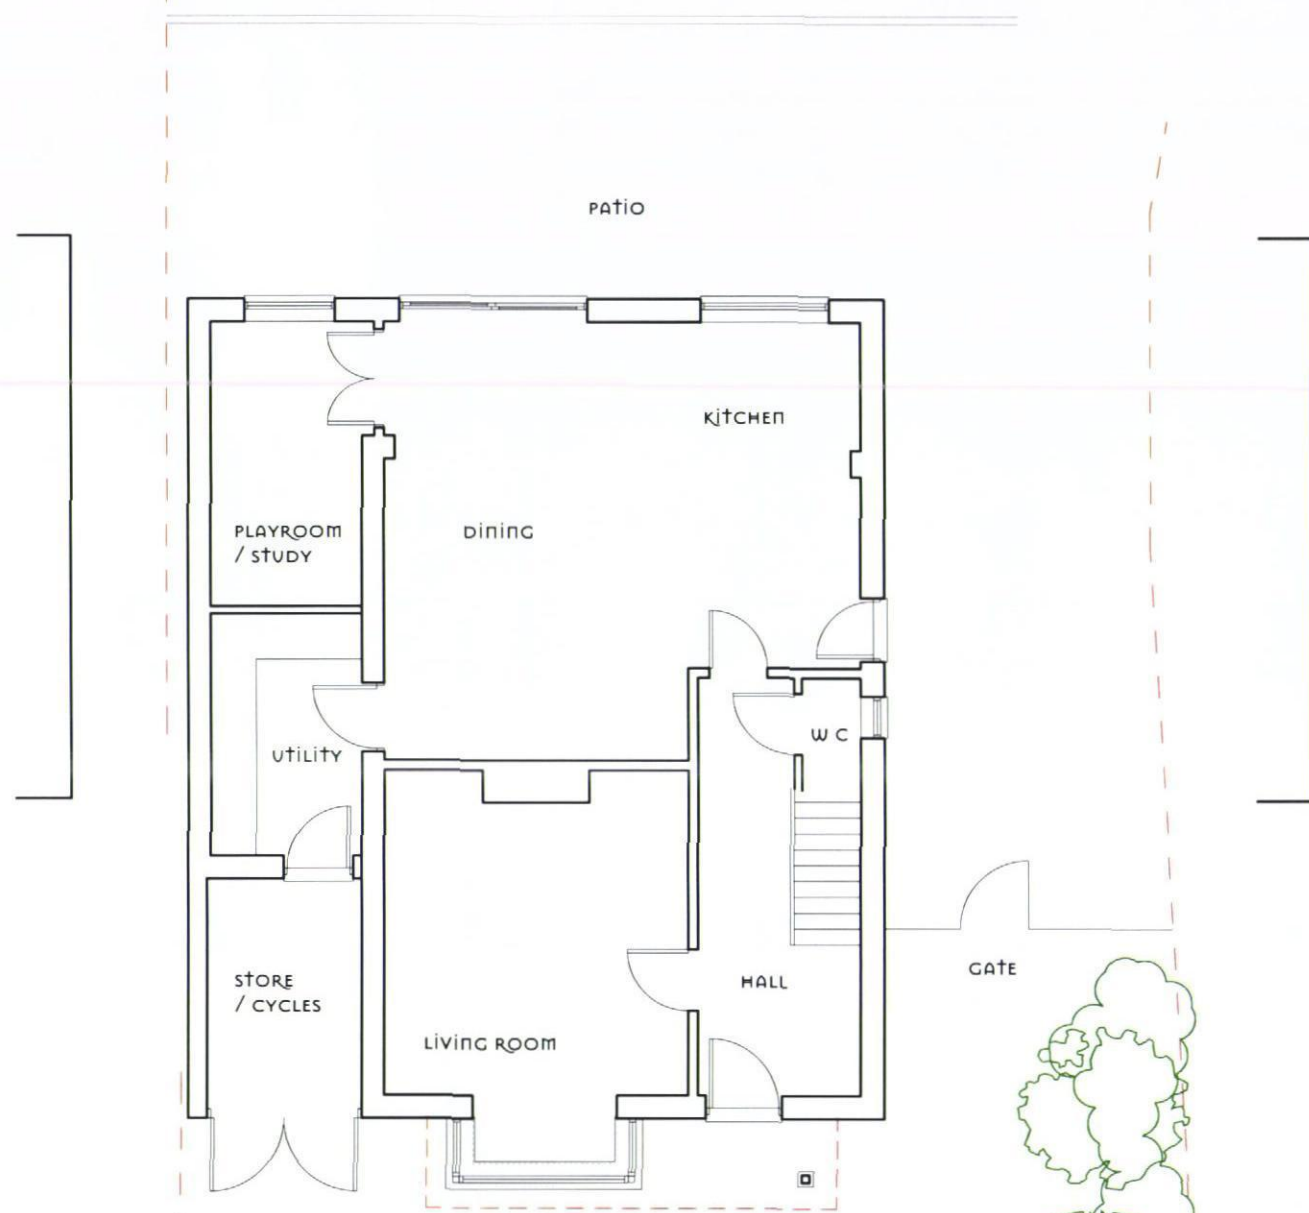


GROUND FLOOR



EXISTING

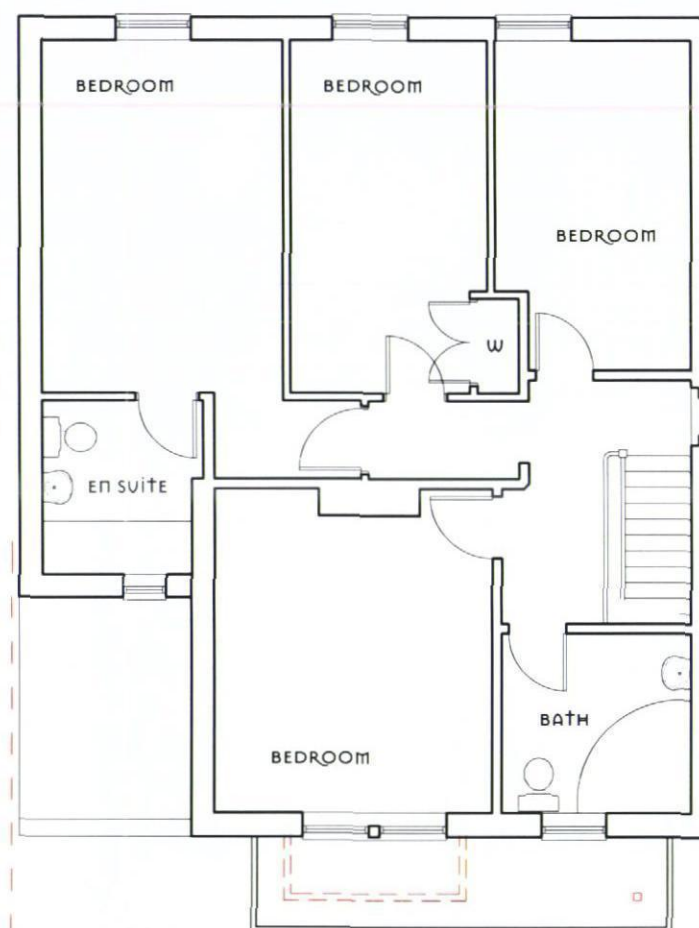

FIRST FLOOR

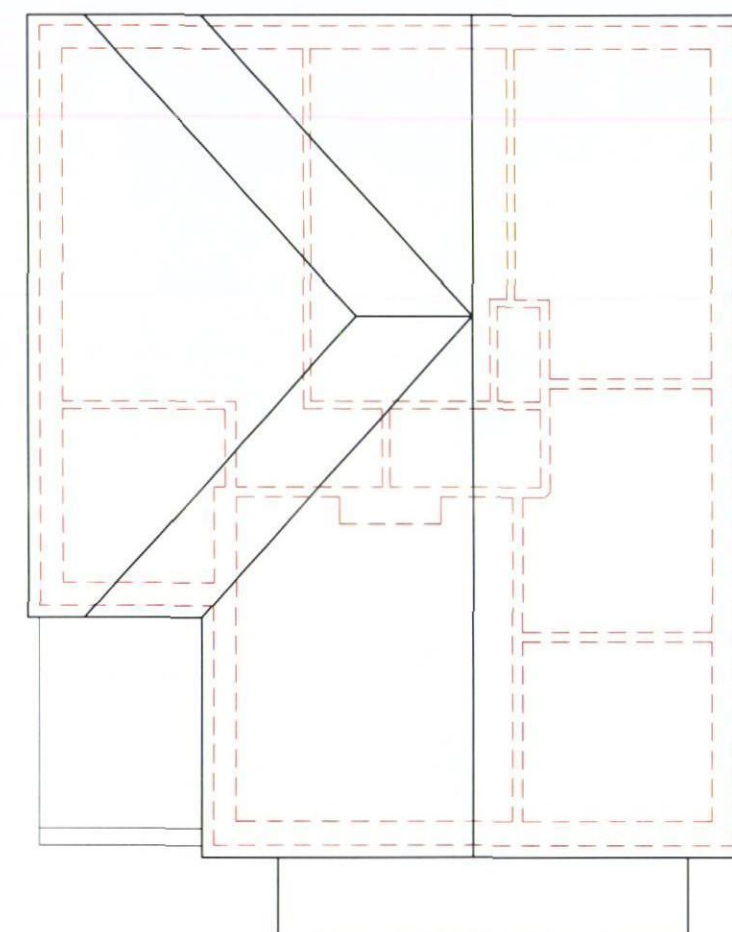

ROOF PLAN

0m 5m
SCALE 1:100 @ A3



PROPOSED HOUSE EXTENSIONS & NEW GARAGE TO 51 ST LEONARDS AVENUE, HAYLING ISLAND

Drawing no. 201
SCALE 1:100