



**PROPOSED ELEVATIONS
SCALE 1:100**

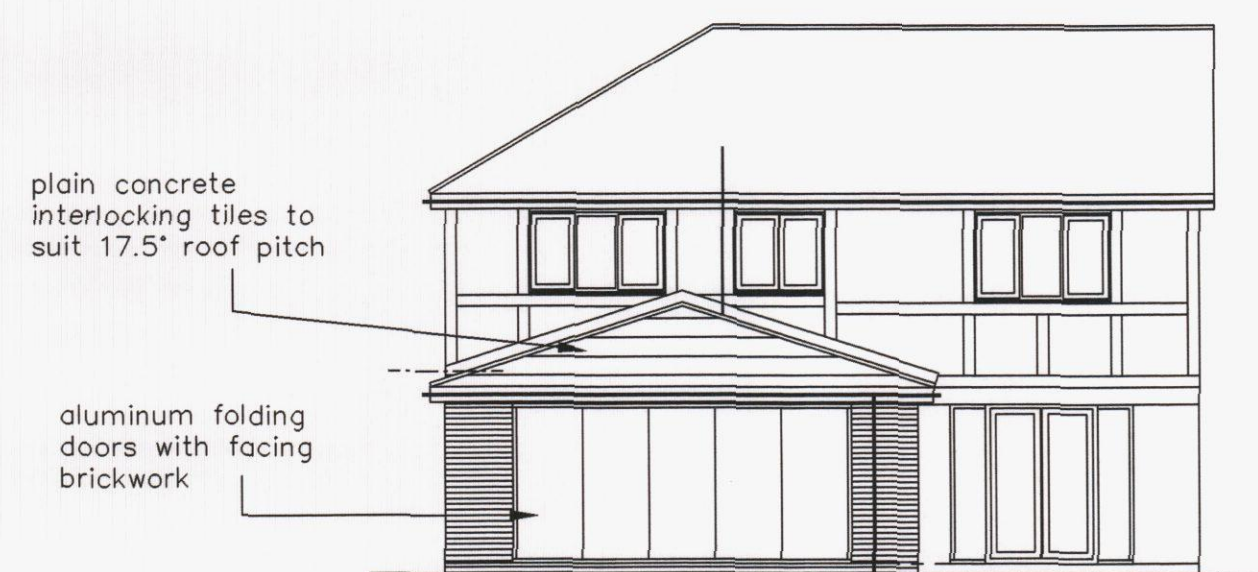

NORTH ELEVATION



EAST ELEVATION

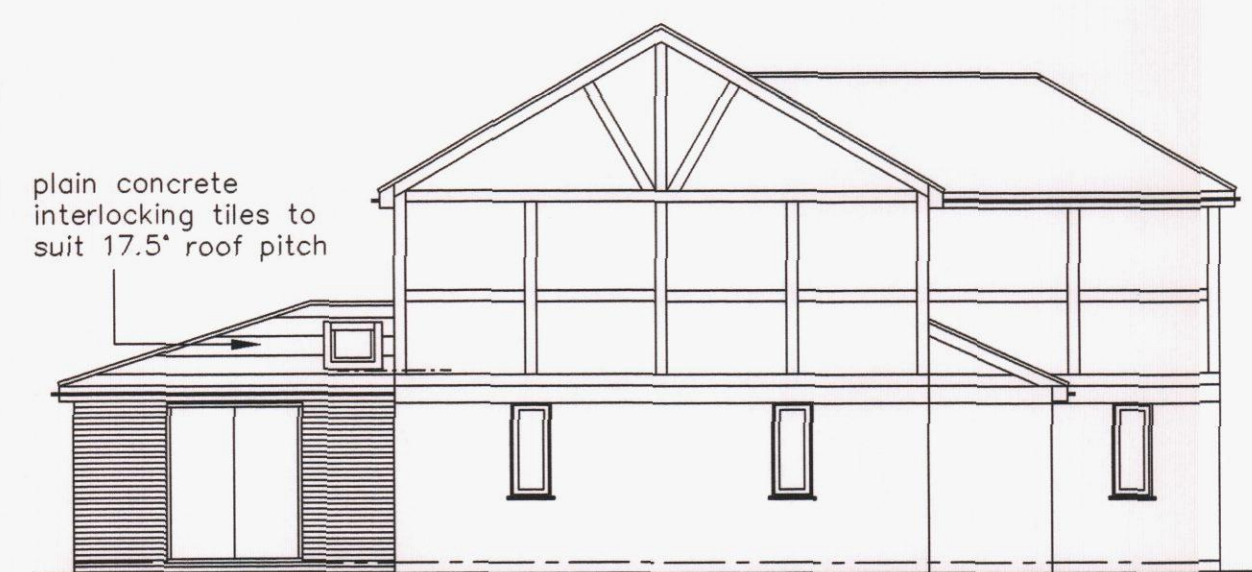


WEST ELEVATION


KEY:

	Blockwork
	External brickwork
	Timber/metal framed stud walling
	Mains Powered Extract Fan
	Mains Powered interconnecting smoke detectors
	SVP Soil & vent pipe
	SS Stub stack
	RWP Rain water pipe
	Spot levels


**PROPOSED FLOOR LAYOUTS
SCALE 1:50**

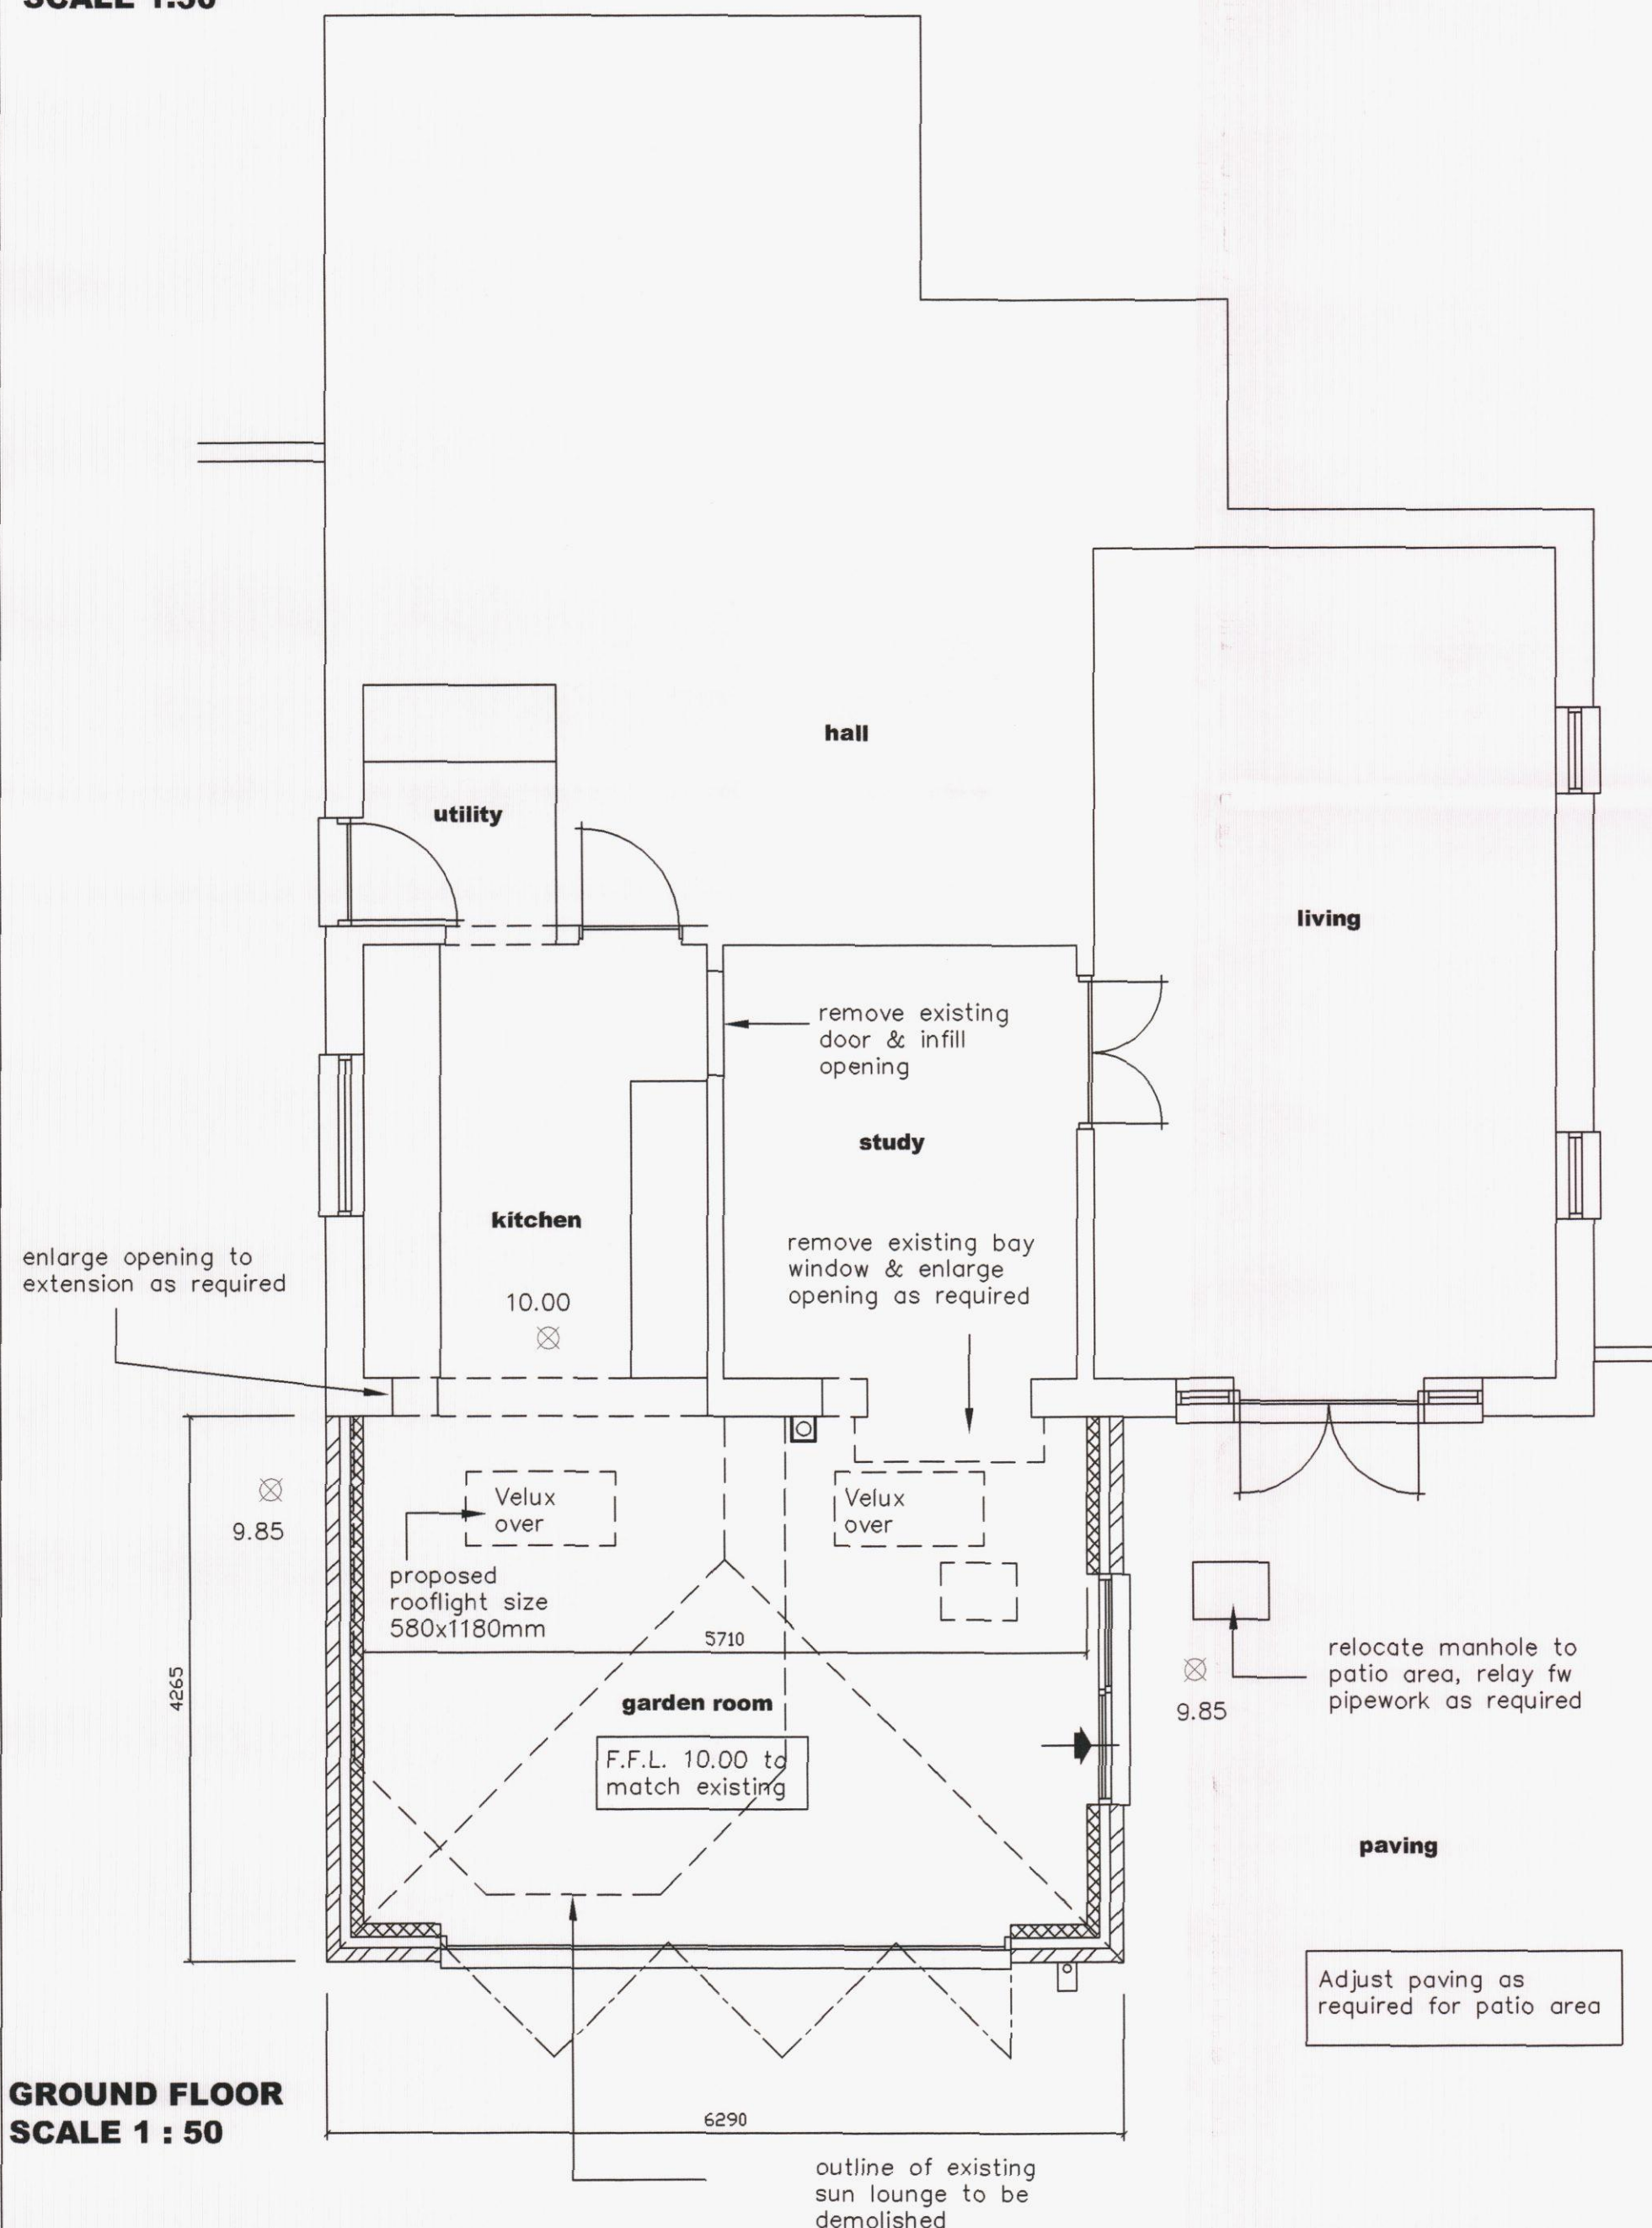


**GROUND FLOOR
SCALE 1 : 50**

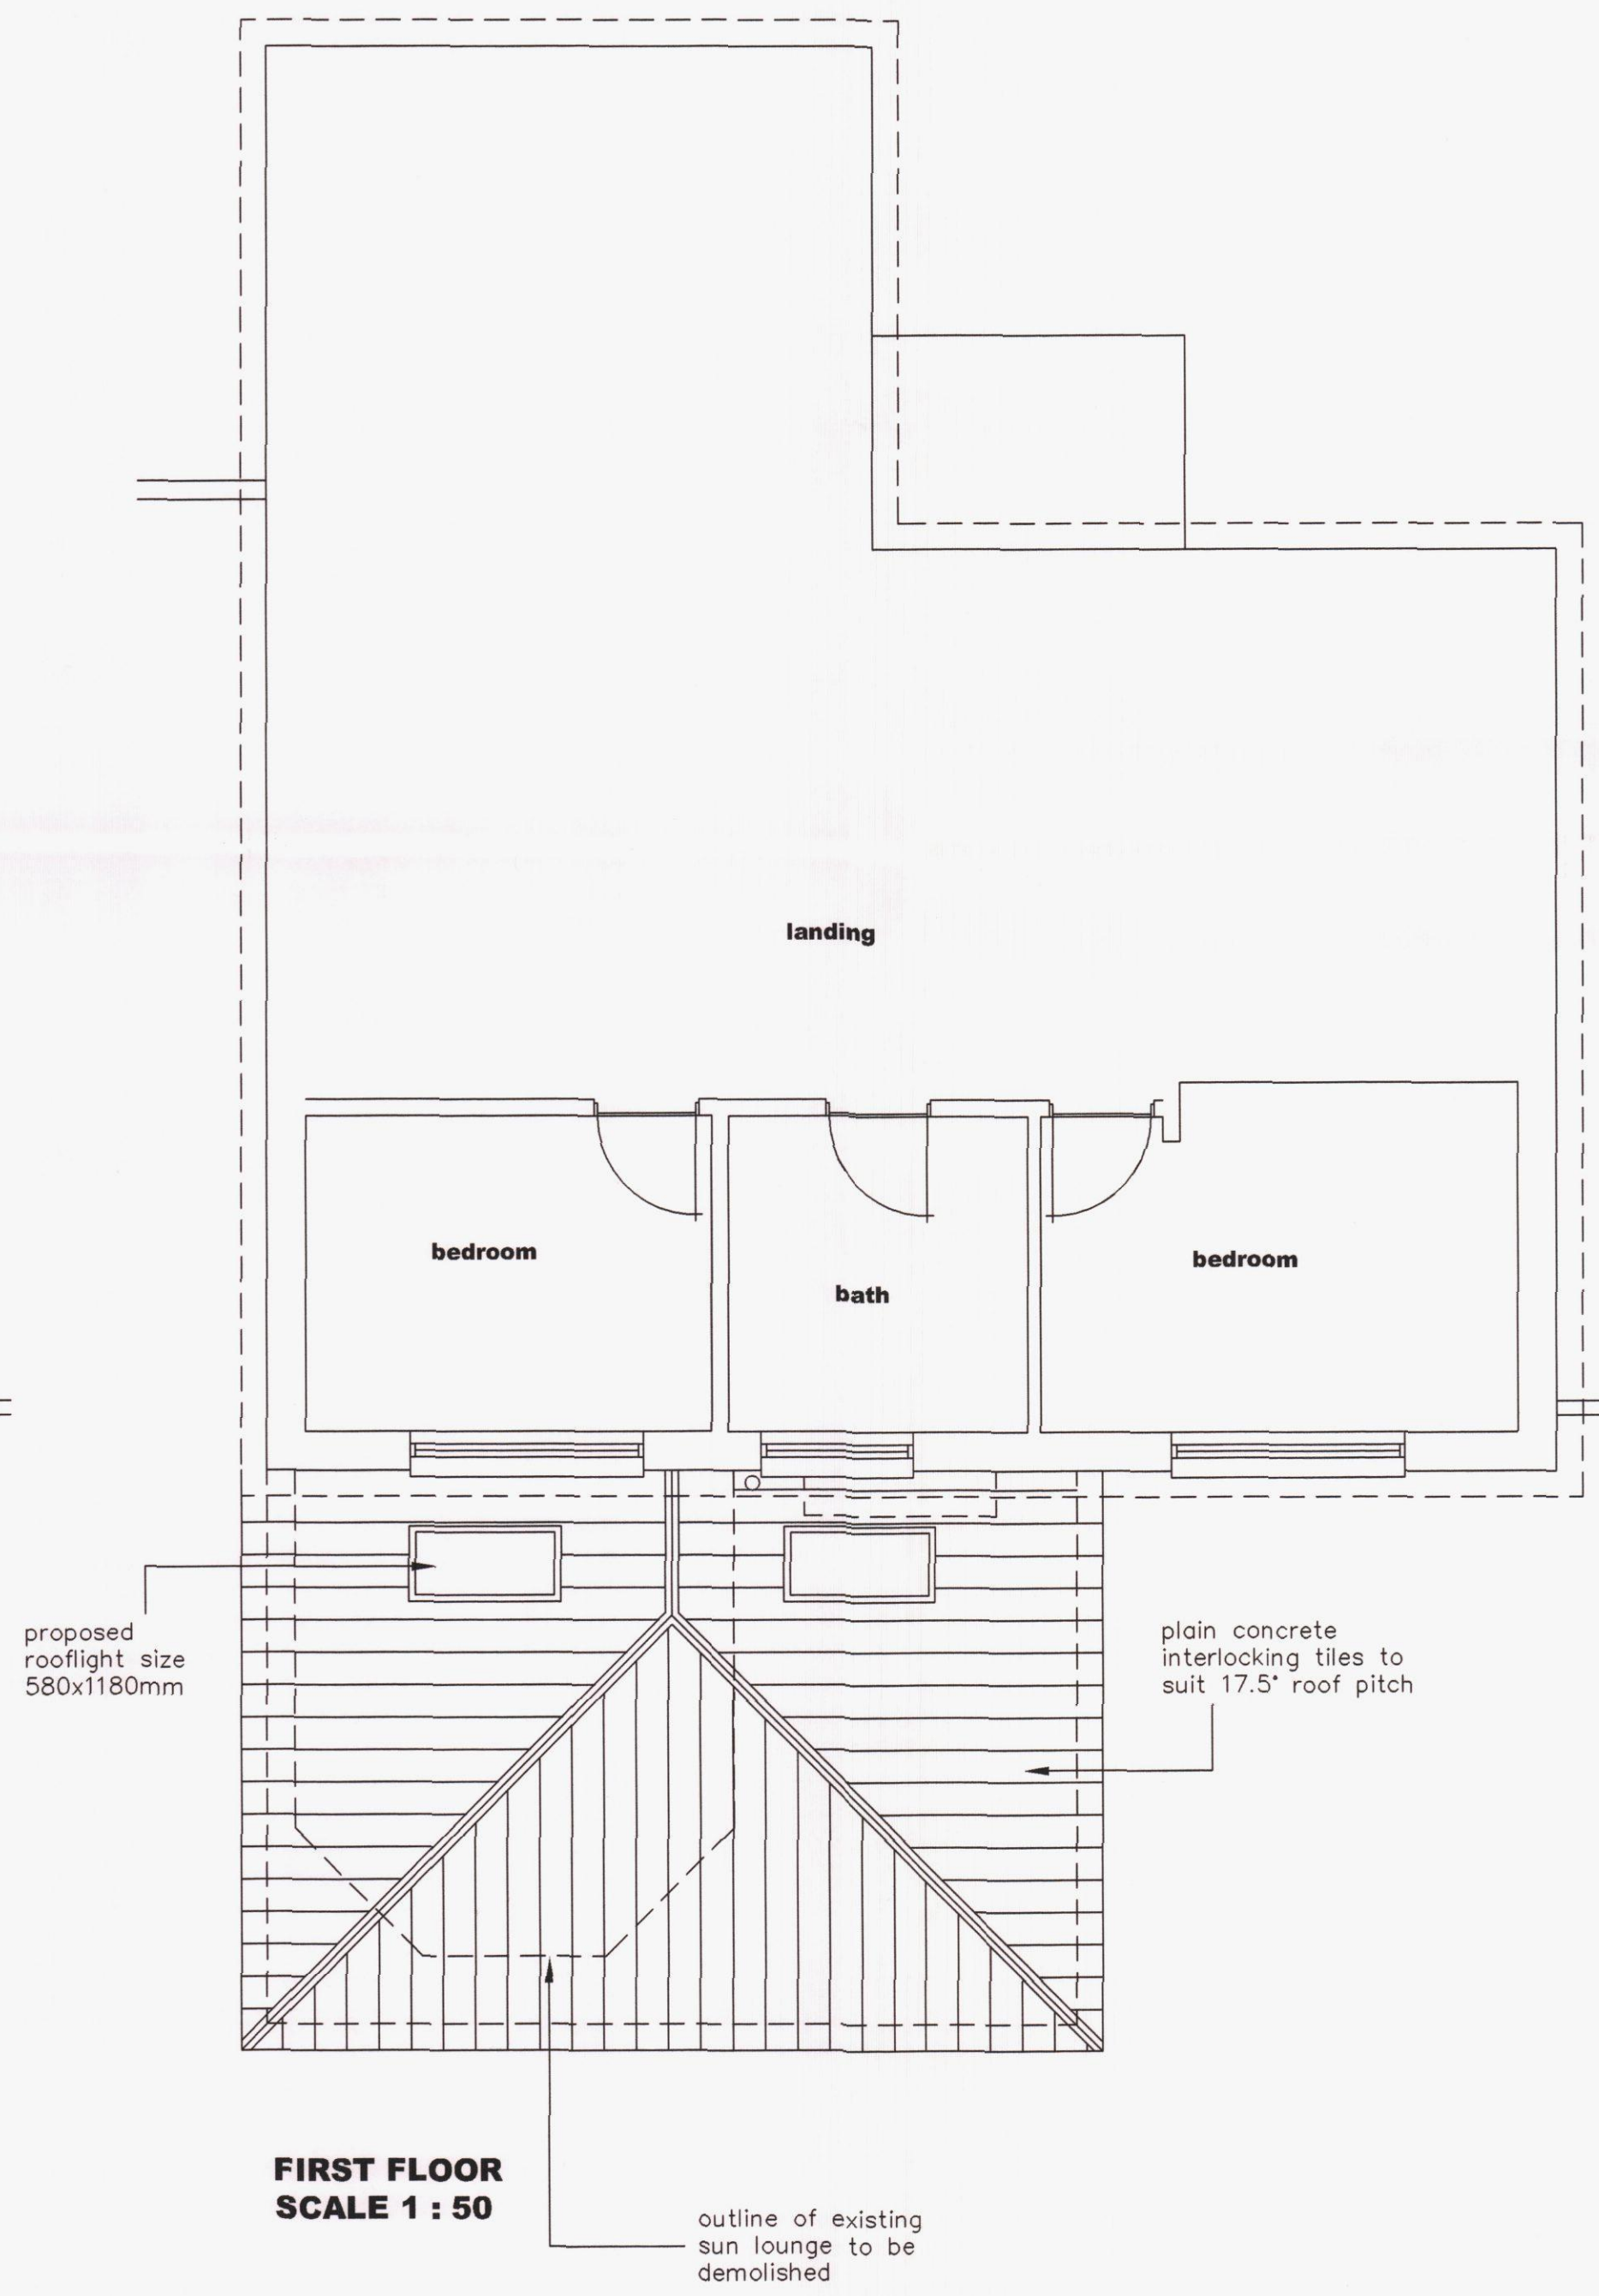

**FIRST FLOOR
SCALE 1 : 50**

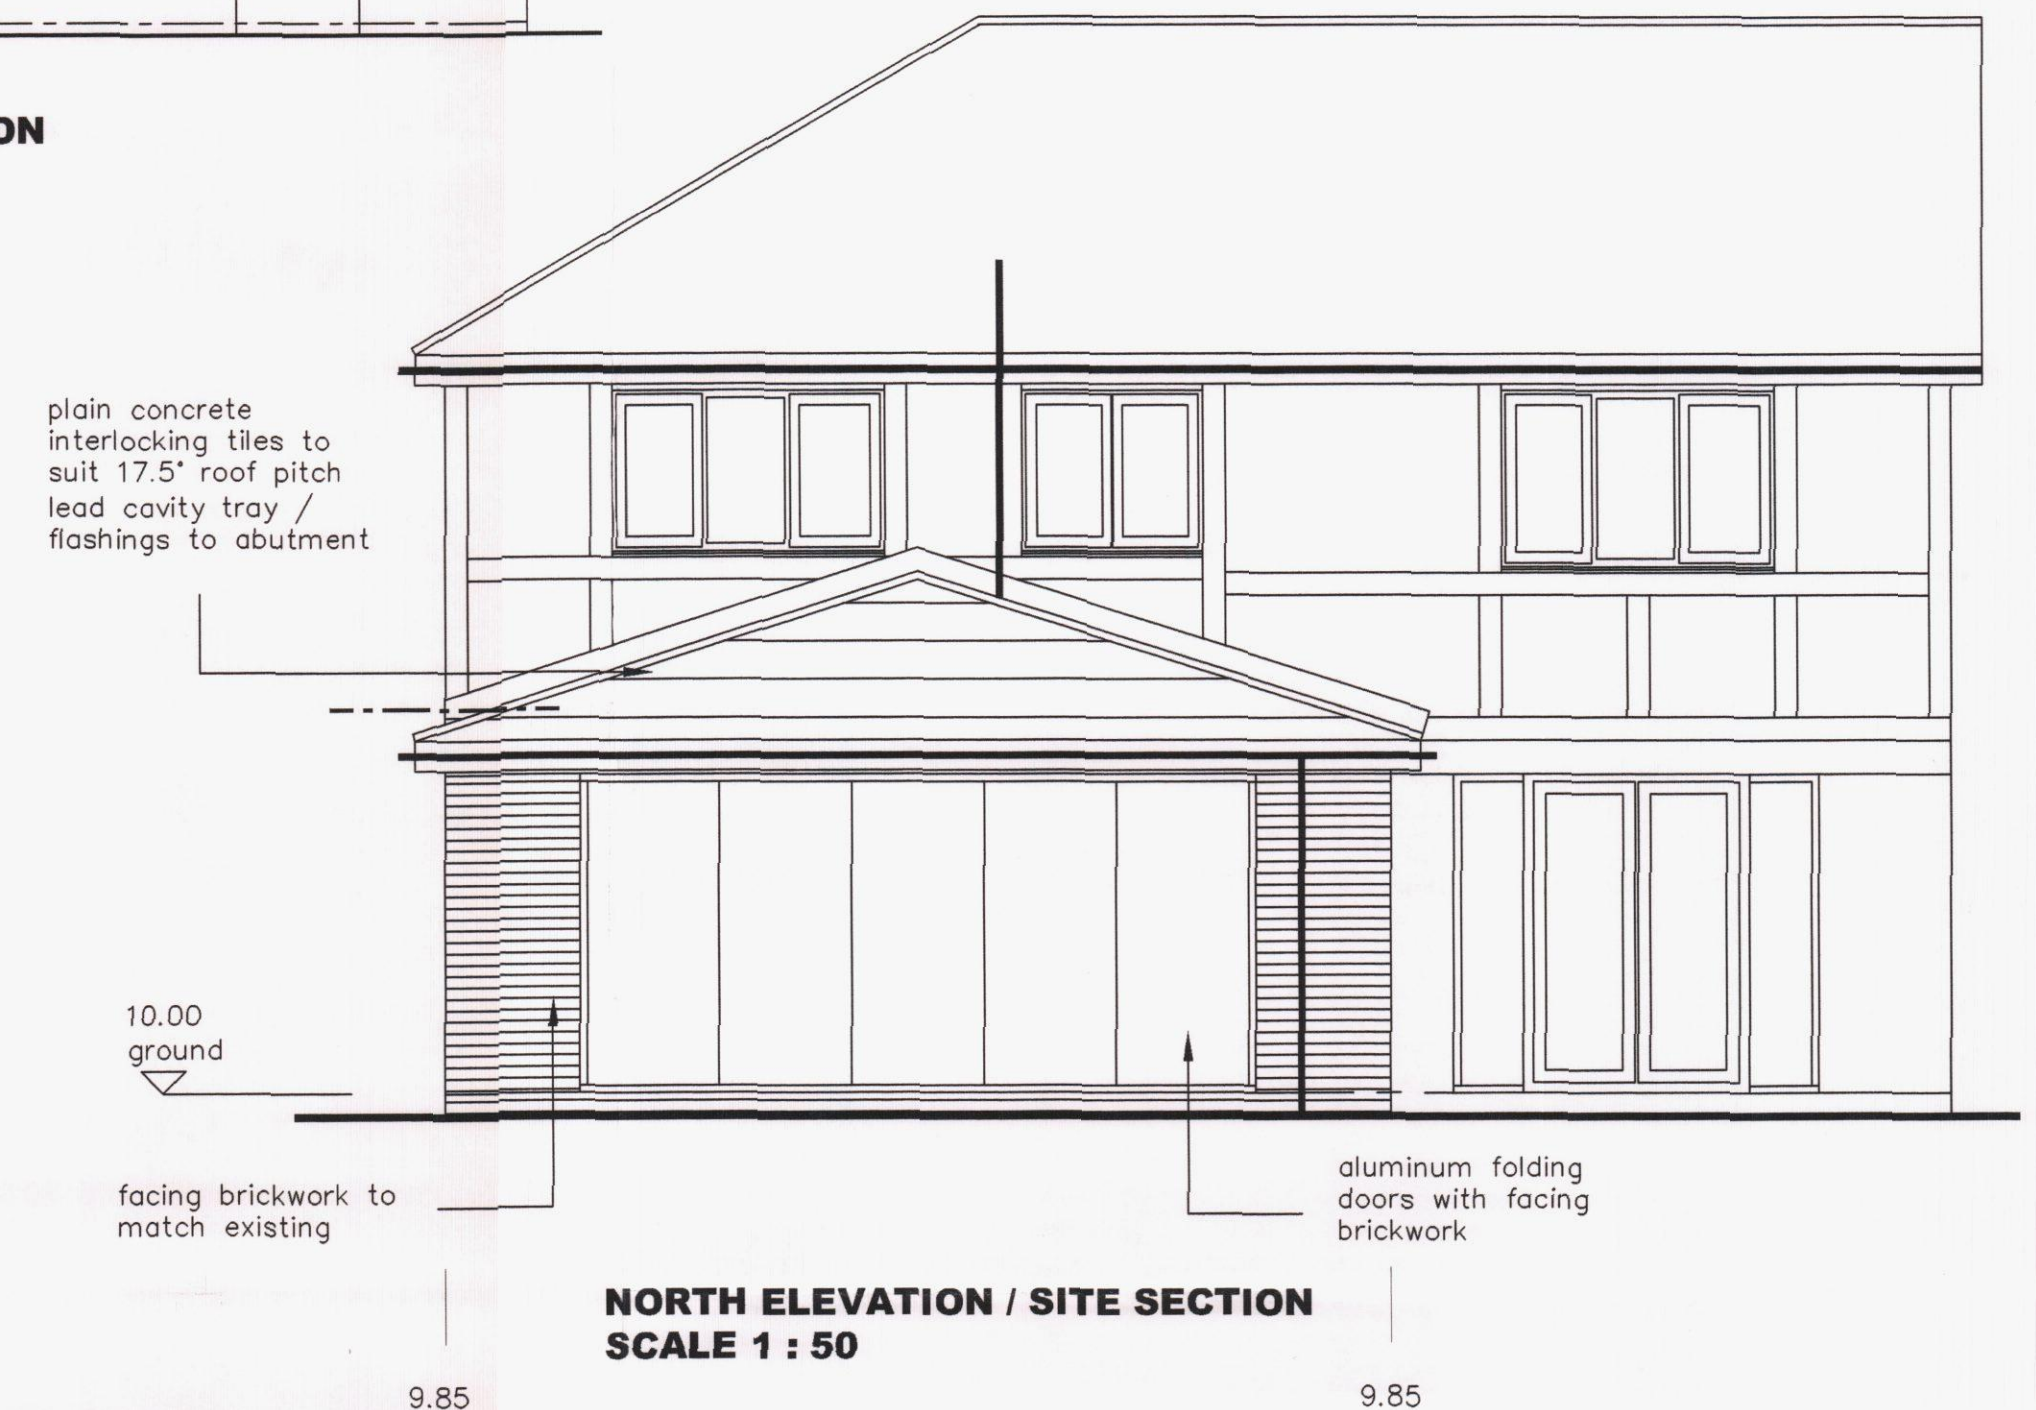

**NORTH ELEVATION / SITE SECTION
SCALE 1 : 50**

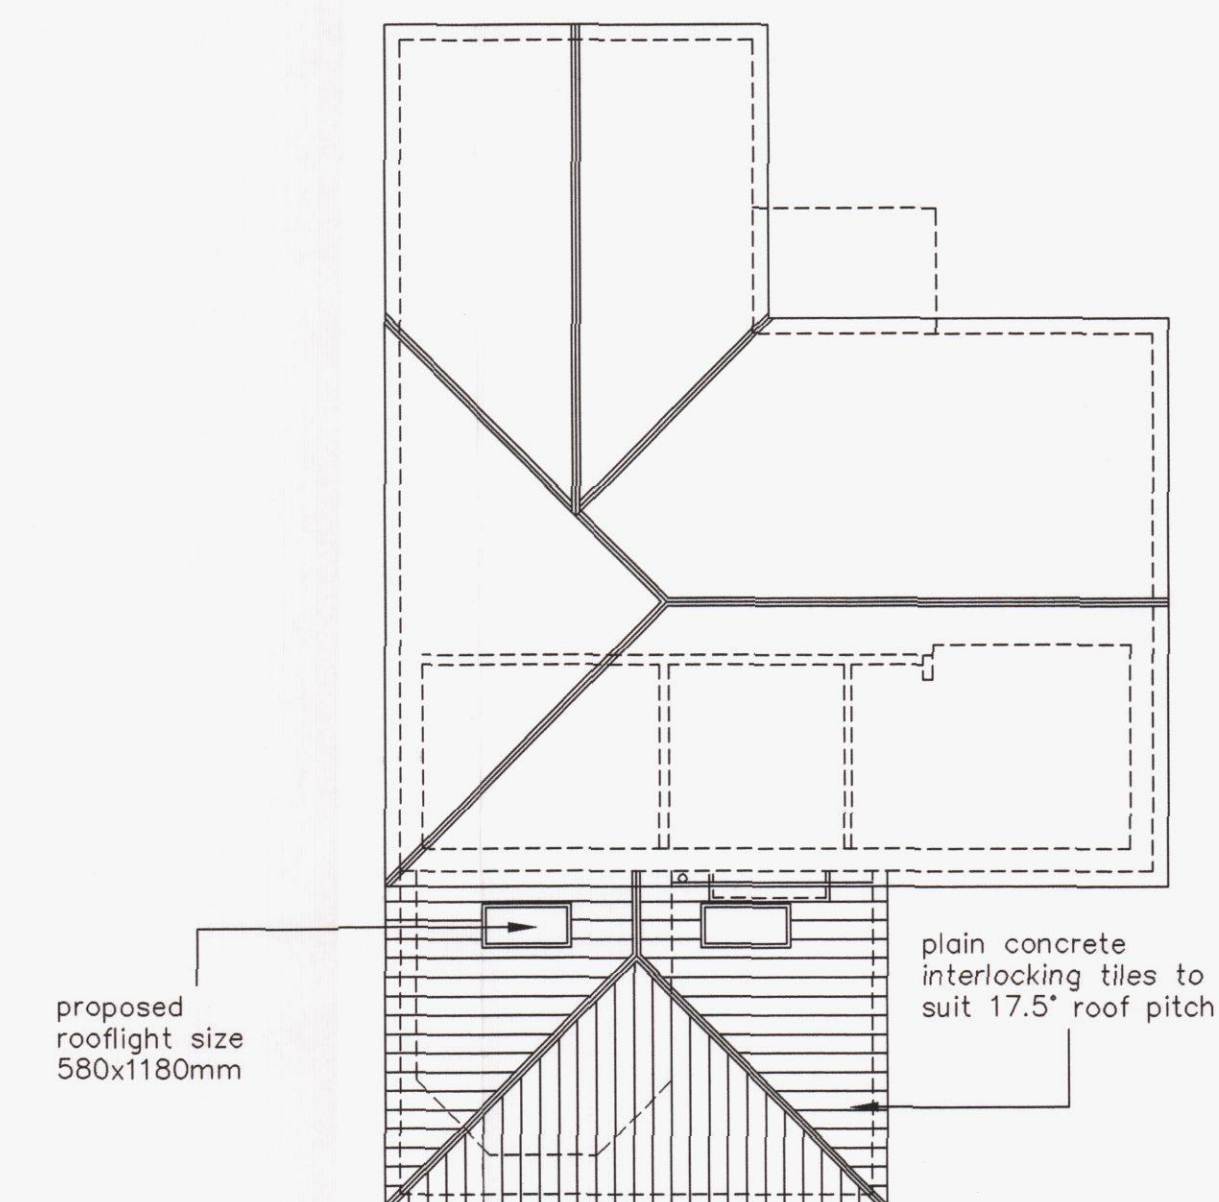

**PROPOSED ROOF
LAYOUT
SCALE 1 : 100**


NOTES:
The design and construction of this project shall be in accordance with the current Building Regulations & NHBC Standards. These notes & drawings have been prepared solely for the purpose of Planning & Building Regulation approval.

Do not scale from this drawing unless for Planning purposes. All dimensions to be checked on-site and any alterations to be approved by the Architect and/or client prior to any work commencing.

Ordinance Survey Licence No: 100047291

This drawing to be copyright and to be read in conjunction with all other drawings

AMENDMENTS:

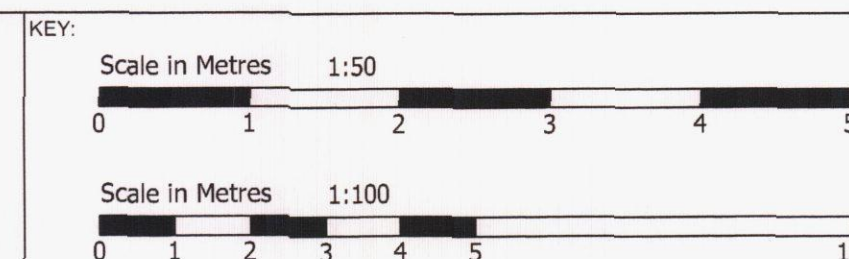

CLIENT NAME & ADDRESS

Mr & Mrs N Gardner
143A Stakes Road
Waterlooville
PO7 5PL

PROJECT ADDRESS

143A Stakes Road
Waterlooville
PO7 5PL

DRAWING DETAILS

PLANNING DRAWING

Proposed Floor Layouts, Elevations, Roof Layout & Site Section

PROJECT No 820	DWG No 2	REV No
SCALE 1:50 1:100 @ A1	DRAWN BWH	DATE 06/02/15



B H ARCHITECTURE Ltd
Heath Cottage
Newlands Lane
Purbrook
Waterlooville
Hants
PO7 5SQ
Tel: 023 9223 2322
Mob: 07747 771808
E-mail: bernard@bernardharding.com