



Nº 131.

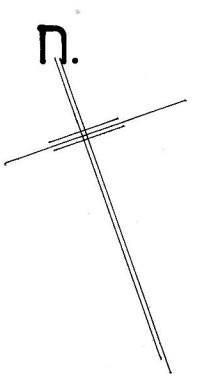

REMOVE EXISTING CURVED TO
WALL. FORM NEW BUTRESSING
PIER. FIT NEW TIMBER S BAL GATES

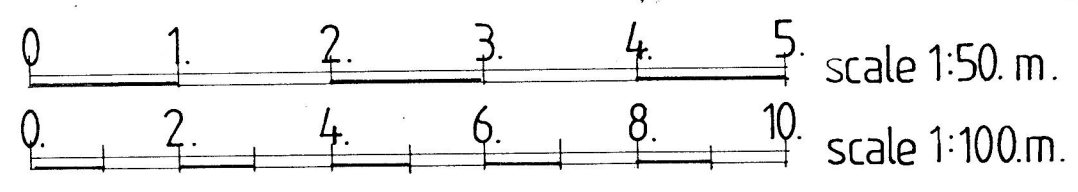

APPENDIX 1 - TREE QUALITY ASSESSMENT PLAN




Tree of high quality

GRAVEL DRIVE


PAVED AREA

Nº 131A

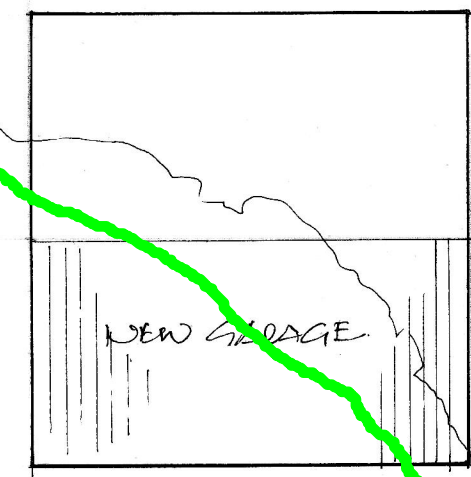

NEW GARAGE

FLINT/BRICK WALL

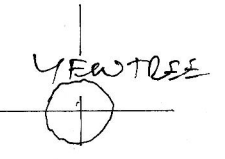


YEW TREE


POST & RAIL FENCE

APPROX TREE SPREAD


site layout & roof plan.

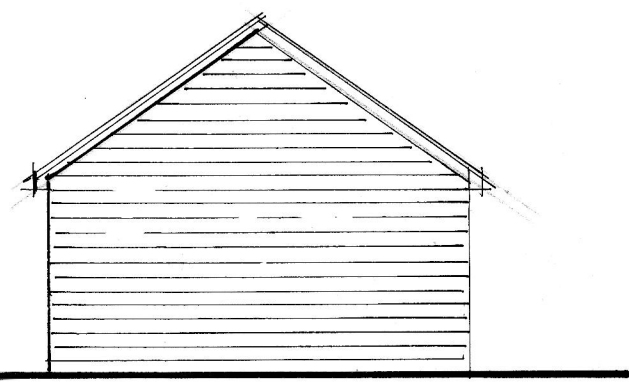


east.

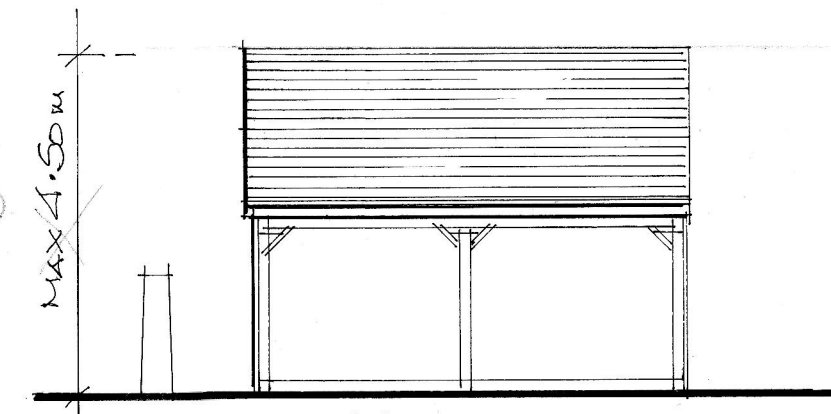


north.

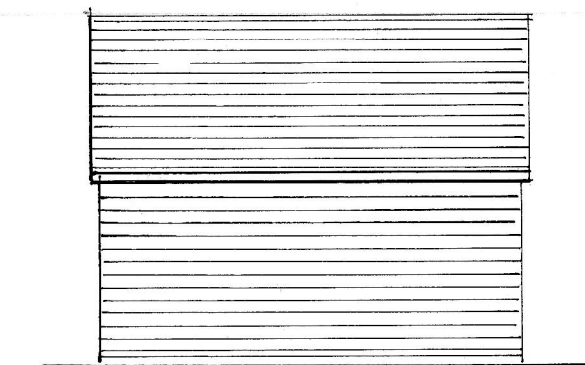


south.

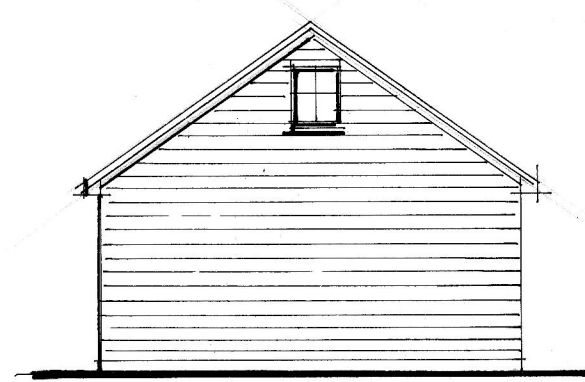

west.

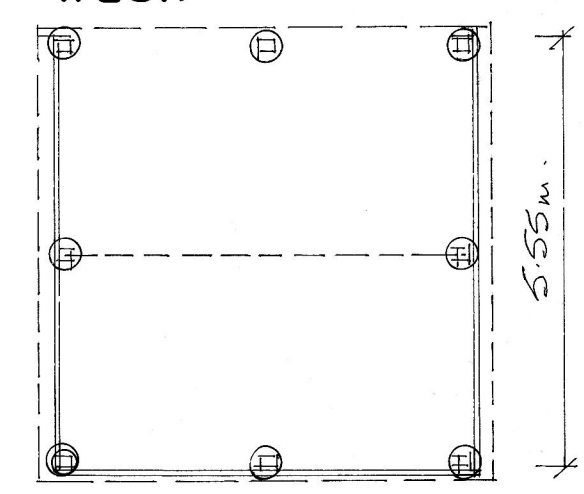

plan.

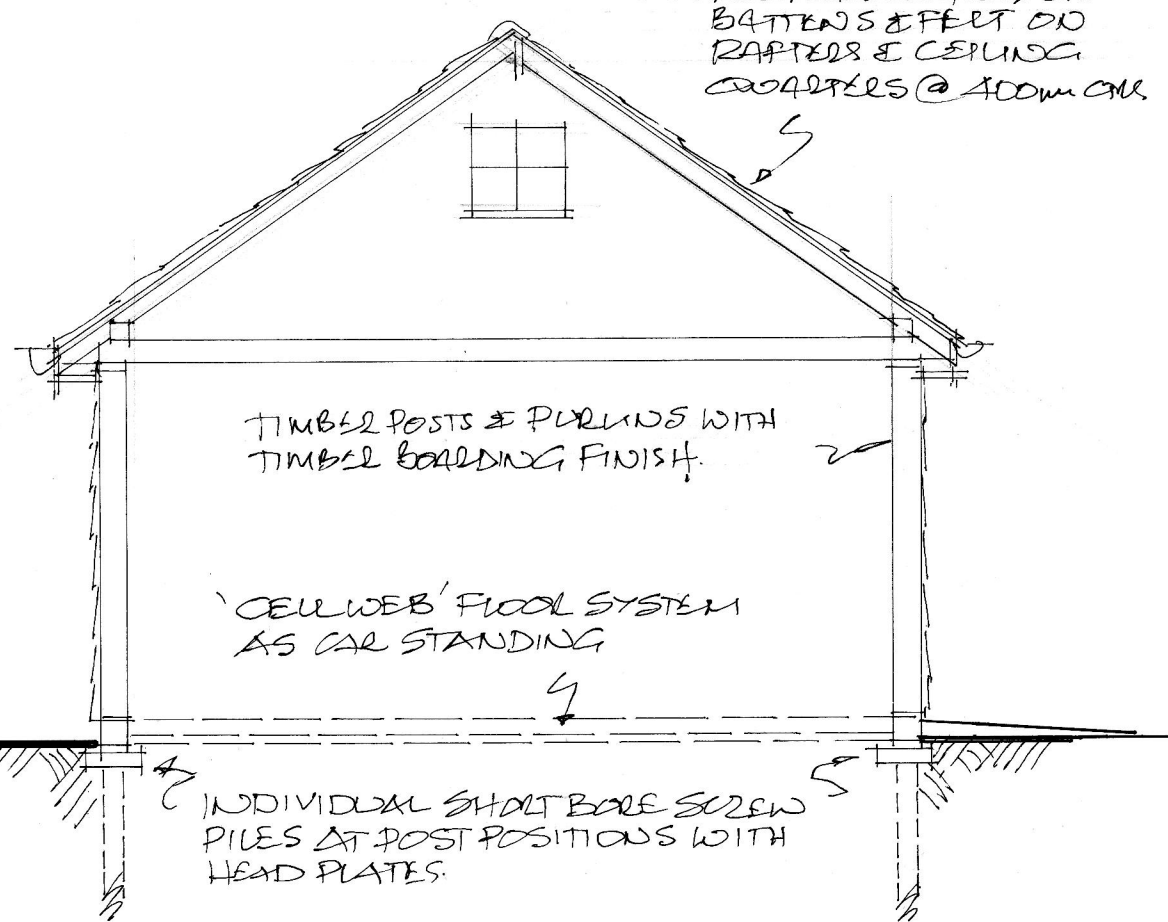

section.

ROOF: PLAIN TILES ON
BATTENS & FEET ON
RAFTERS & CEILING
COWLES @ 400mm C/M.

TIMBER POSTS & PURLINS WITH
TIMBER BOARDING FINISH.

'CELLWEB' FLOOR SYSTEM
AS CAR STANDING

INDIVIDUAL SHORT BORE SCREW
PILES AT POST POSITIONS WITH
HEAD PLATES.

★ C. DECA	REDRAWN
Date	Revision

© copyright

THORNS-YOUNG
ARCHITECTURAL

THORNS-YOUNG LTD
CHARTERED BUILDING CONSULTANTS
232 London Road, North End, Portsmouth PO2 9JQ
Tel: (023) 9267 2883 Fax: (023) 9266 3457
Website: www.thornsyong.co.uk

Client

MR & MRS A. BIRD.

Job Title

131 HAVANT ROAD
HAYLING ISLAND.

Drawing Title

PROPOSED NEW
DOUBLE GARAGE.

Scale 1:100 & 1:50 AT A2.

Date DEC 14. Drawn by BT

Drg. No.	Rev.
7175-14	C.