


SUPERSEDED

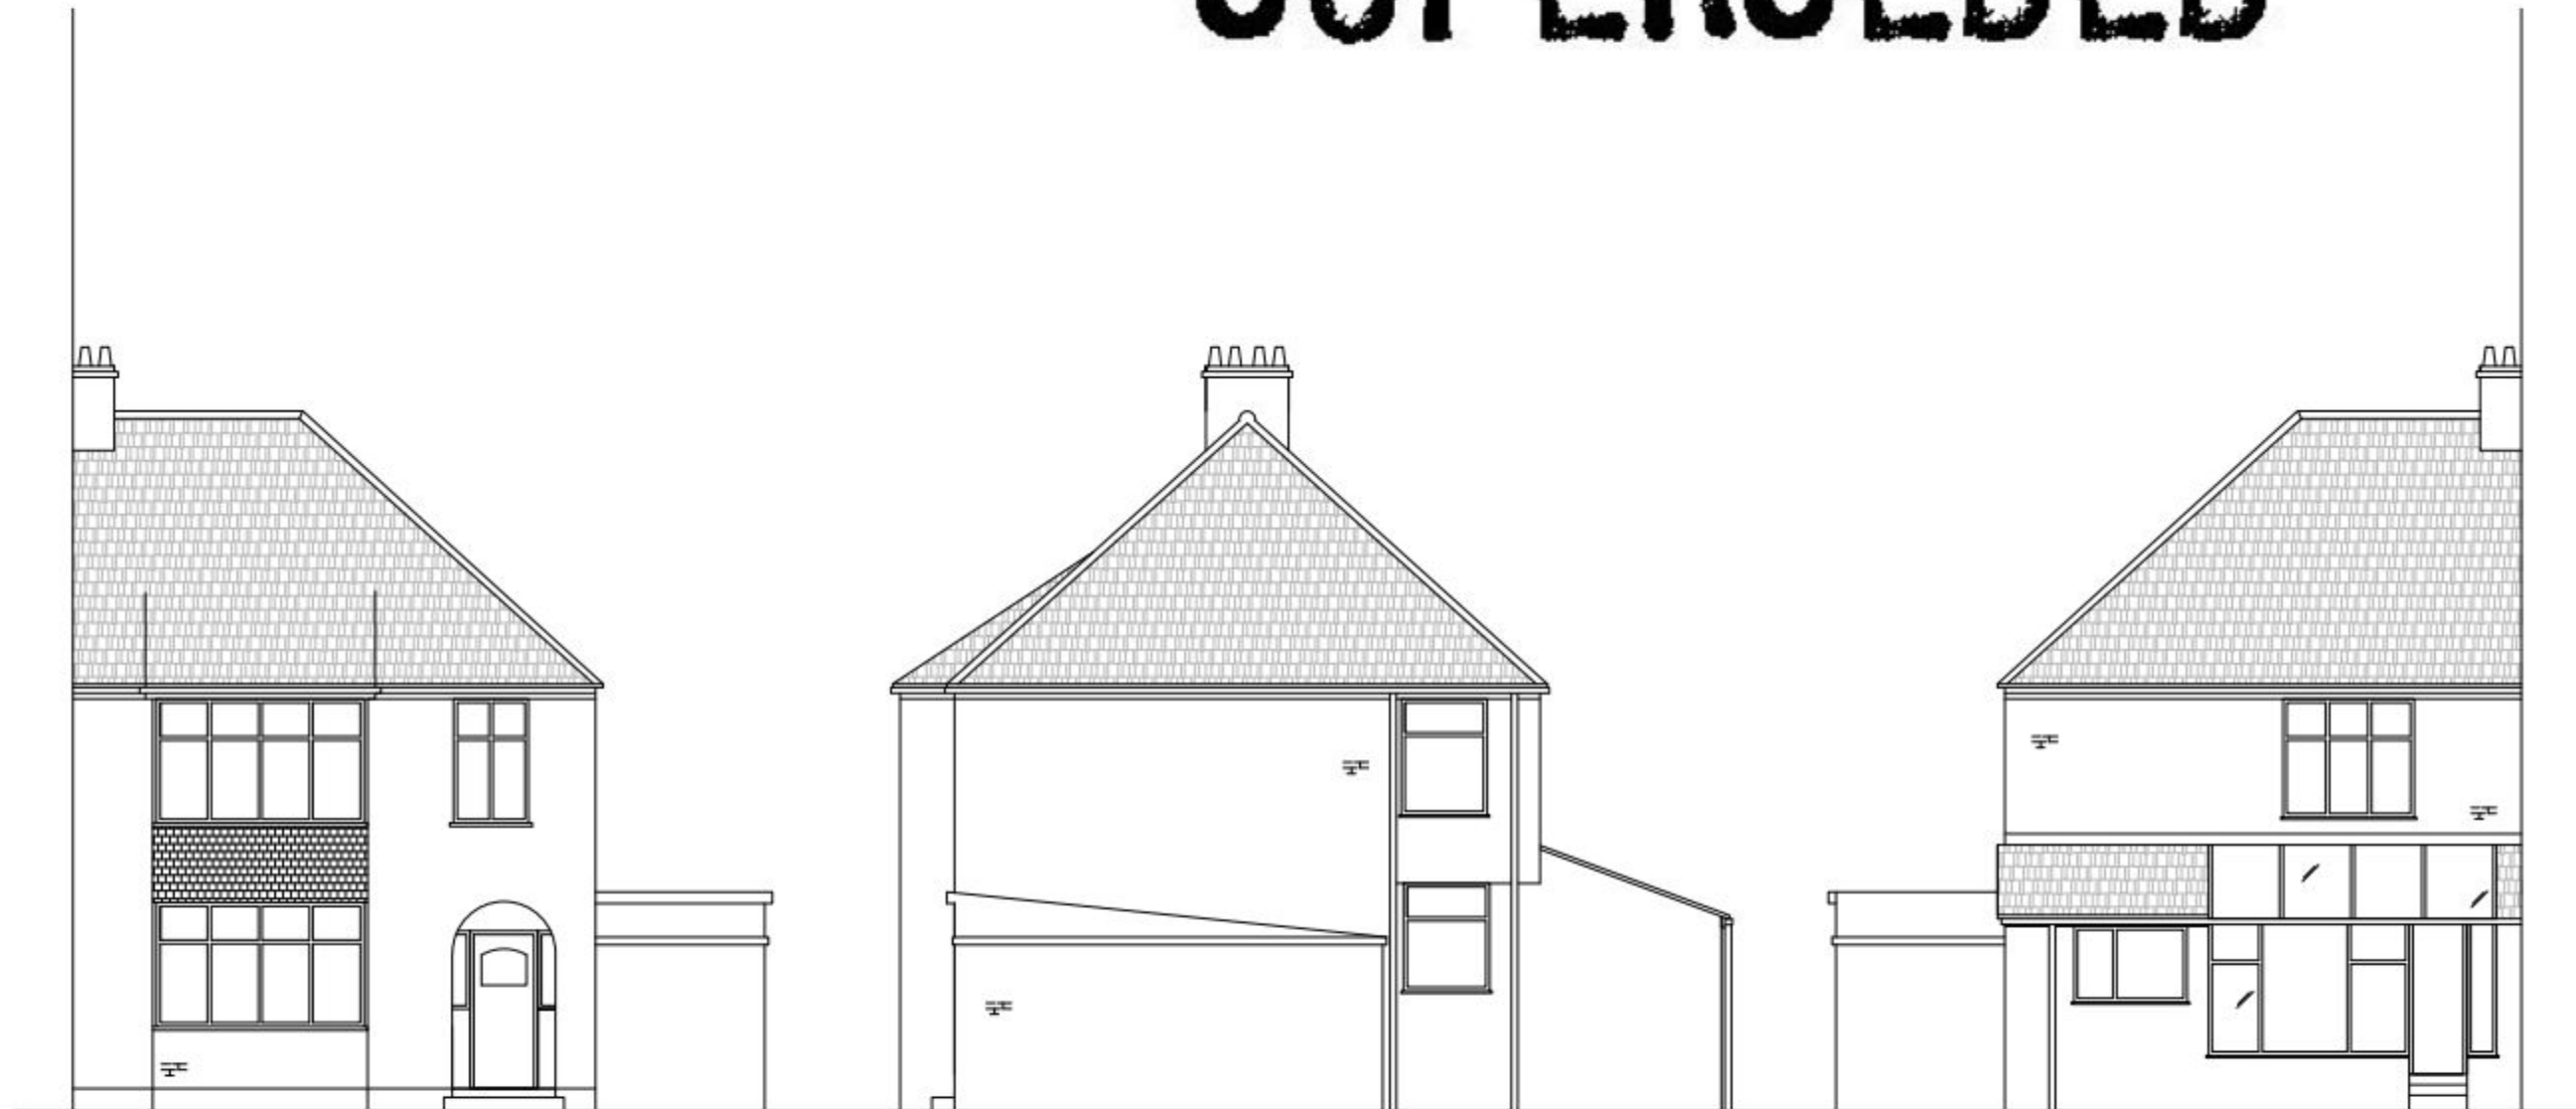

North Elevation Scale 1:100

West Elevation Scale 1:100

North Elevation Scale 1:100

Rev.	Notes	Date
jbA JB ARCHITECTURE The Bricks, Manor Farm Barns Chichester, West Sussex, PO20 7PL T: 01243 785342 E: admin@jbarch.co.uk W: www.jbarch.co.uk Project 17 Winifred Road Waterlooville Hampshire PO7 7TD Drawing Existing Elevations		
Drawn By CC	Scale as shown	
Date FEB 2015	Revision A	
Drawing No. 1156-DPA-05		