



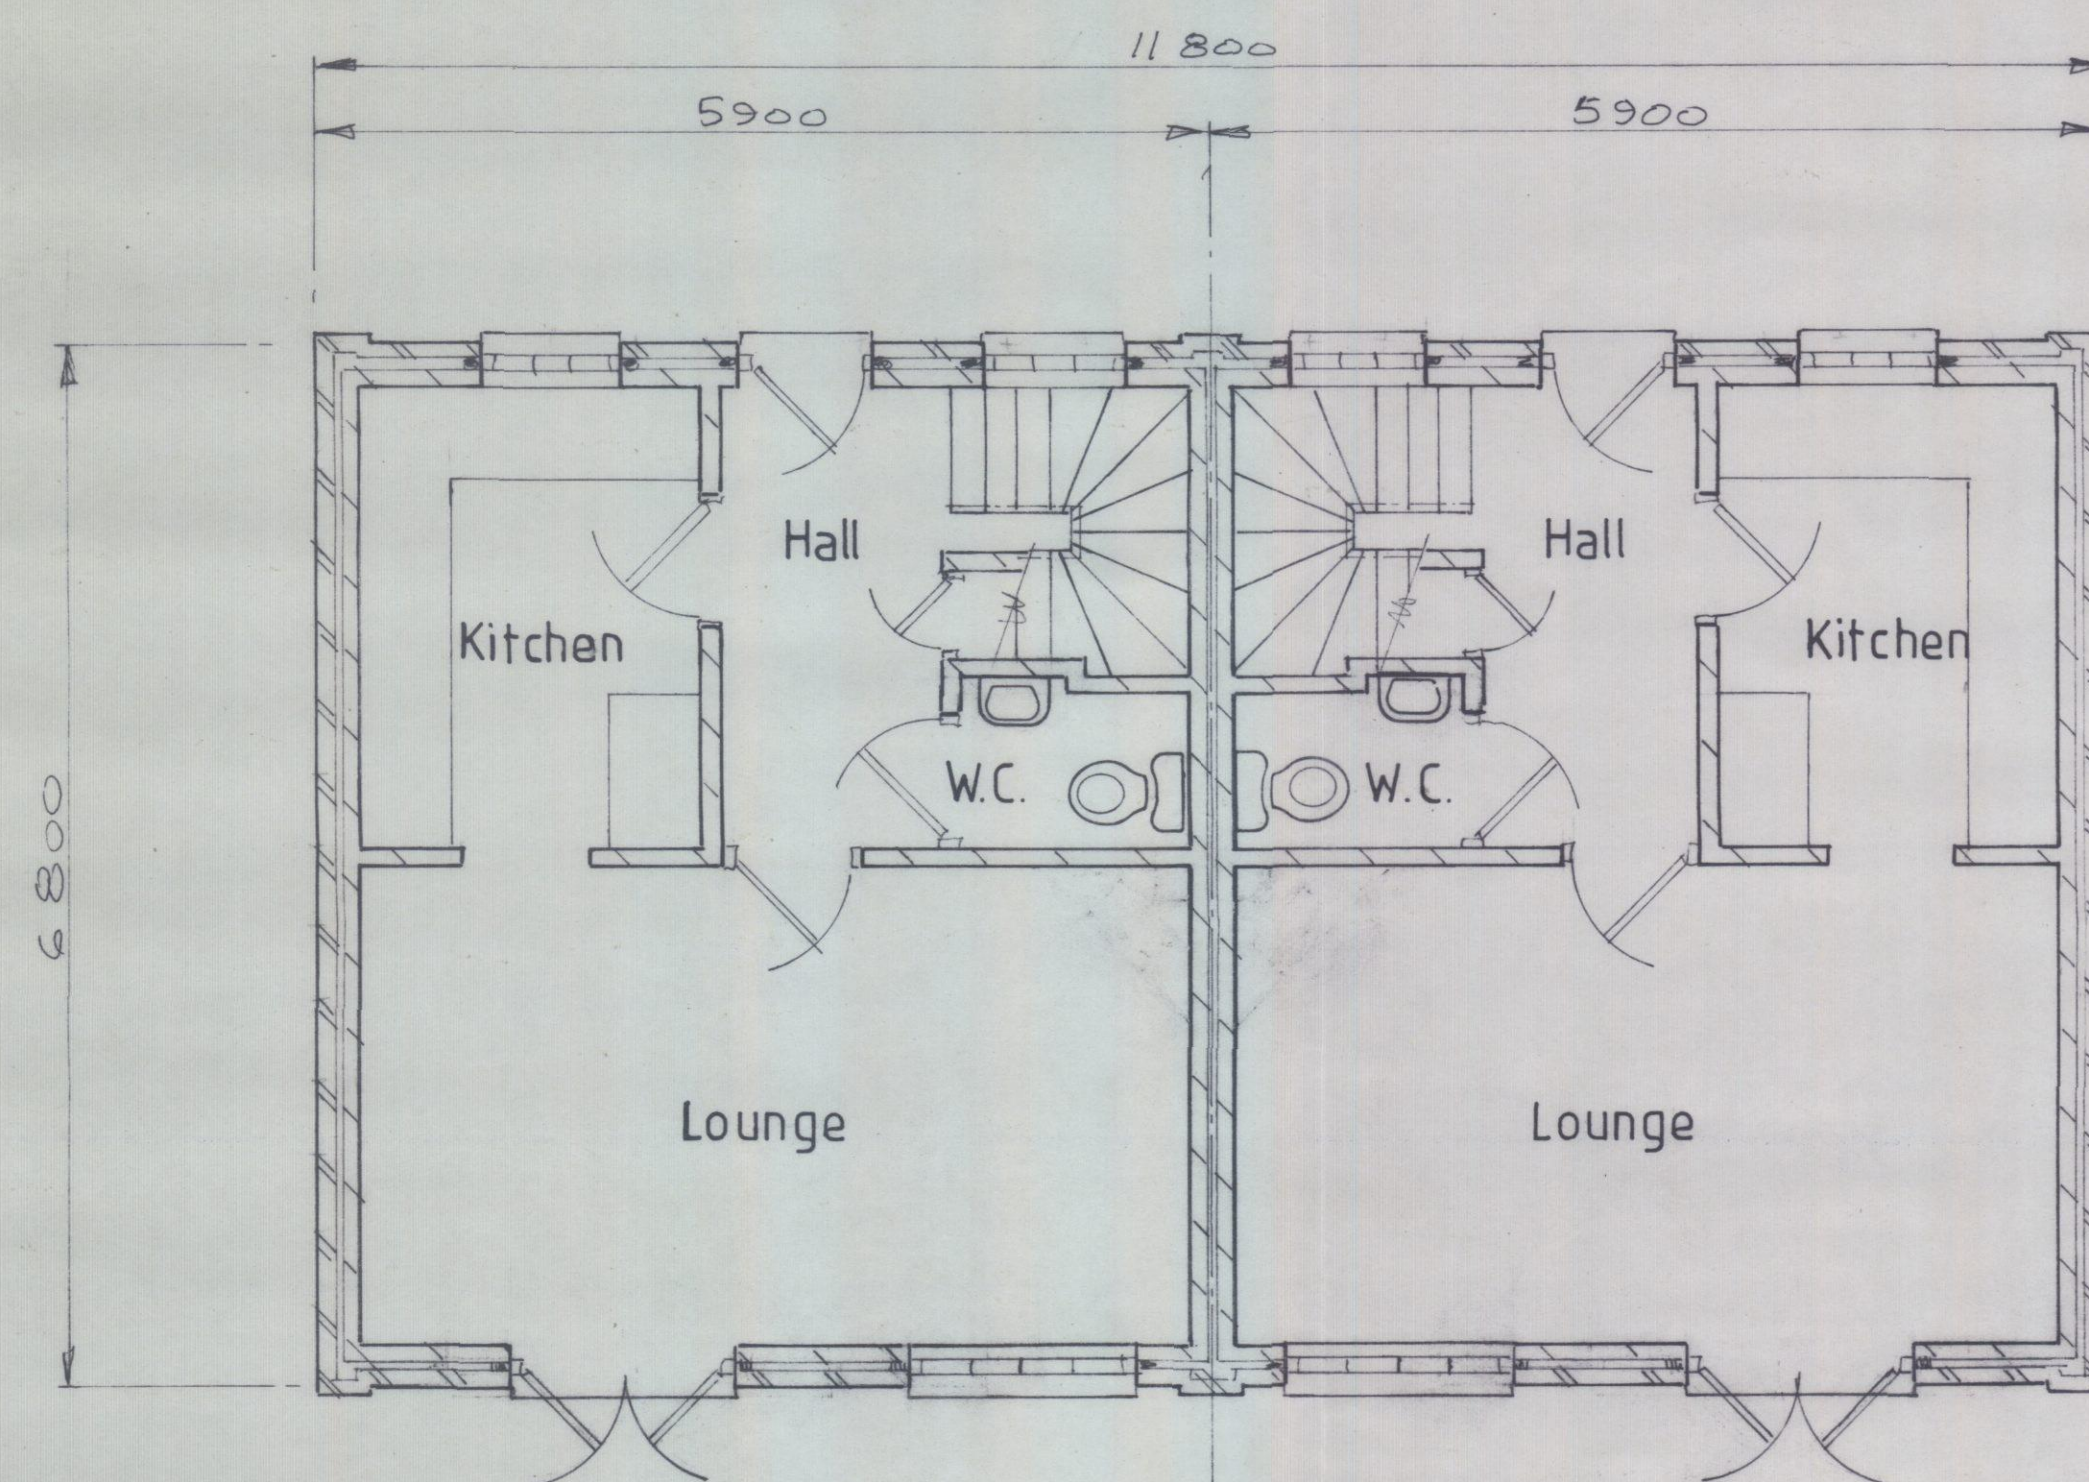


Ground Floor Plan

0 1 2 3 4 5 6 7 8 9 METRES
SCALE 1:50

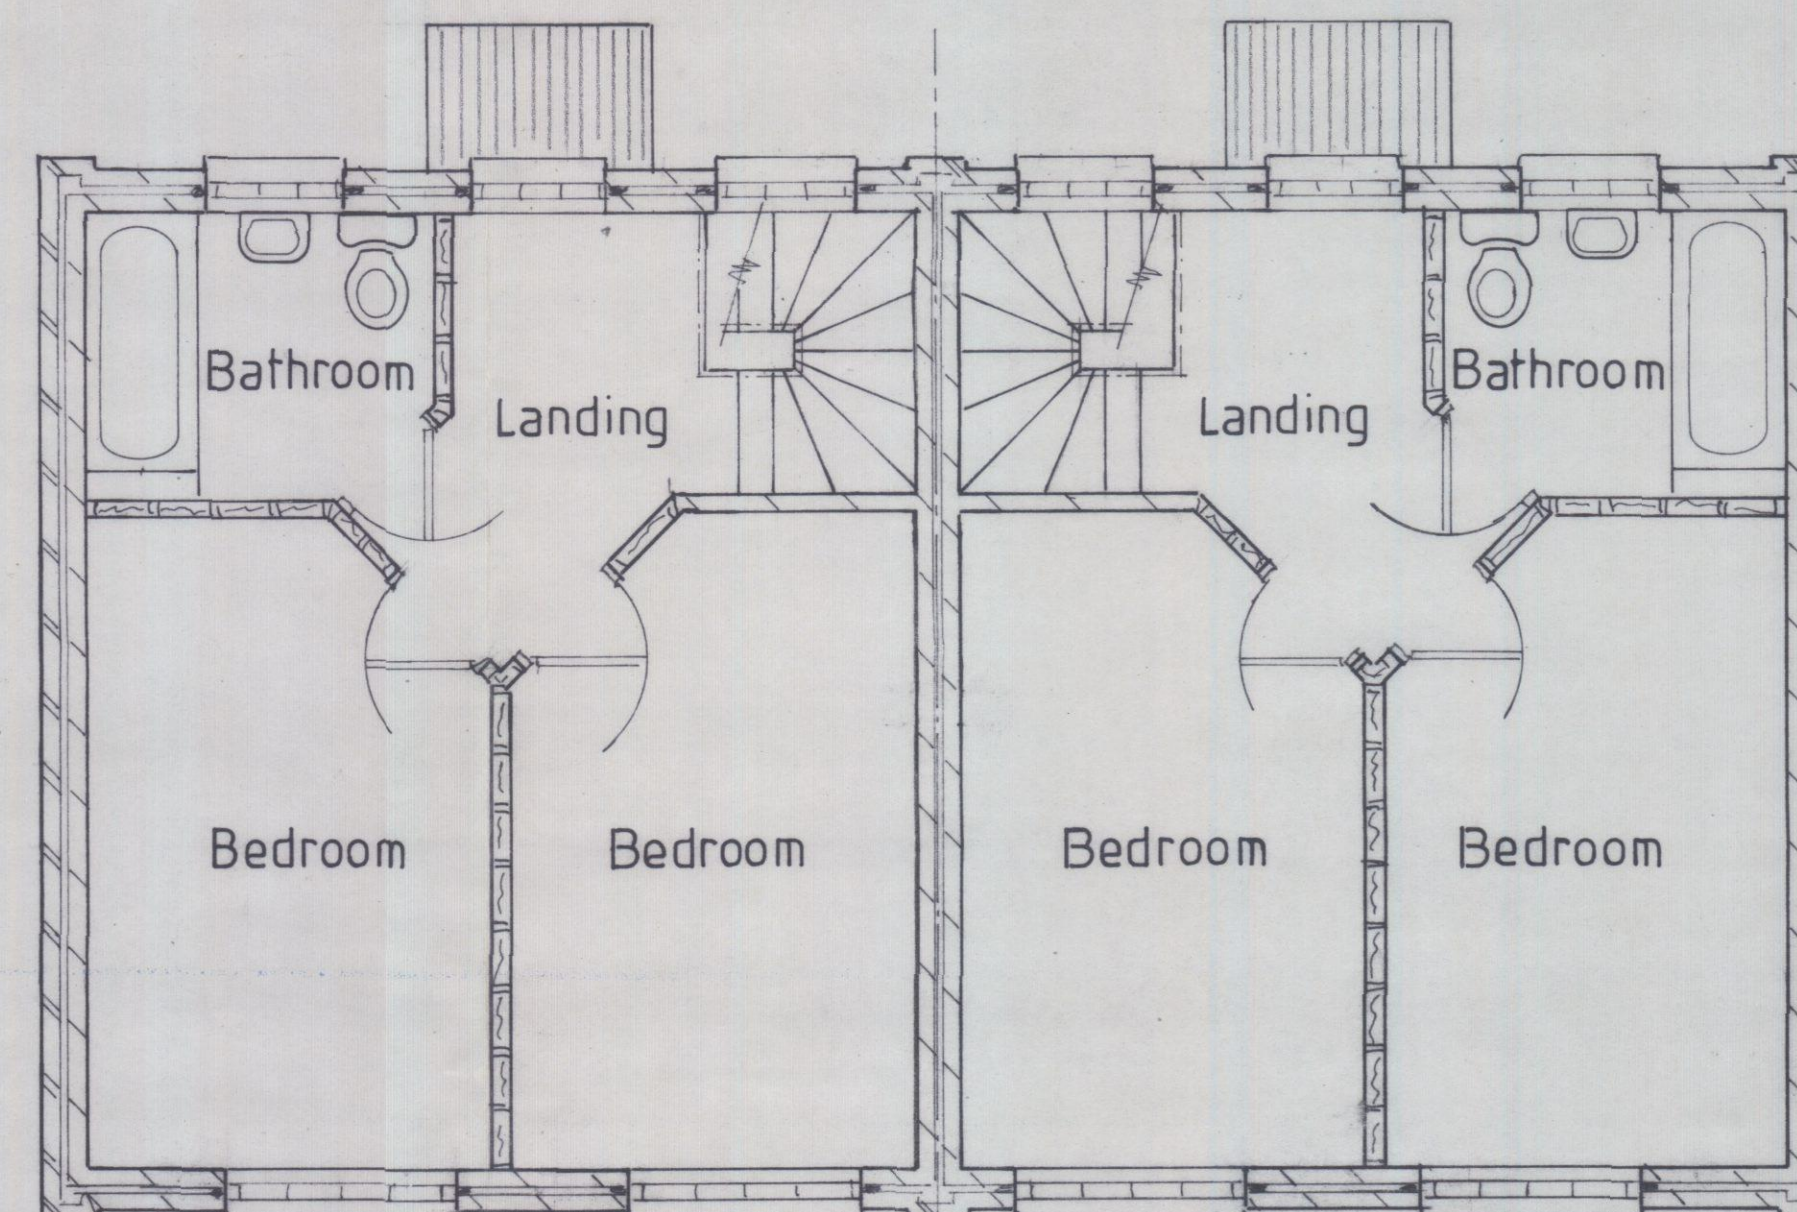


First Floor Plan

MARLEY ETERNIT INTERLOCKING
CONCRETE TILES.
COLOUR - SMOOTH GREY.

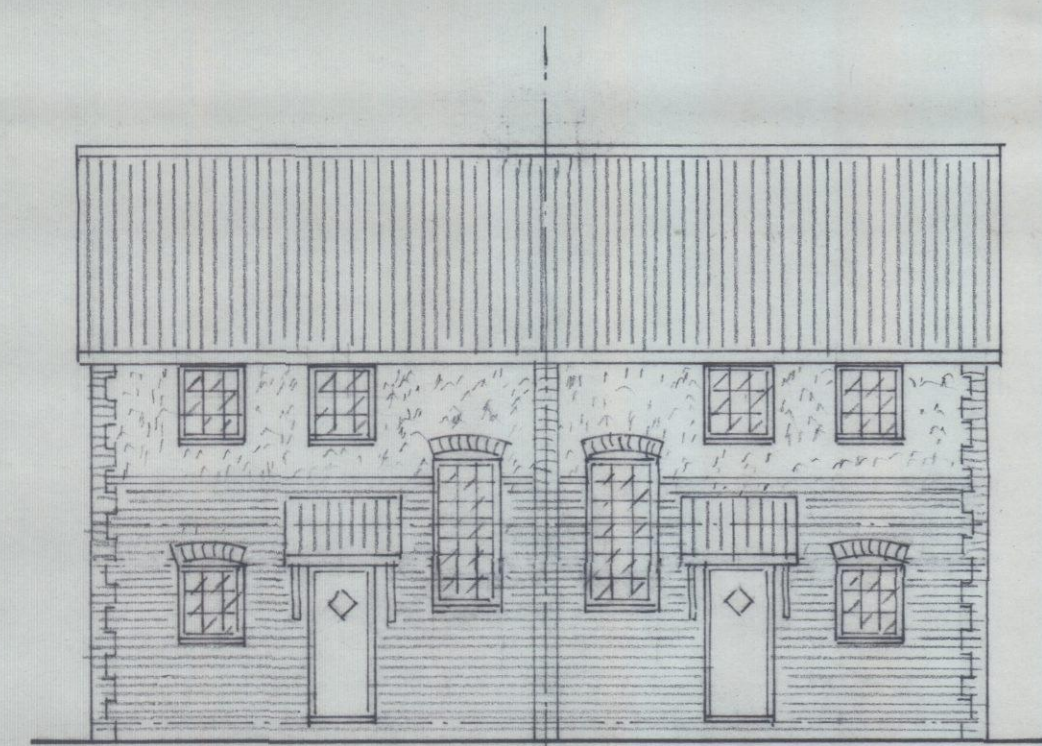


Front - North Elevation


0 1 2 3 4 5 6 7 8 METRES
SCALE 1:100

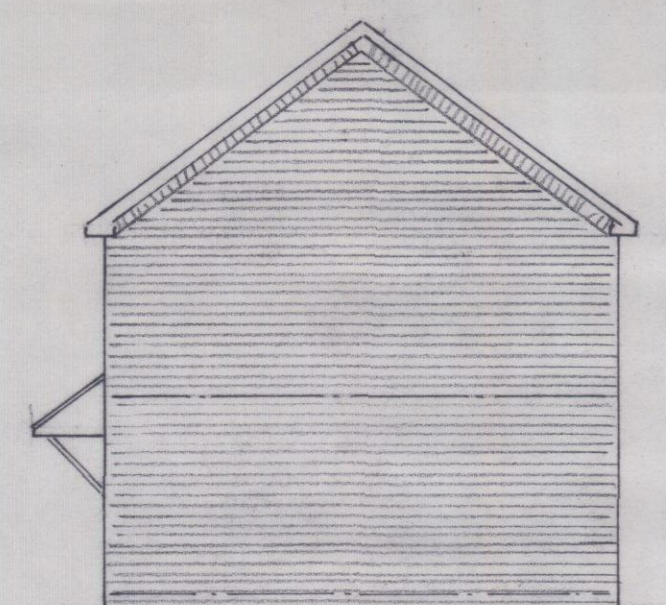


Side - West Elevation

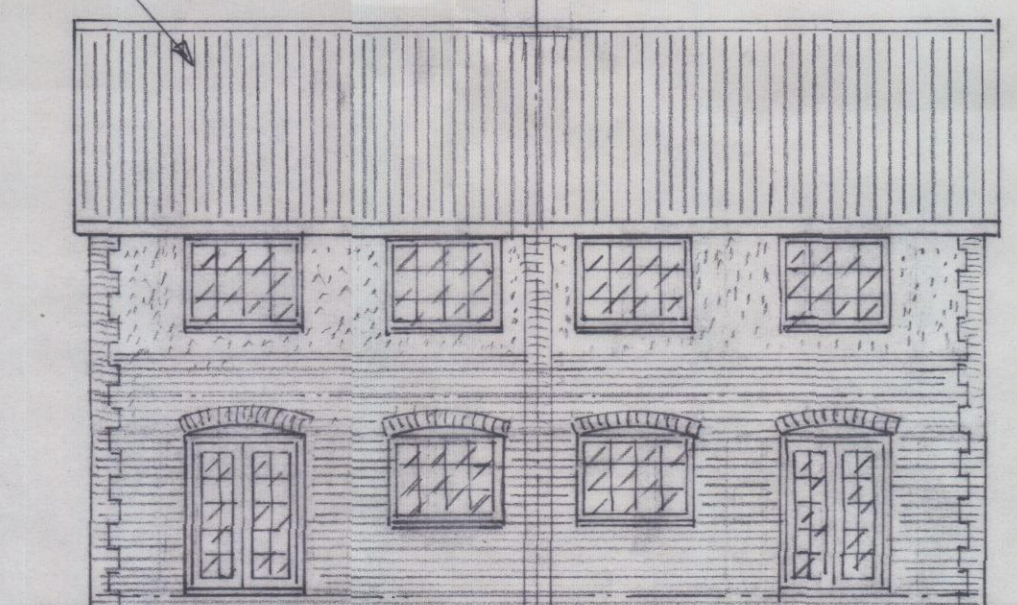


Rear - South Elevation

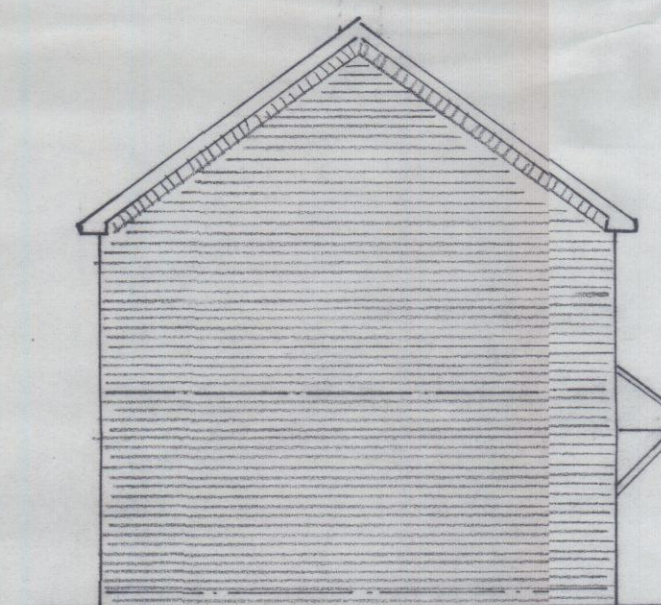


Side - East Elevation

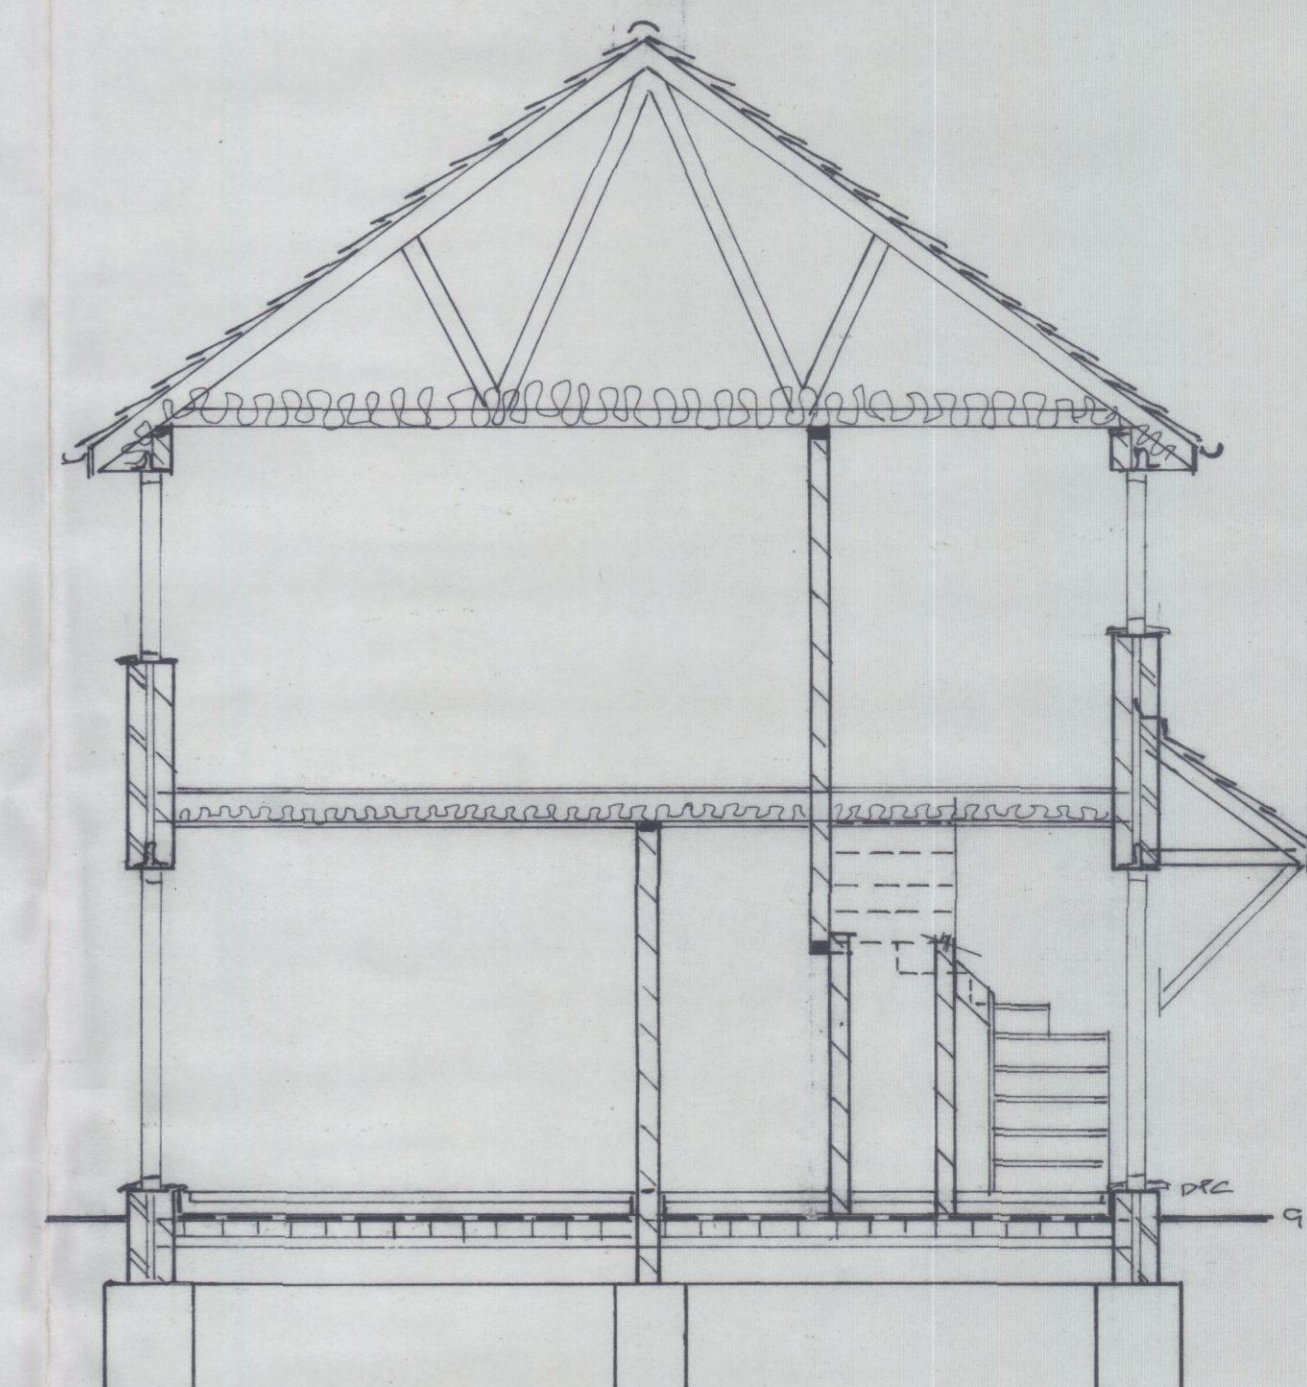

Section

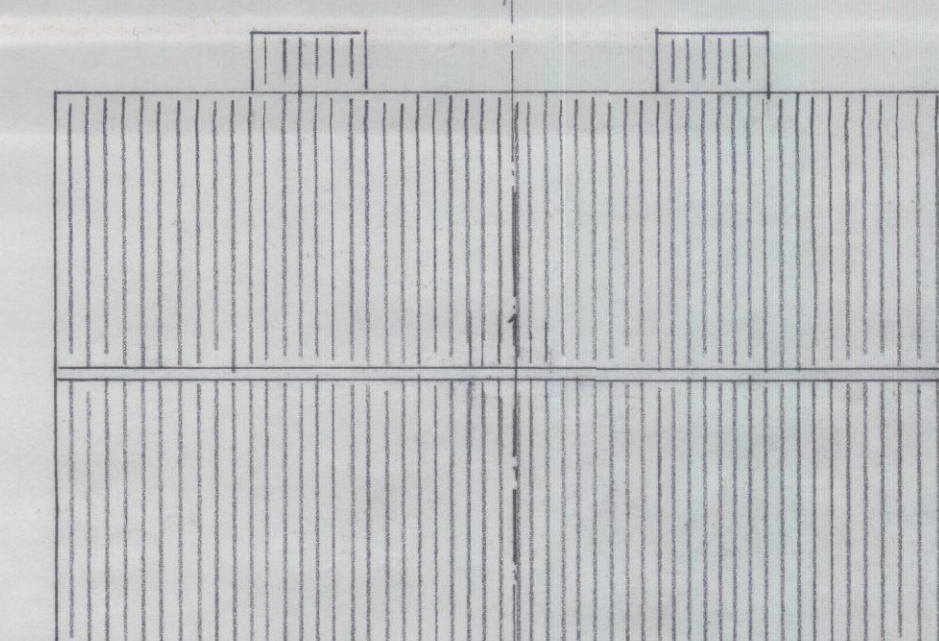


Roof Plan

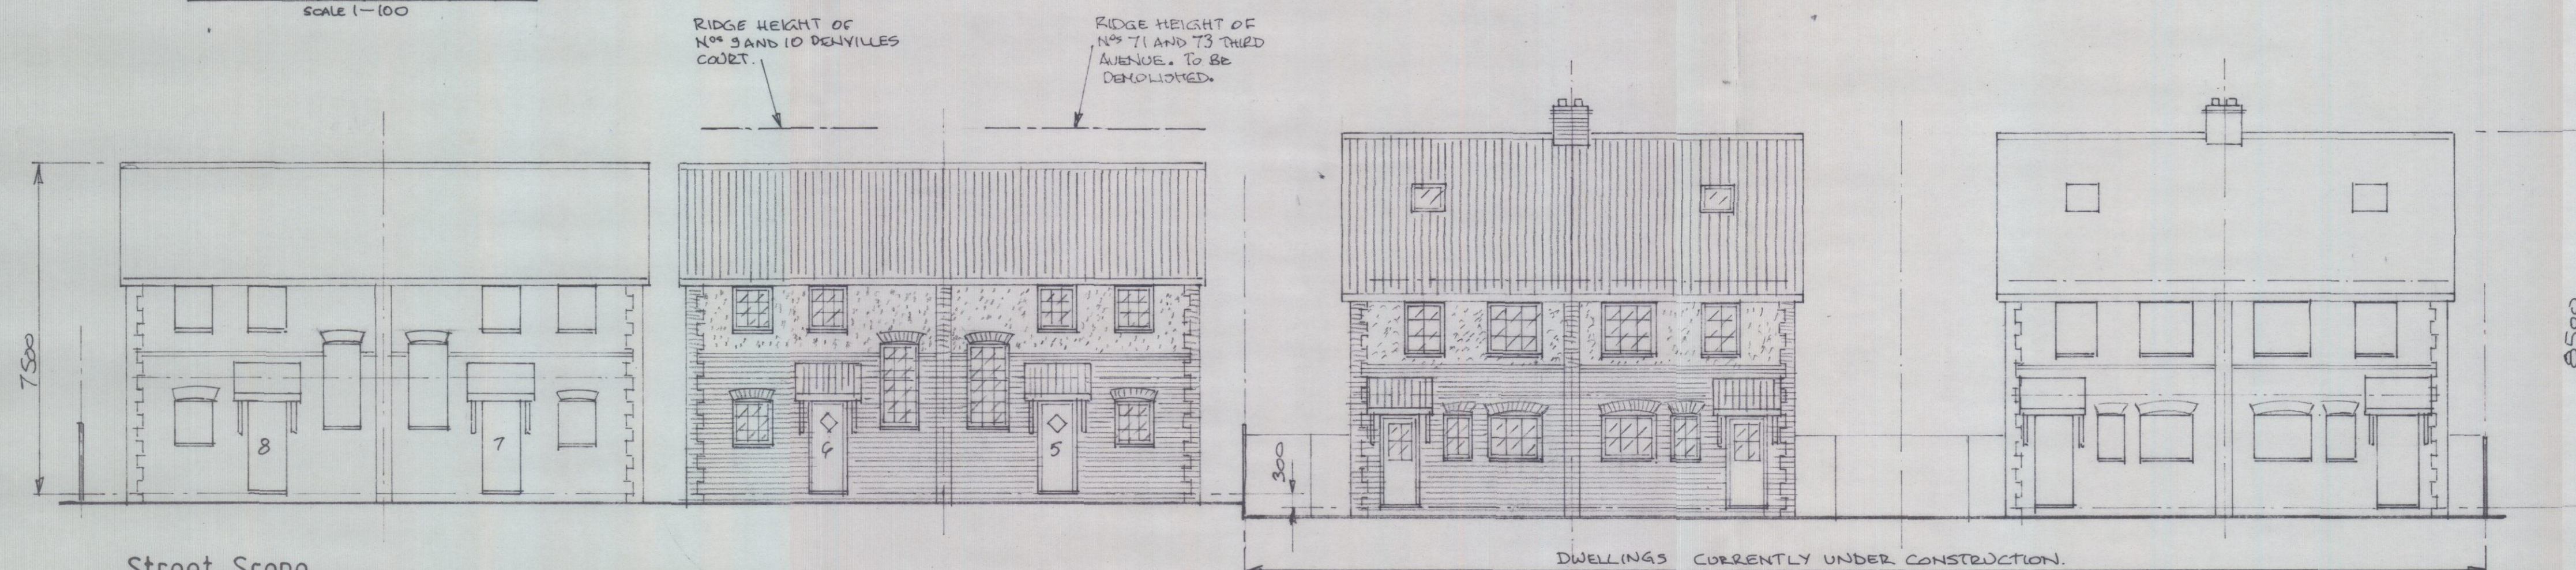

Street Scene
North Elevation

DWELLINGS CURRENTLY UNDER CONSTRUCTION.

House NOS. 5/6 and 7/8.

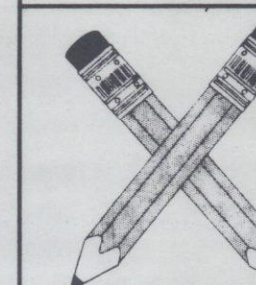

Mike Gillings - Building Plans
'Oakdene', 248 Milton Road, Cowplain,
Waterlooville, Hampshire. PO8 8TX
Tel: 023-9264 8053 Fax: 023-9278 2670

**5-10 DENVILLES COURT,
THIRD AVENUE, DENVILLES,
HAVANT, HAMPSHIRE. PO9 2QR.**

Scales As Shown.

Date August 2014

Project NO 14/2165 D

Drawing NO

2165.02

NO Amendment