




SUPERSEDED

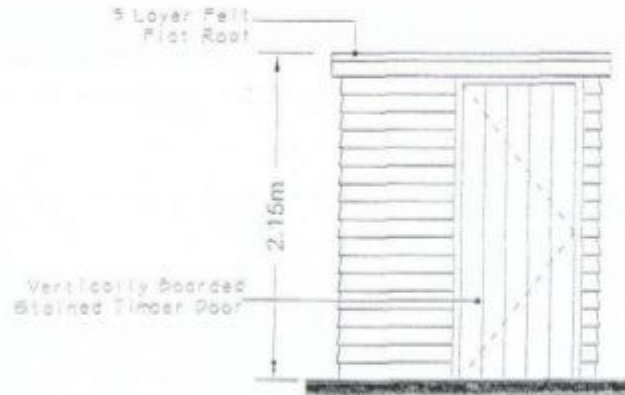


Front Elevation
@ 1:50 Scale

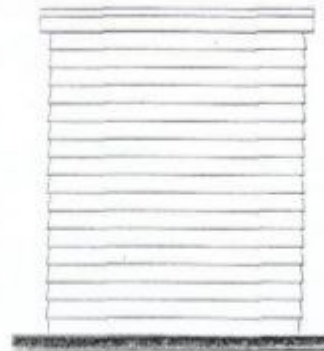

Rear Elevation
@ 1:50 Scale

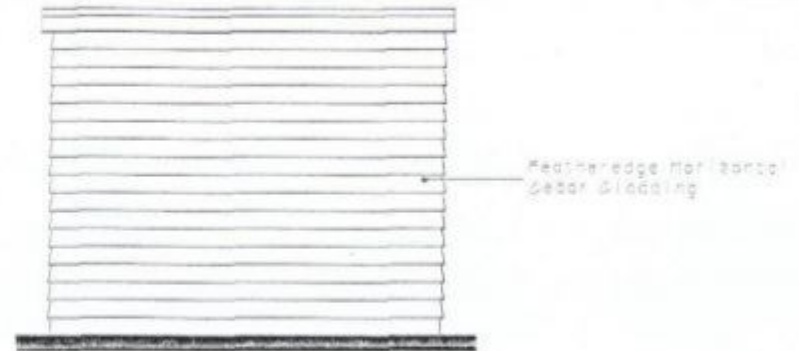

Side Elevations
@ 1:50 Scale

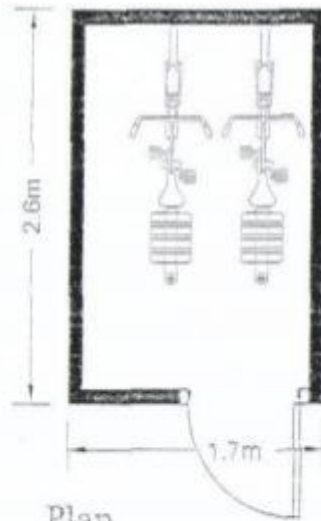

Plan
@ 1:50 Scale



Roof Plan
@ 1:50 Scale



GRAHAM ASH ARCHITECTS
 CHARTERED ARCHITECTS TOWN PLANNING CONSULTANTS
 Graham Ash Architects Ltd
 67 Long Road, Eastleigh, Hampshire SO50 9DF
 TELEPHONE 01794 518706 G: 07768 423103
 EMAIL: info@grahamasharchitects.com
 WEBSITE: www.grahamasharchitects.com

PROJECT:
3 New Houses
***At Newtown House Hotel**
Hayling Island, PO11 0QR

TITLE: Typical Shed, Plans & Elevations		
DESIGNED BY GA	DATE 25-04-14	DRAWN / STALO BY: JAT
SCALE 1:50	PLOTTED 25-04-14	REV.
A4 @ 1:50 0 0.4 0.8 1.2 1.6 2m		
☒ information ☐ approval ☐ tender ☐ construction		
DWG. NO. 13:087:05		