




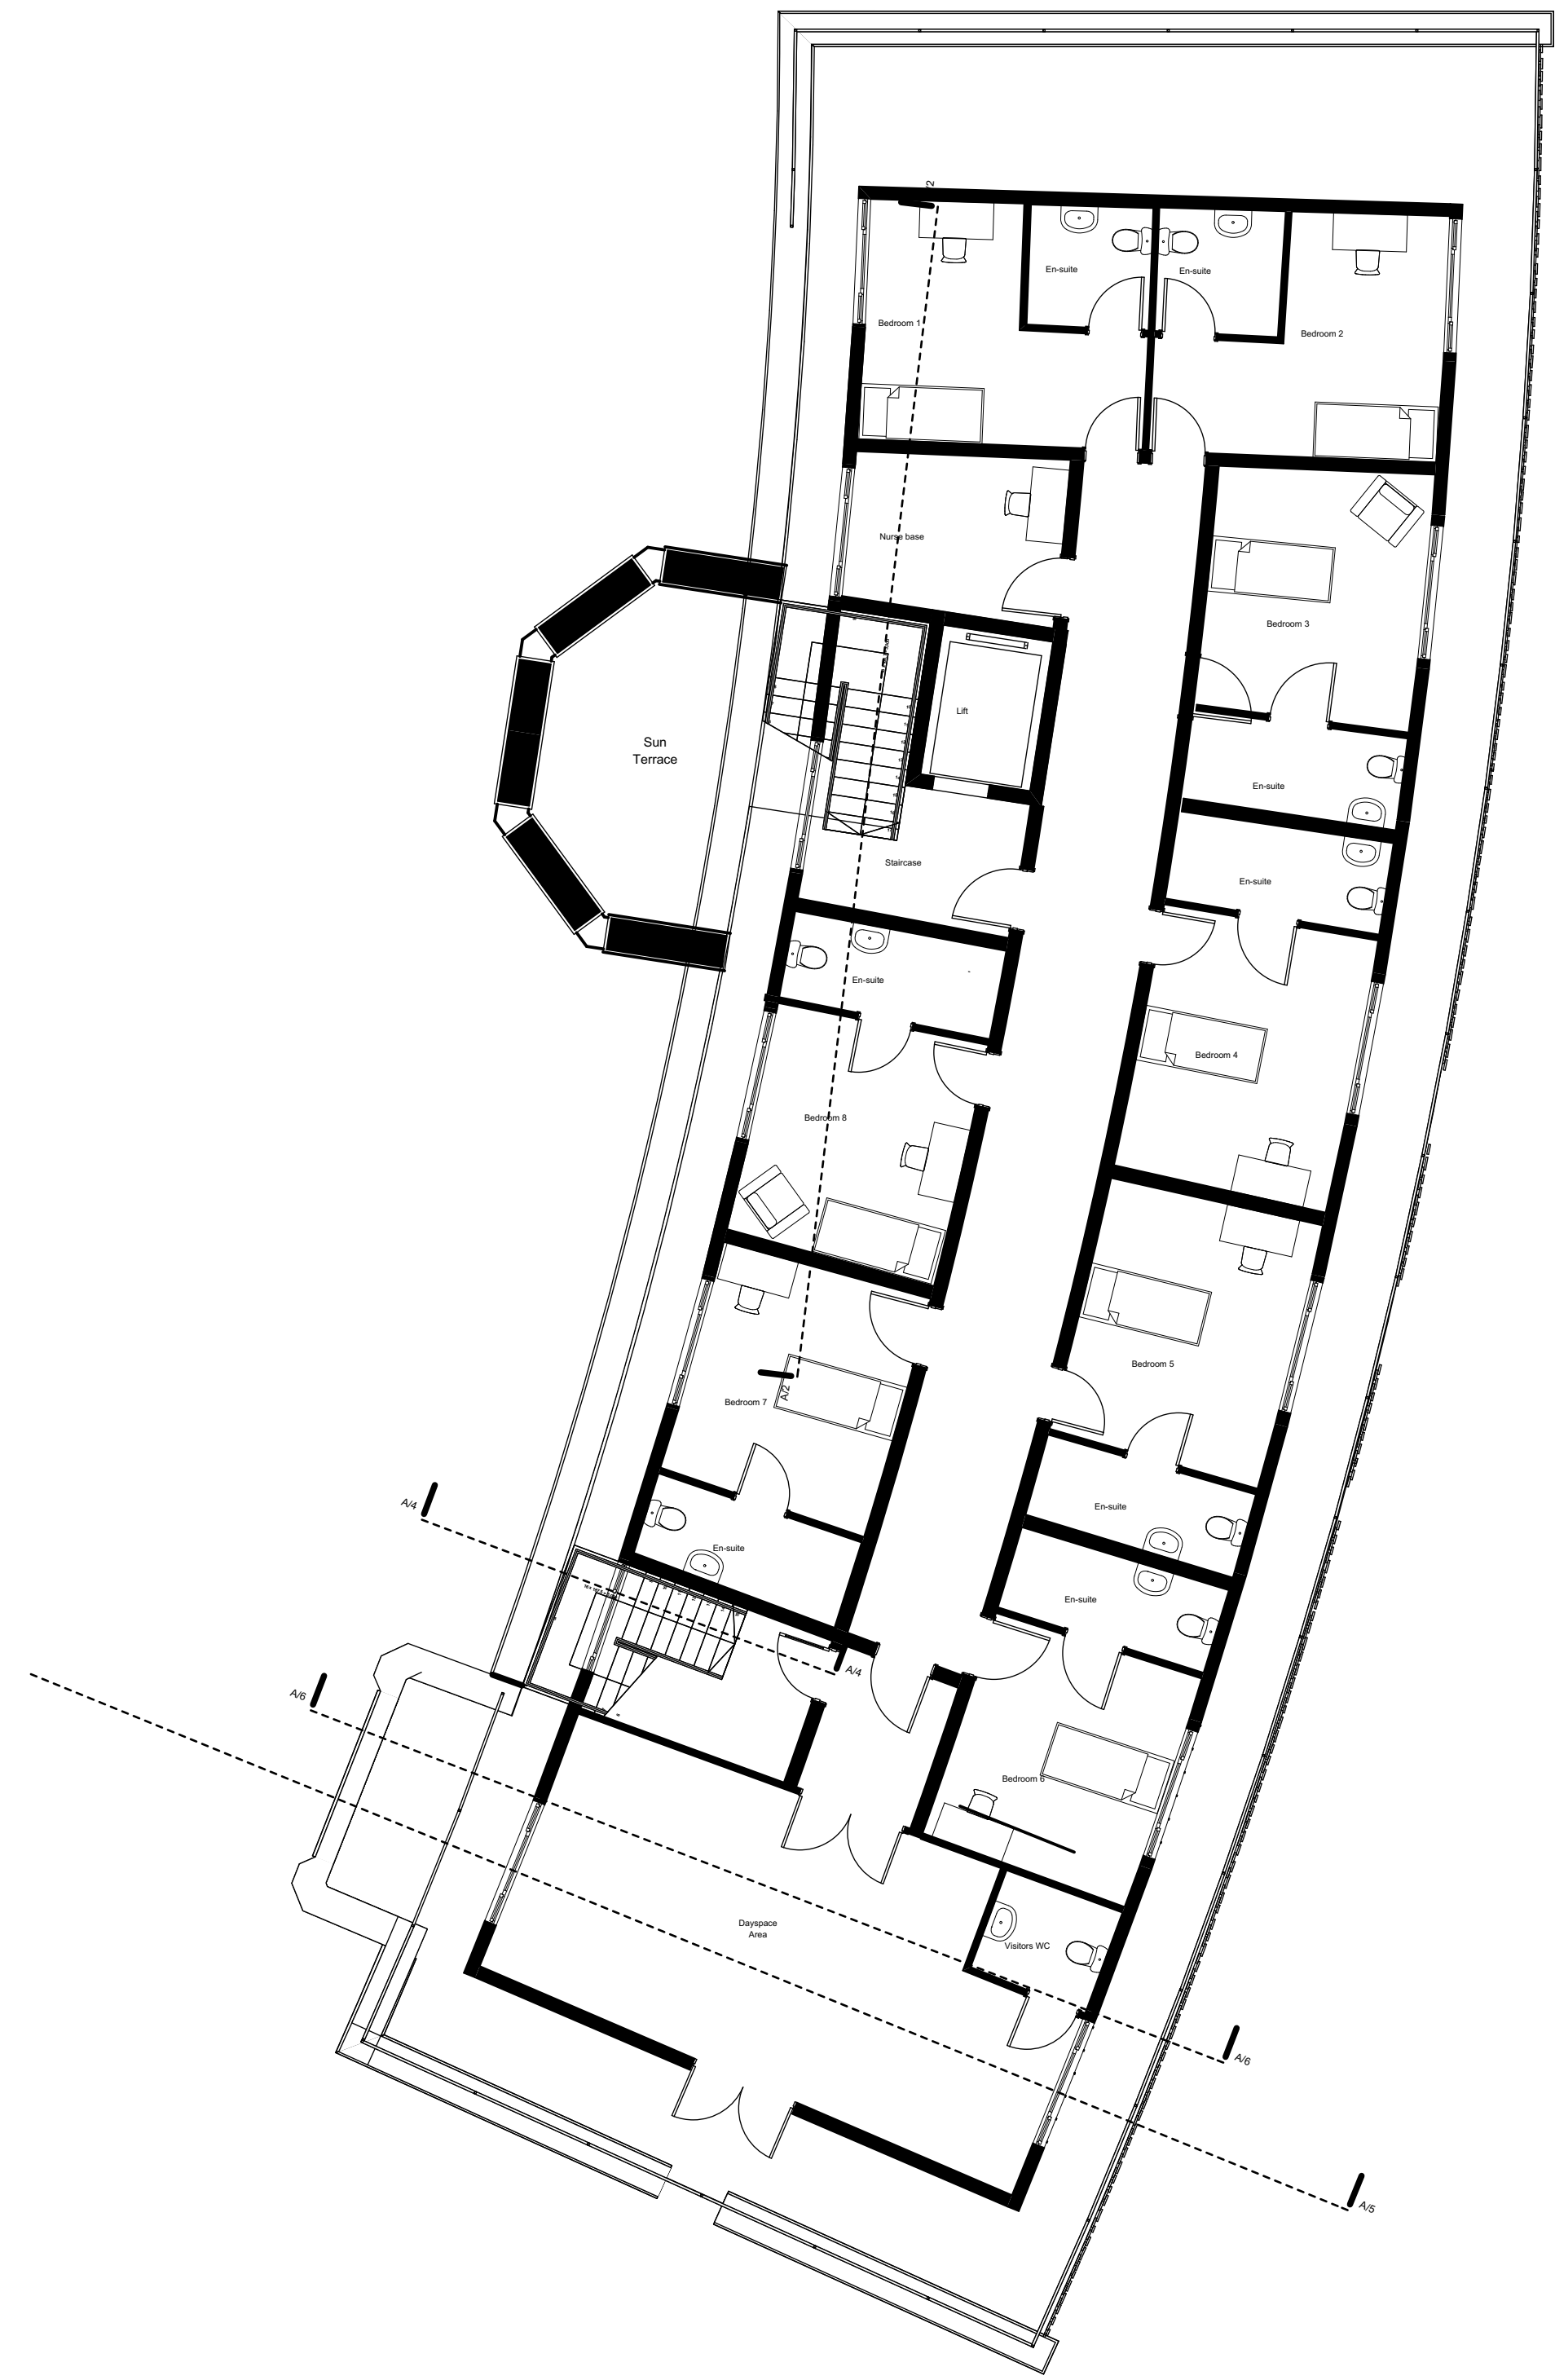

3. Second Floor Plan 1:100

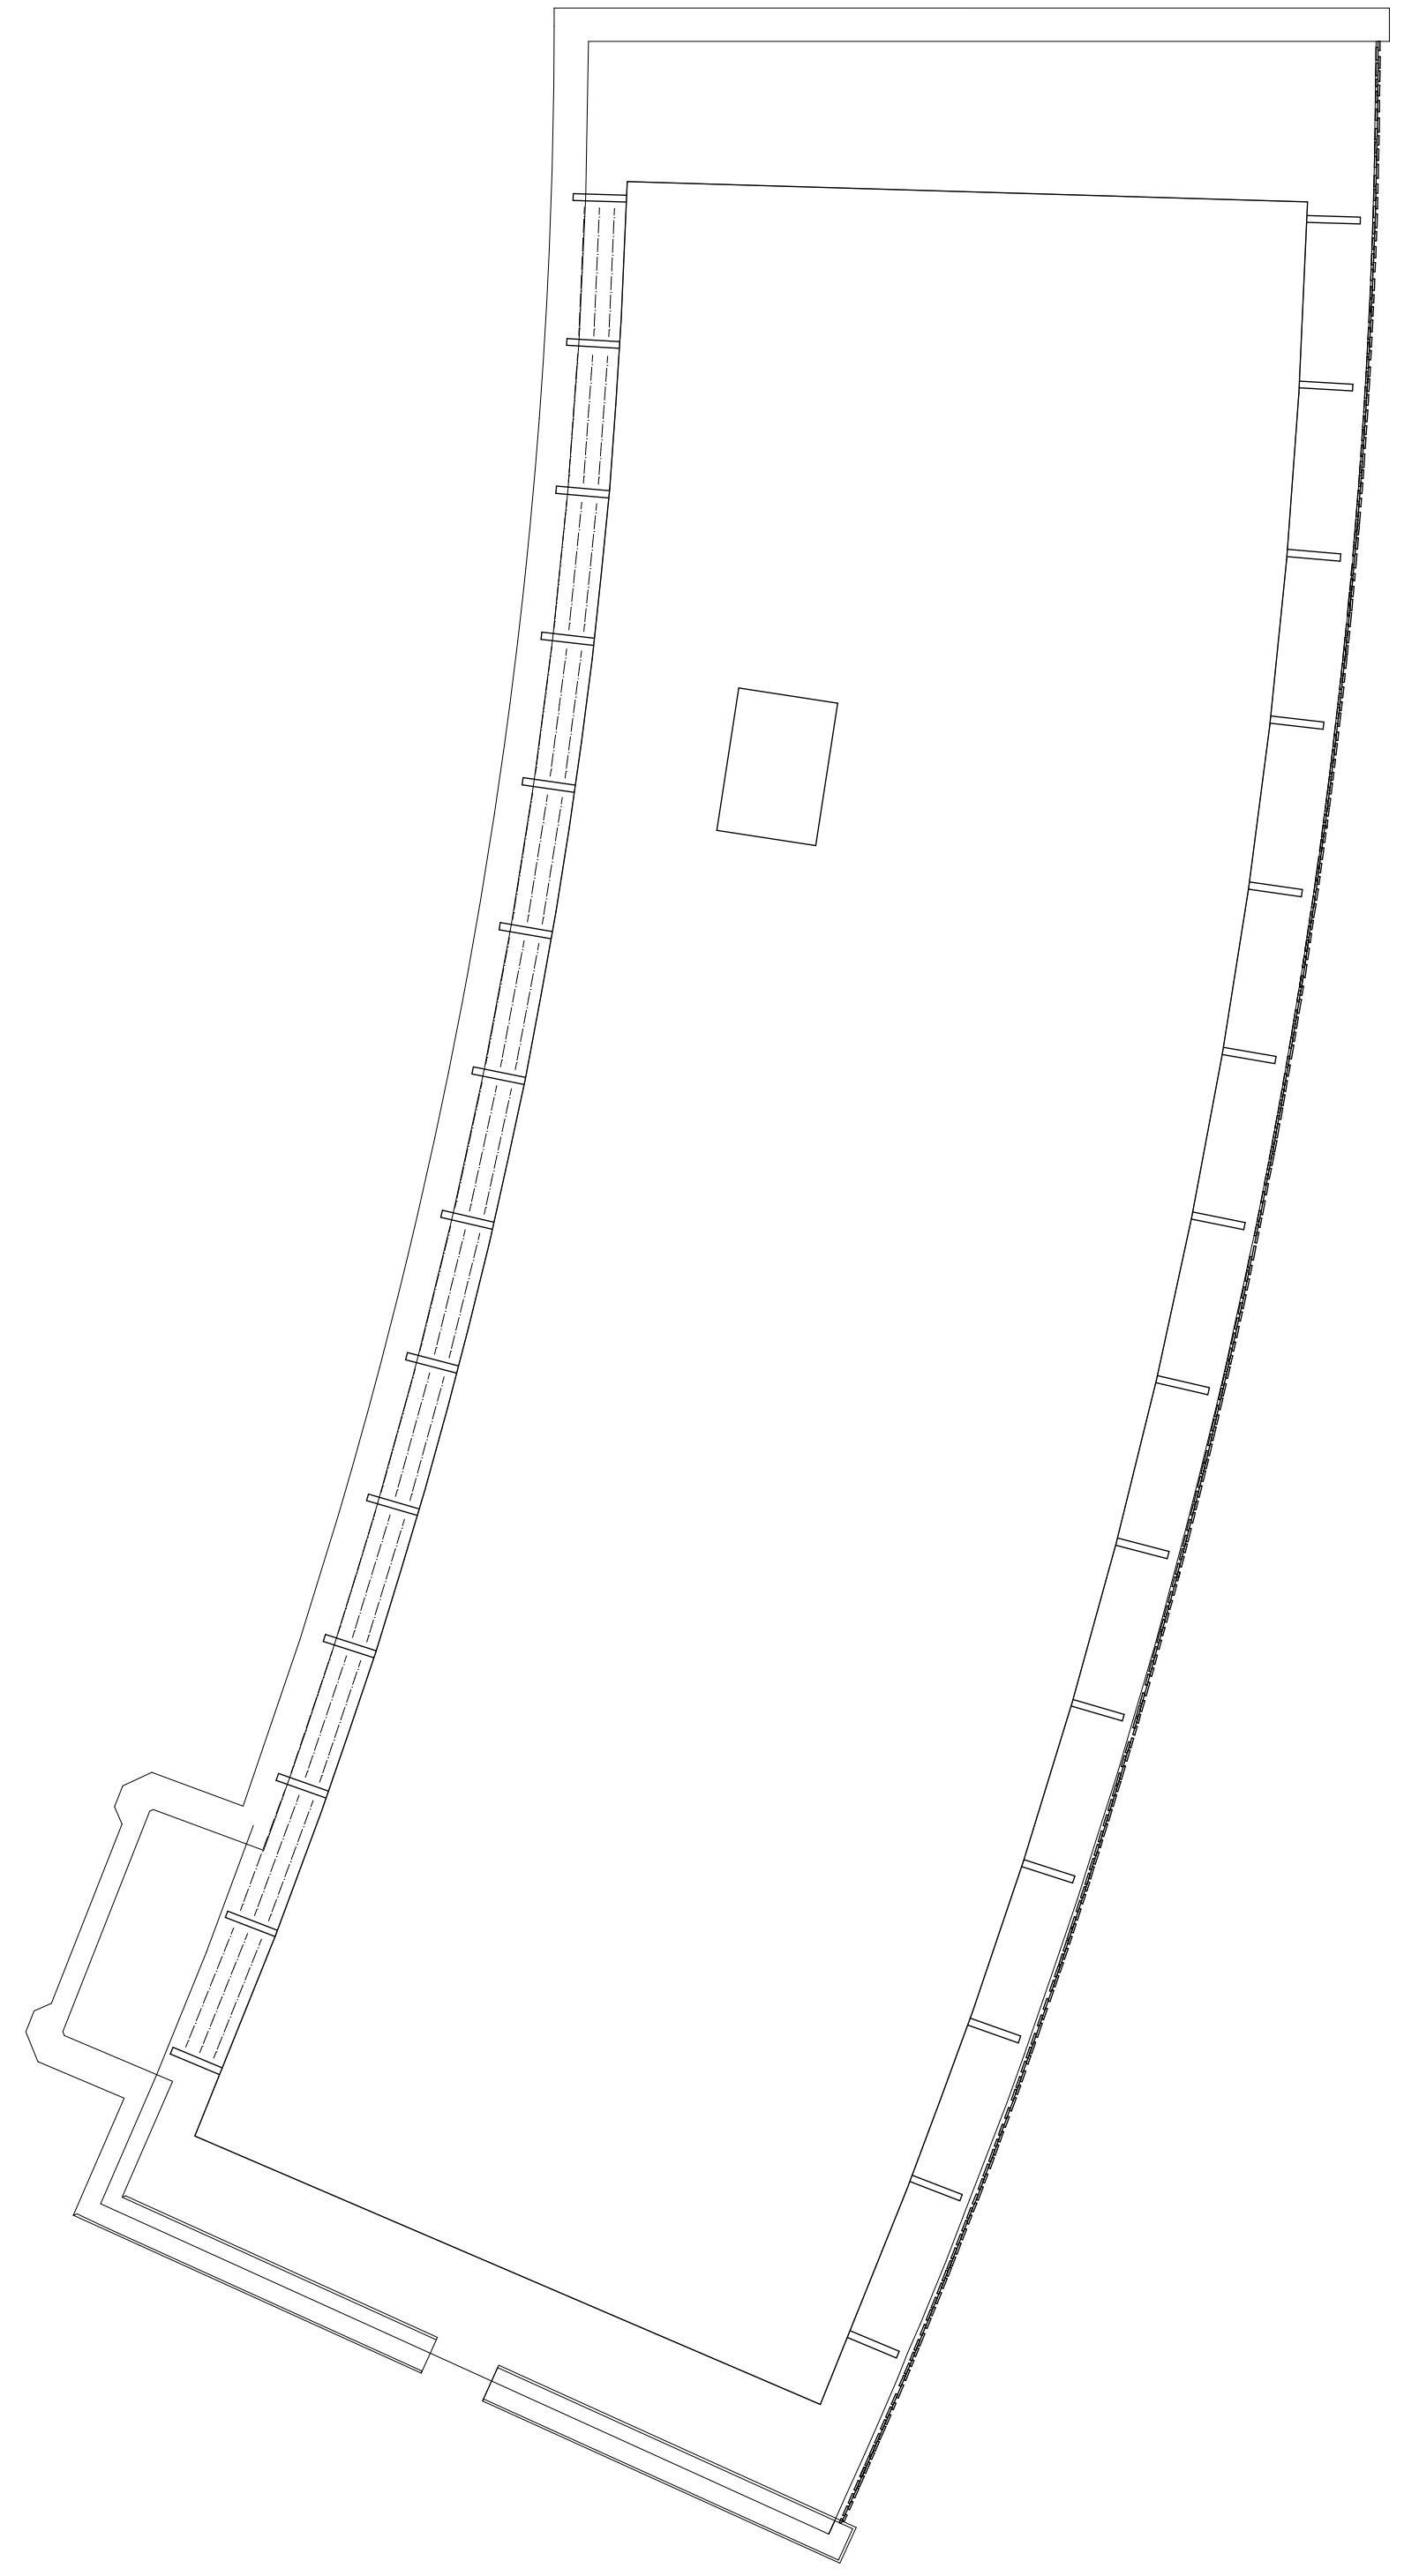

4. Roof Plan 1:100

 

revisions & notes:	A	09/04/14	ISSUED FOR CLIENT COMMENTS	SAB
	B	28/04/14	ISSUED FOR PLANNING	SAB
	C	28/08/14	AMENDMENTS ADDED. ISSUED FOR PLANNING	SAB

project: EXTENSION TO BELMONT CASTLE
NURSING HOME
PORTSDOWN HILL ROAD
BEDHAMPTON
drawing name: Second Floor Plan & Roof Plan
status: Planning Application
date: April 14
scale: 1/100@A1
drawn: SAB

