


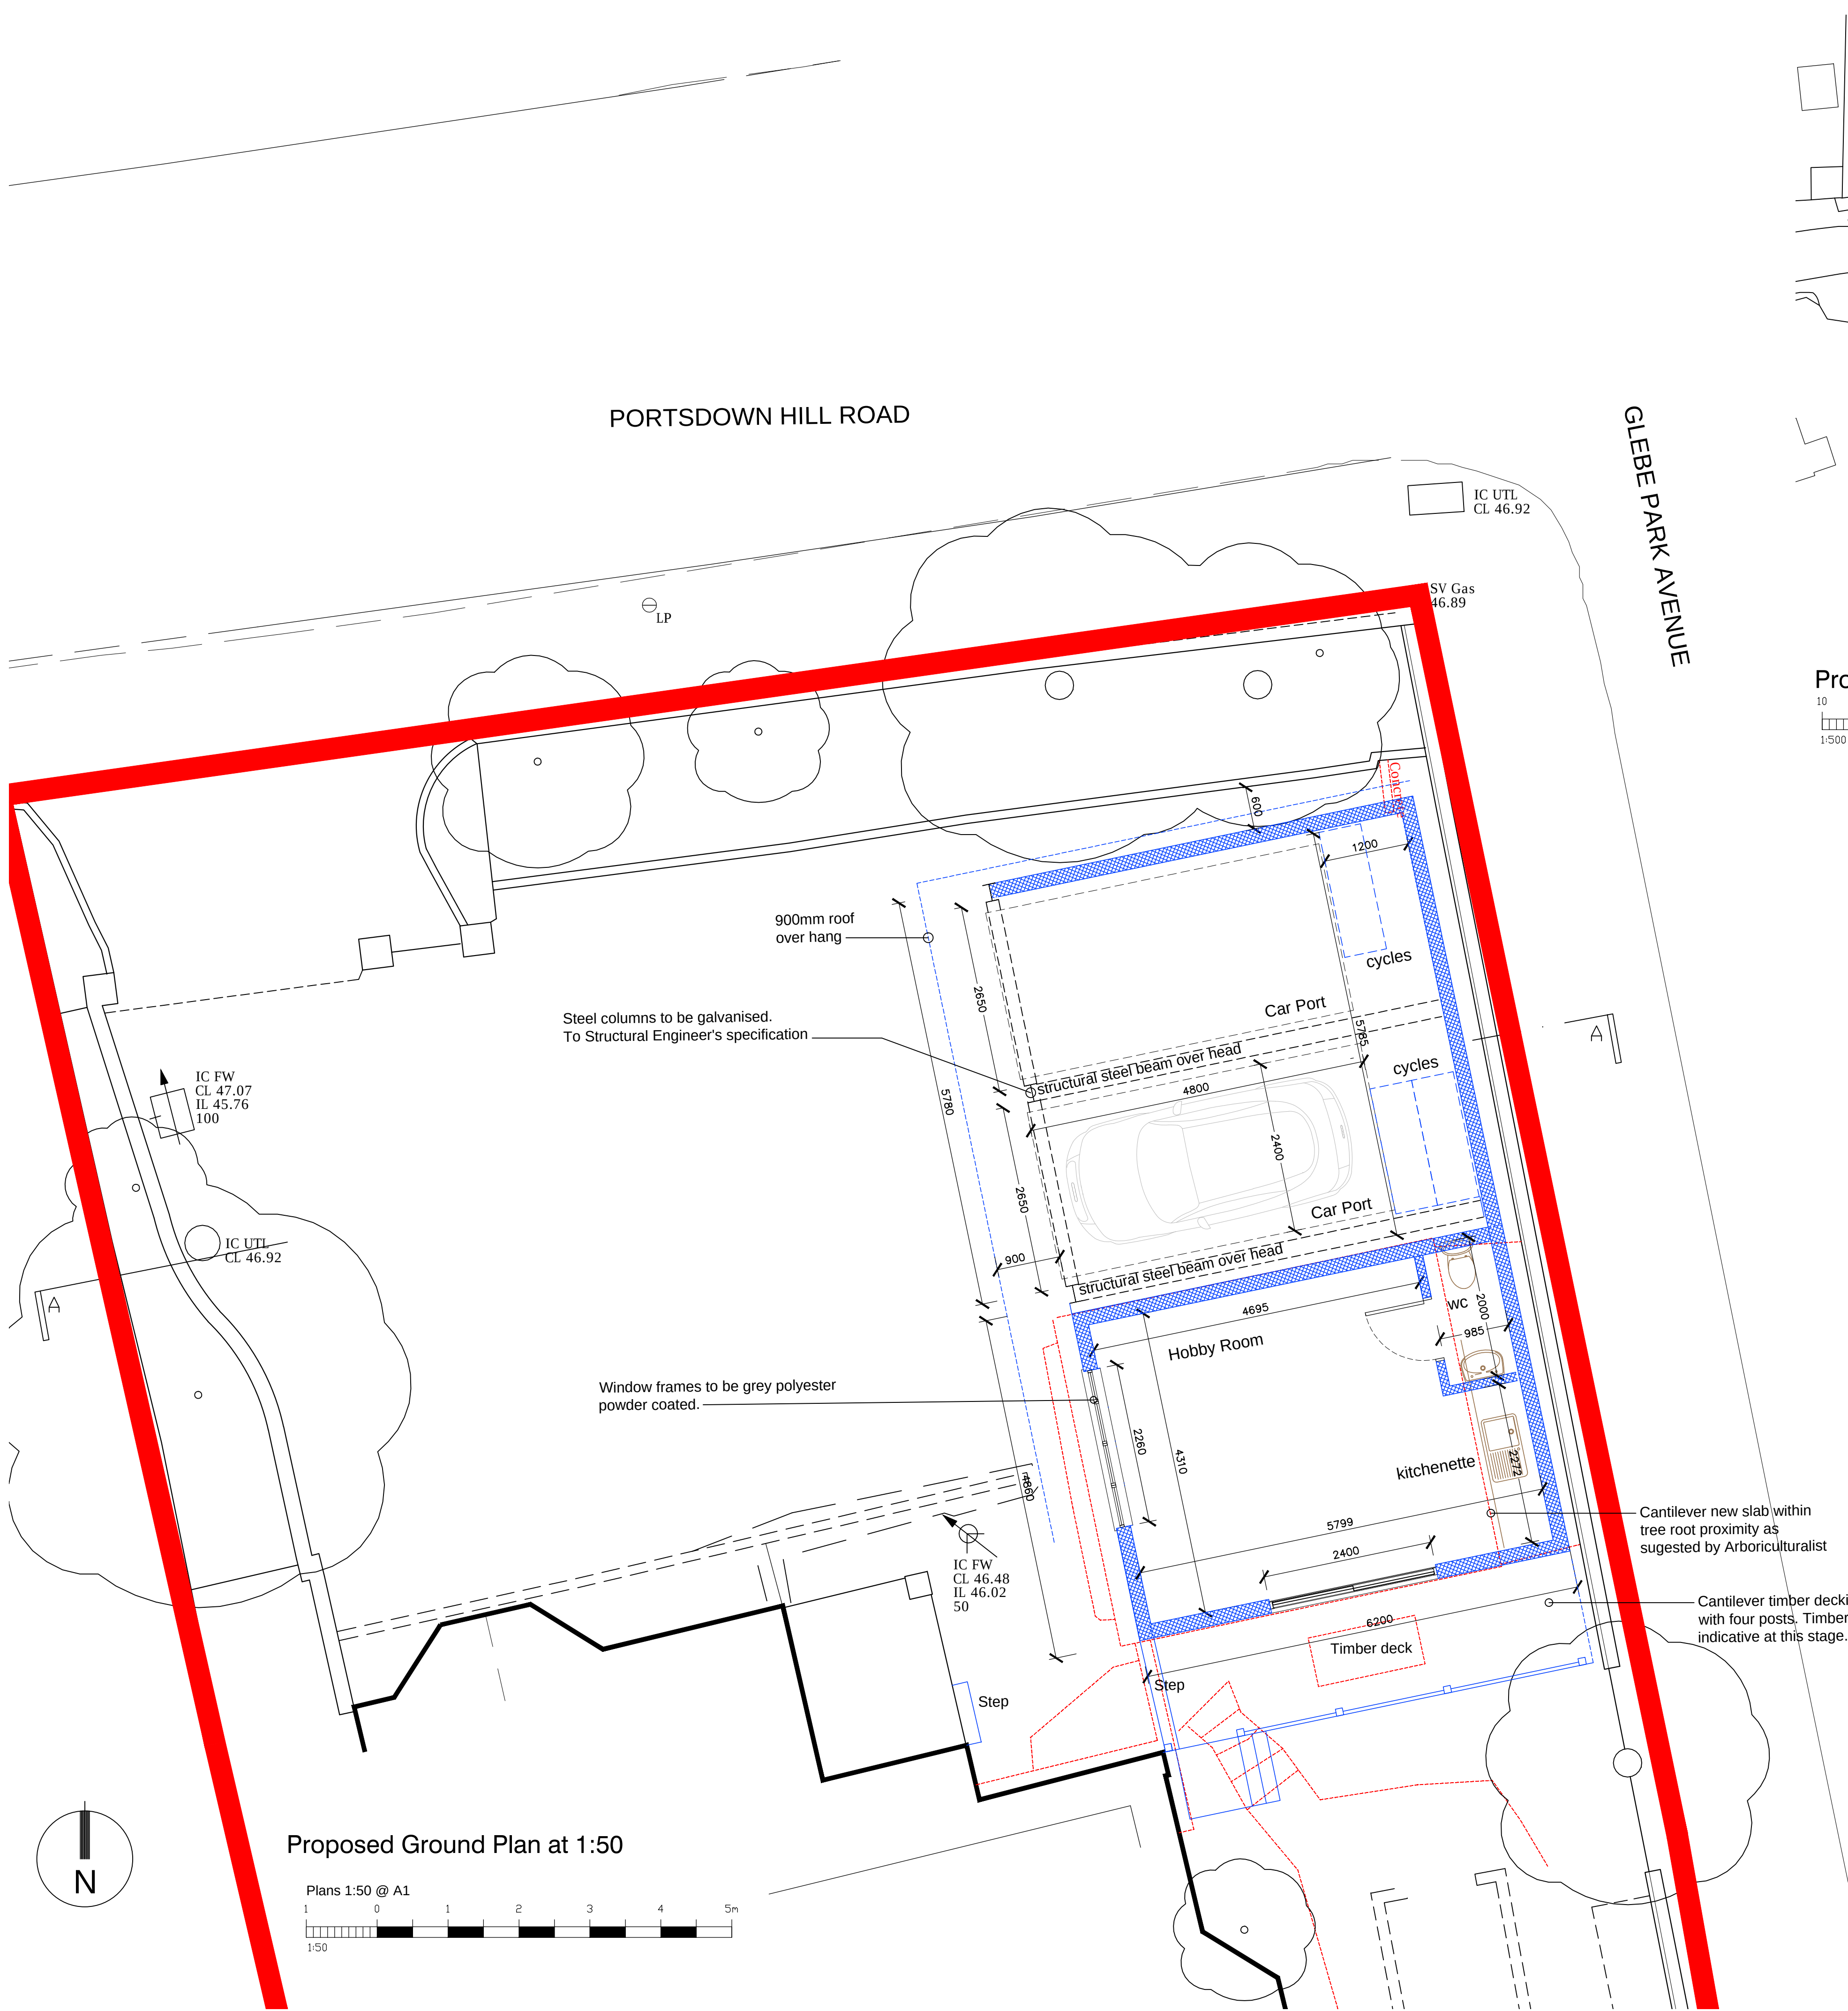
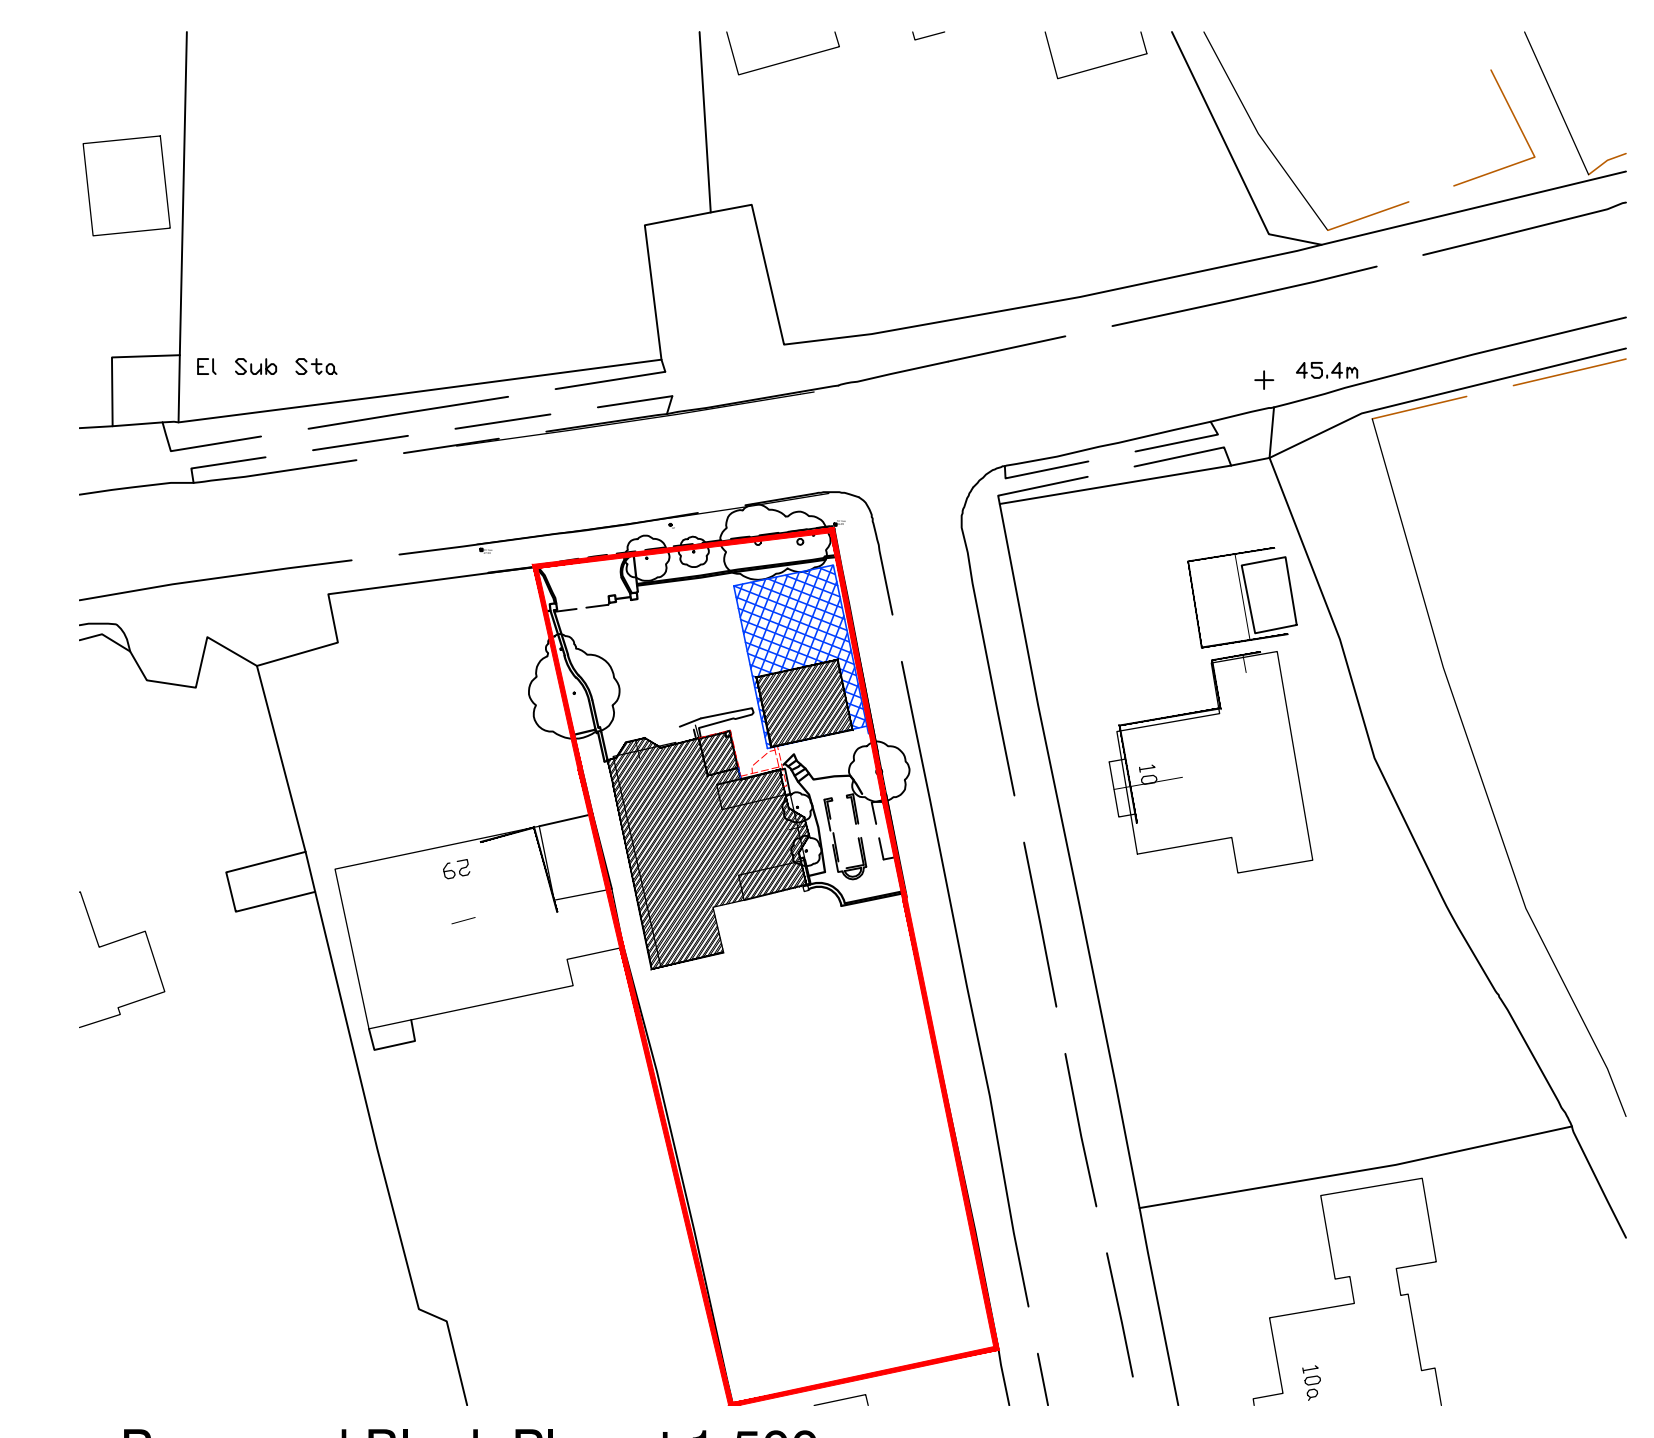


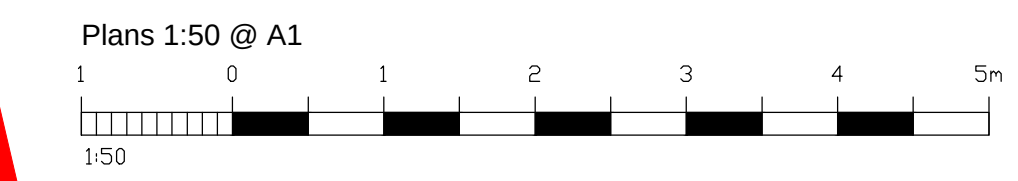


Proposed Ground Plan at 1:50

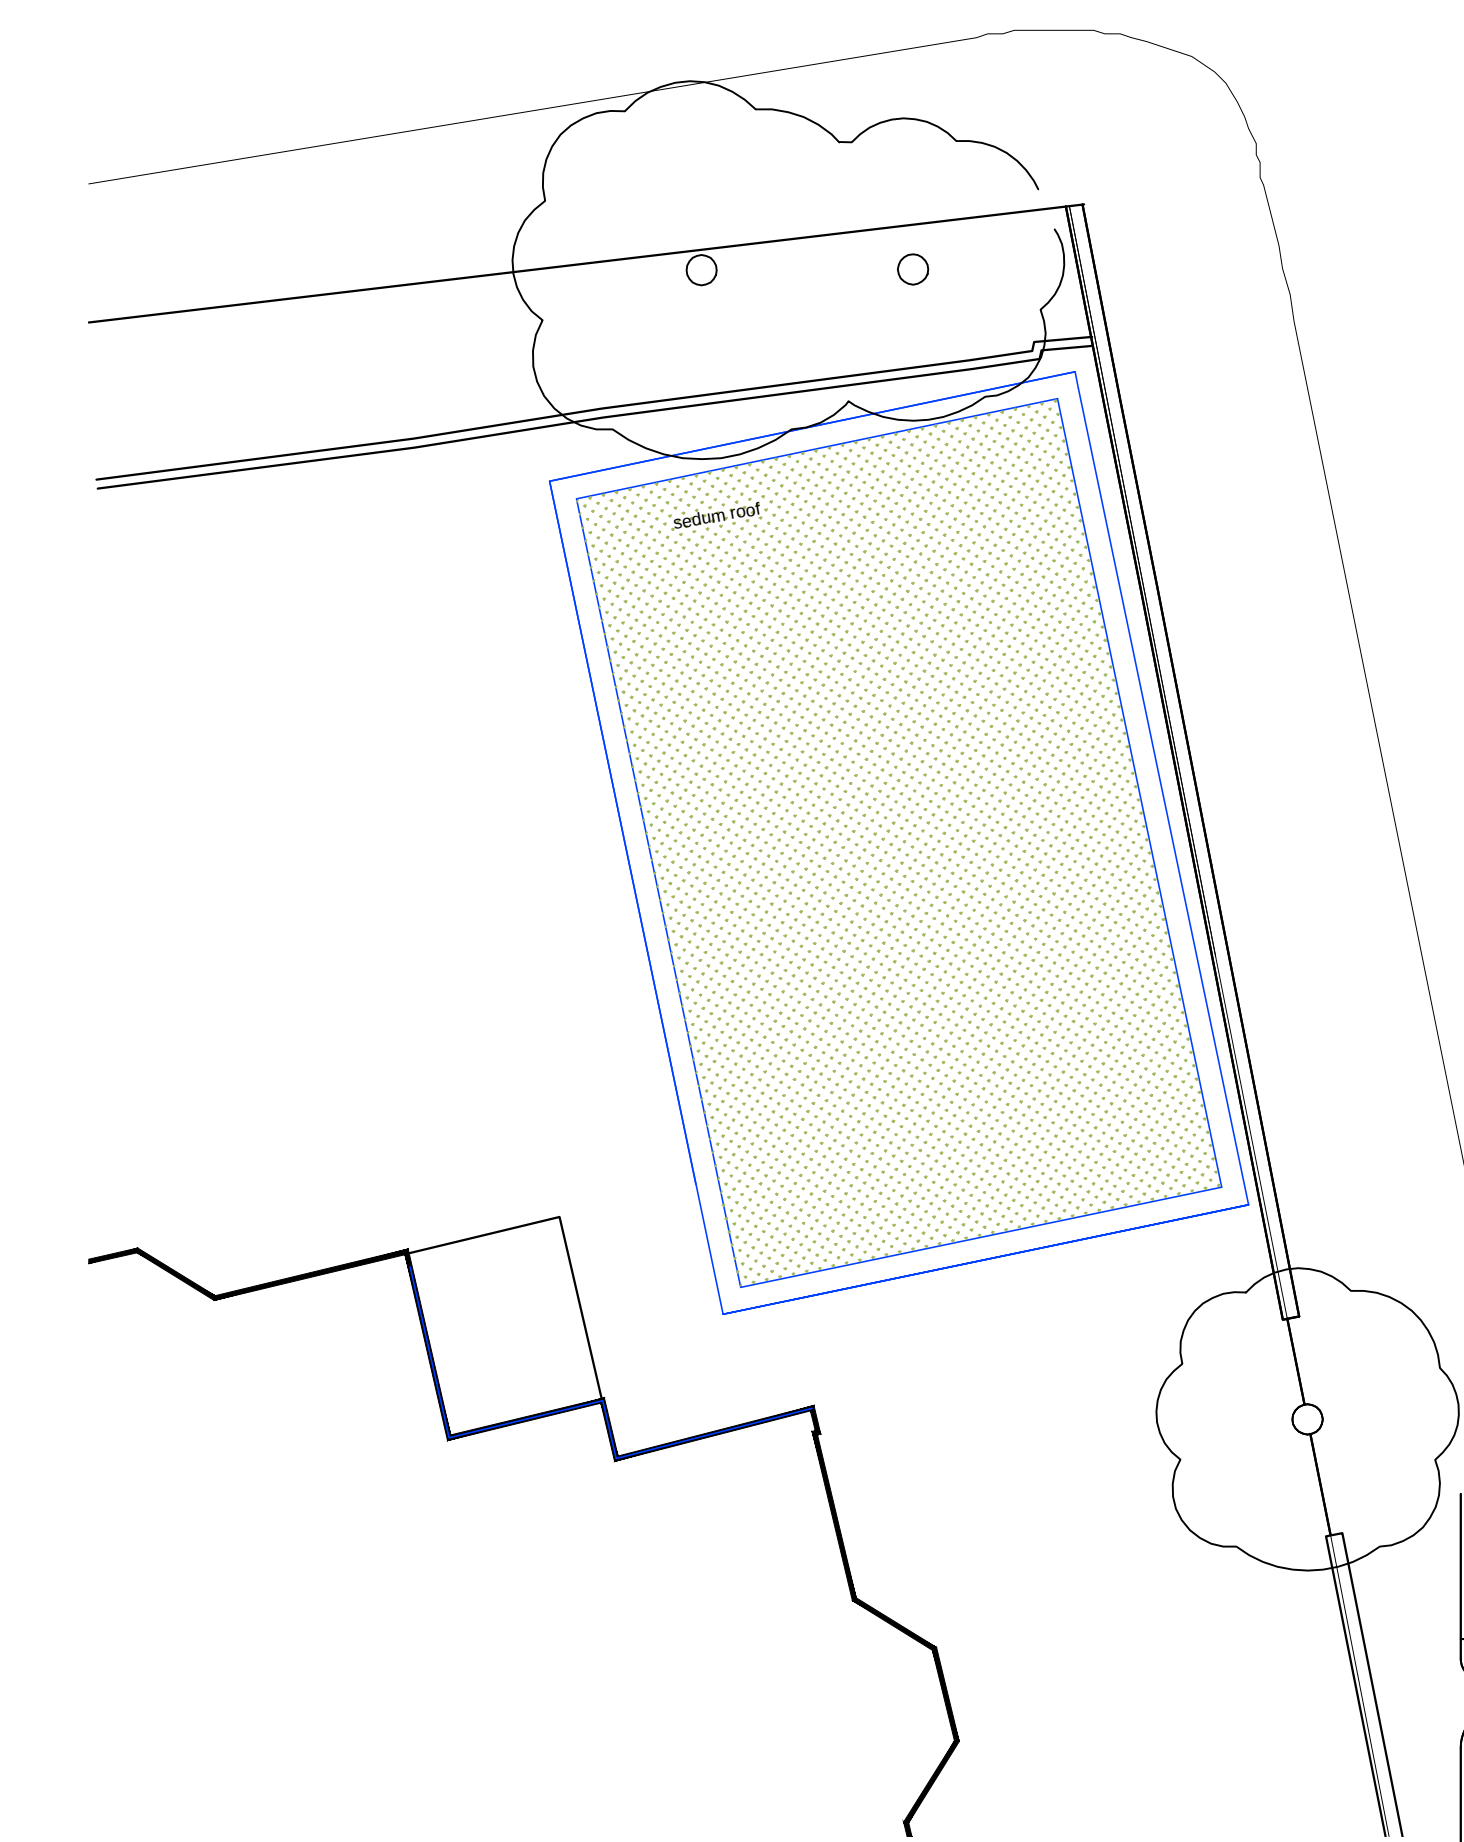

Proposed Block Plan at 1:500

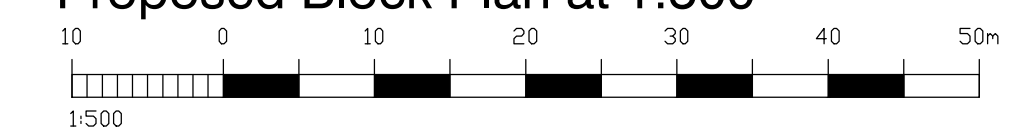

Proposed Roof Plan at 1:100

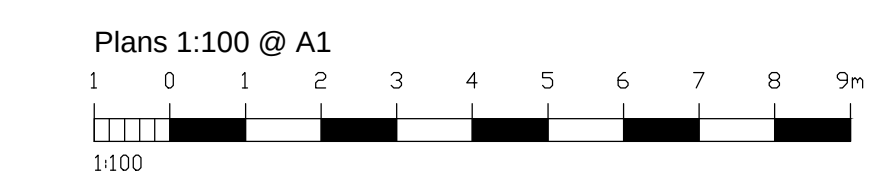

NOTES:
Dimensions to be checked on site before commencing work. Any discrepancies shall be reported to the architect immediately.
Do not scale from these drawings except for planning purposes.
Use figured dimensions only.
Where applicable this drawing is to be read in conjunction with other consultants' drawings.
All drawings to be read in conjunction with specification and all other drawings including structural engineer and mechanical and electrical drawings / specification.

Demolitions: New walls: Existing:

REV	DATE	AMENDMENT	DRAWN
A	14.05.14	Revised for Planning	KJL

hd architects
www.hdarchitects.co.uk mail@hdarchitects.co.uk

CLIENT
Mr & Mrs Lamonbys

PROJECT
House number 27 at Portdown Hill Road
Havant
PO9 3JU

DRAWING
Planning Drawings
Proposed Plans and Block Plan

SCALE
As Noted

DATE	February 2014	DRAWN	KJL
DRAWING NUMBER	13-188_03	REVISION	A