



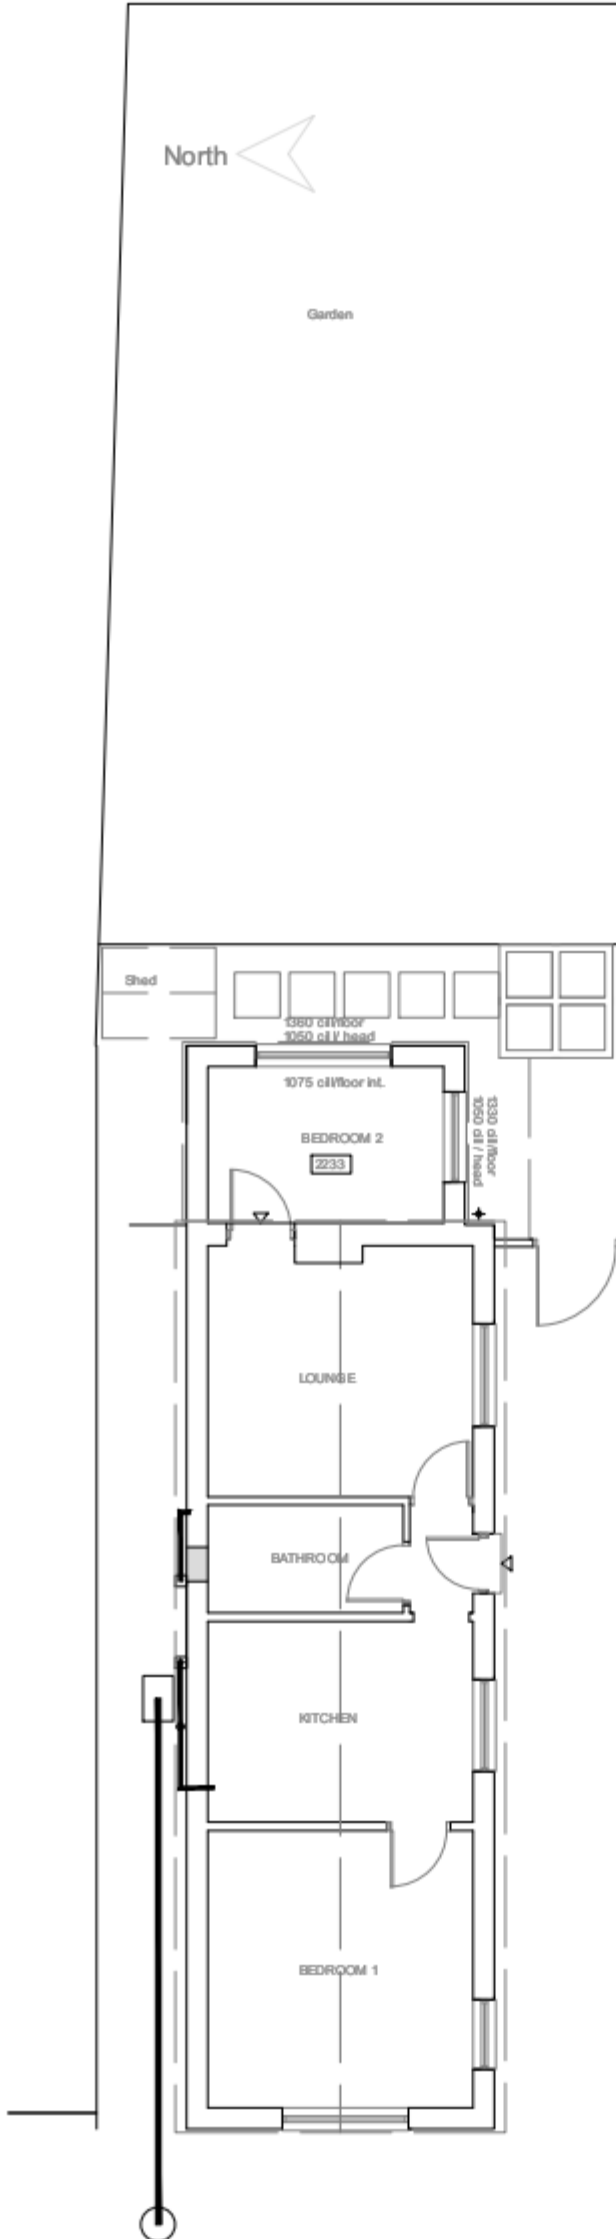


Existing floor plan
Scale 1:100

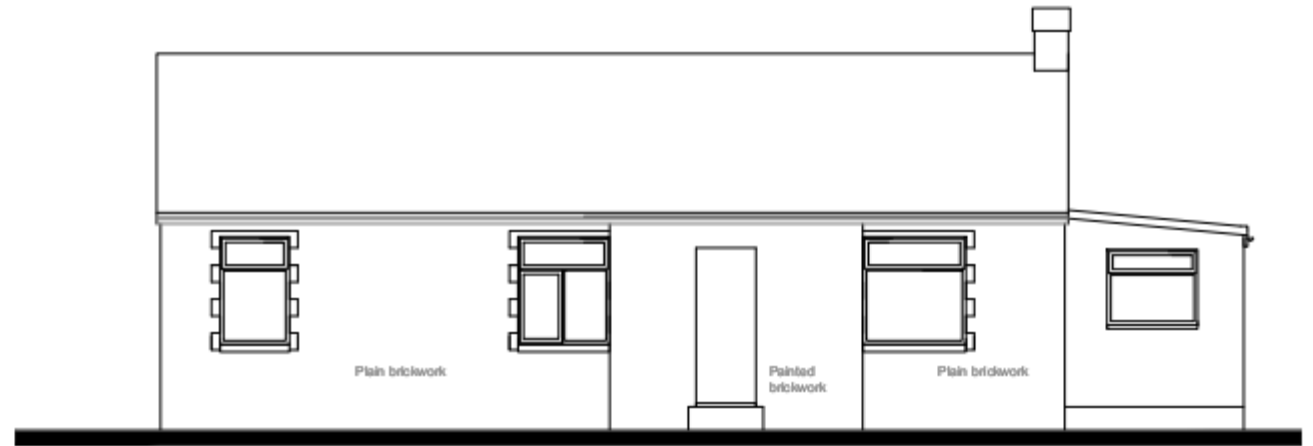

Entrance elevation - South



Proposed rear / side elevation - North

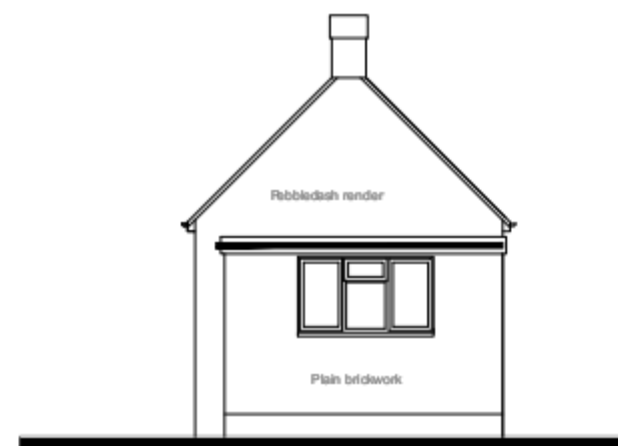

Side / rear elevation - East



Side / front elevation - West

0 1 2 3 4 5
Scale 1:100

BESPOKE architects

Tel: 01243 373245 Mobile: 07970439156
www.bespokearchitects.co.uk

Project:
194 London Road, Waterloooville

Client:
Tracey Bezih

Drawing:
Application - Lawful development
Plan and elevations - Existing

14.034

Drawing.:S01