

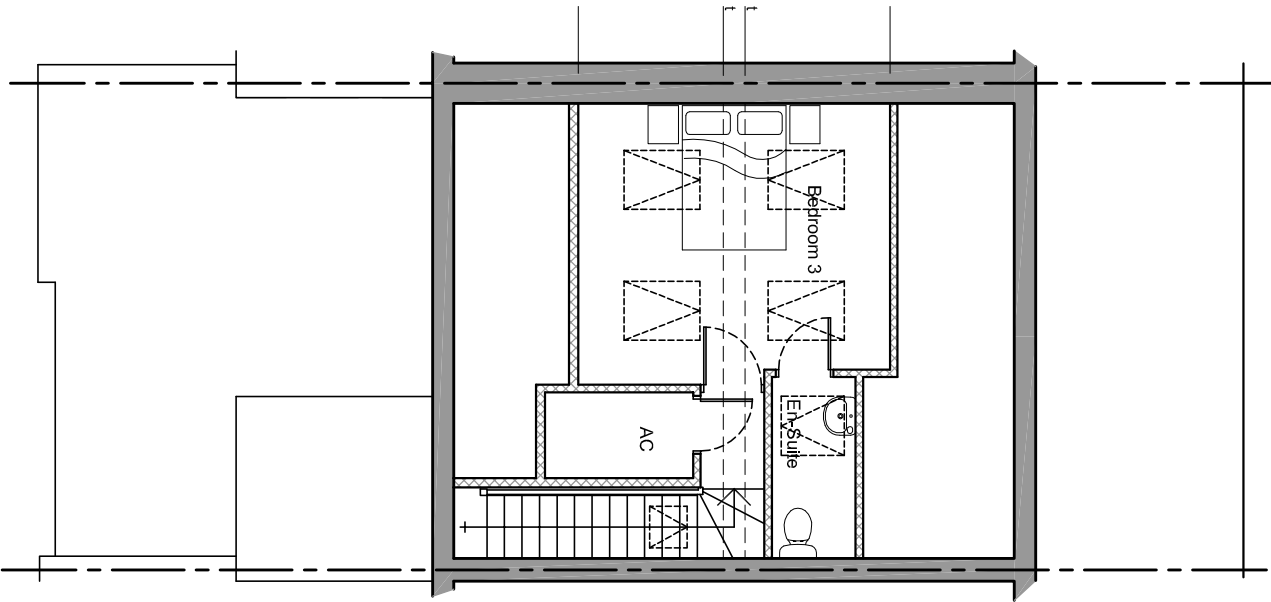


Rev	Comment	By	Date
A	Final layout amendments.	JAS	04.06.14
B	First floor extension and dormer window removed.	JAS	07.10.14

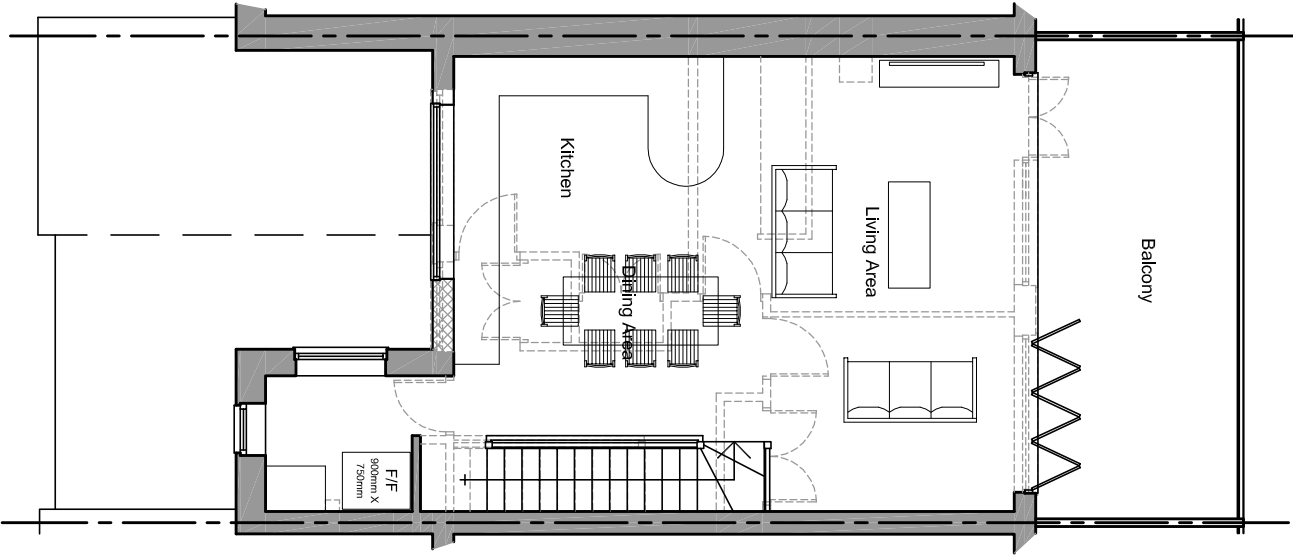

KEY:

- Existing walls
- Proposed walls
- Existing walls to be removed

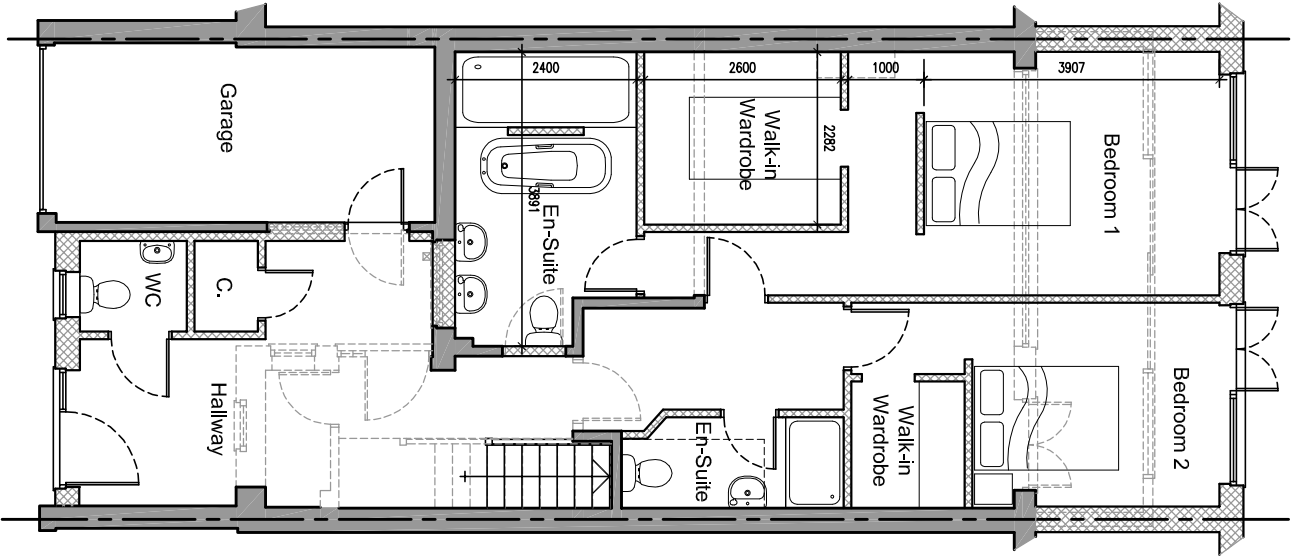

Client: Mr & Mrs Timms			
Address: 4 Marina Close, Emsworth, PO10 7BG.			
Drawing title: Proposed Floor Plans			
Scale: 1:100	Date Drawn: 28.11.13	Drawn by: JAS	
Job No: 0158	Dwg No: PL03	Rev: B	
Status: Planning Submission			



thinkarchitecture
CONSULTANTS LIMITED
The Studio, 12 Lightsfield, Oakley,
Hampshire, RG23 7BL.
Email: j.as@thinkarchitecture.biz
www.thinkarchitecture.biz