



ELEVATIONS


SCALE 1:100

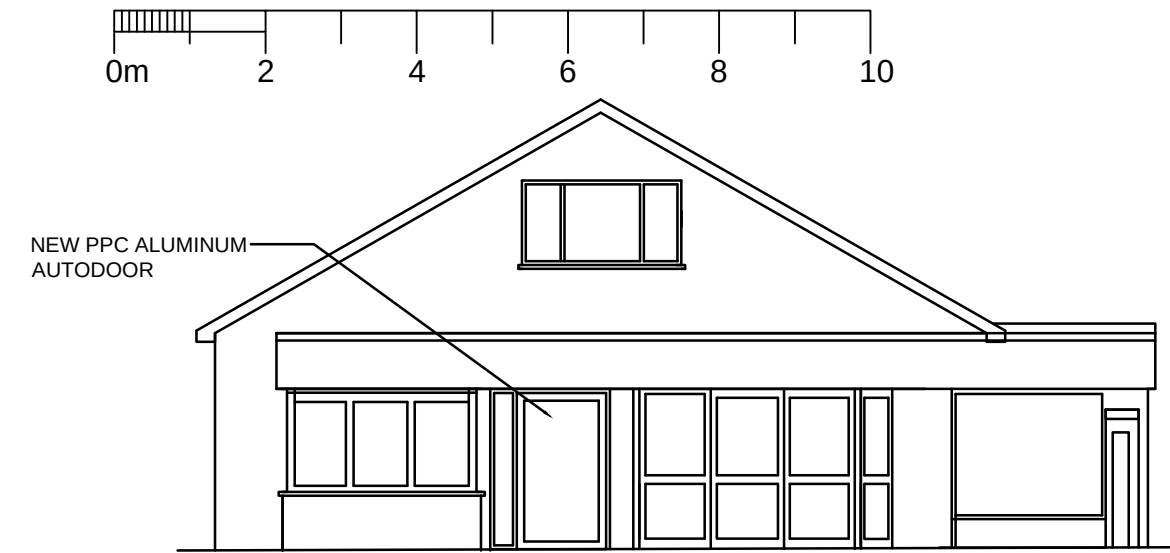


PROPOSED FRONT ELEVATION

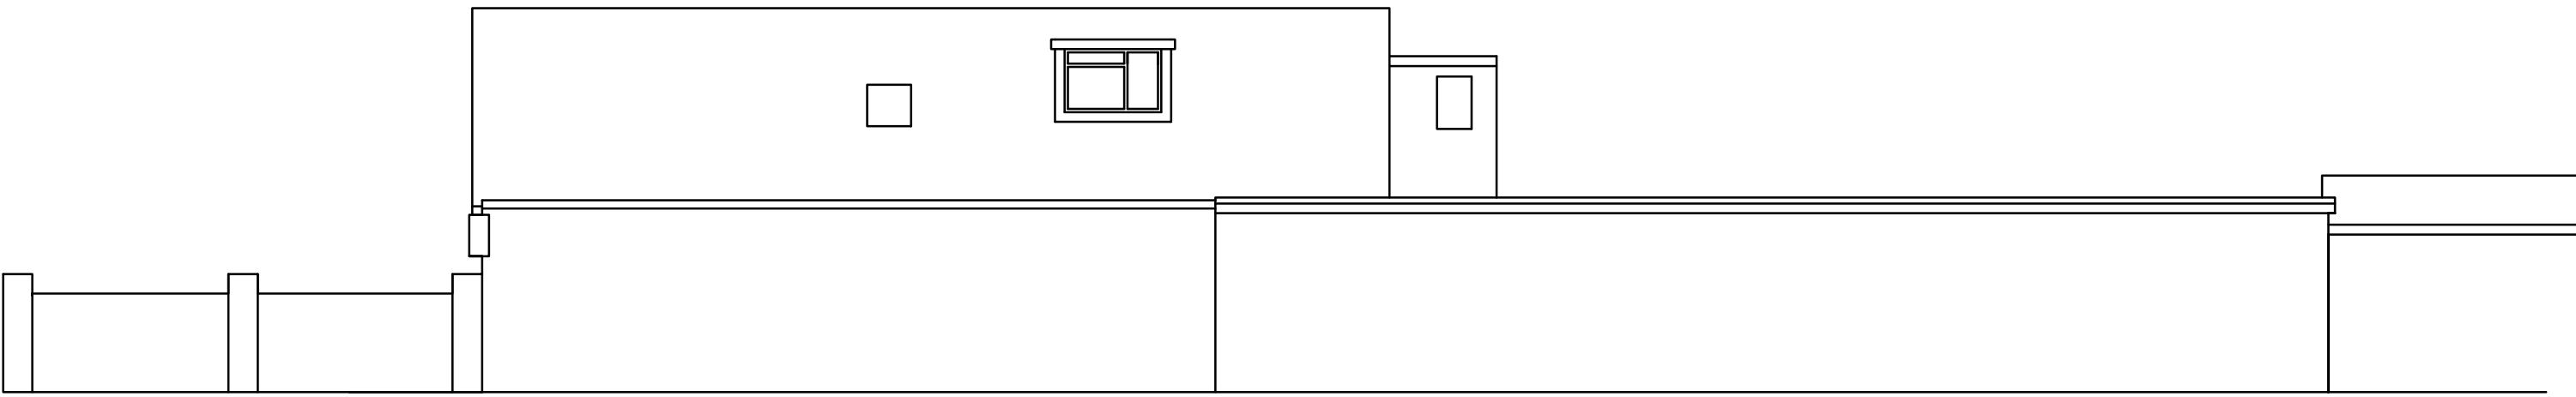

PROPOSED FLANK ELEVATION


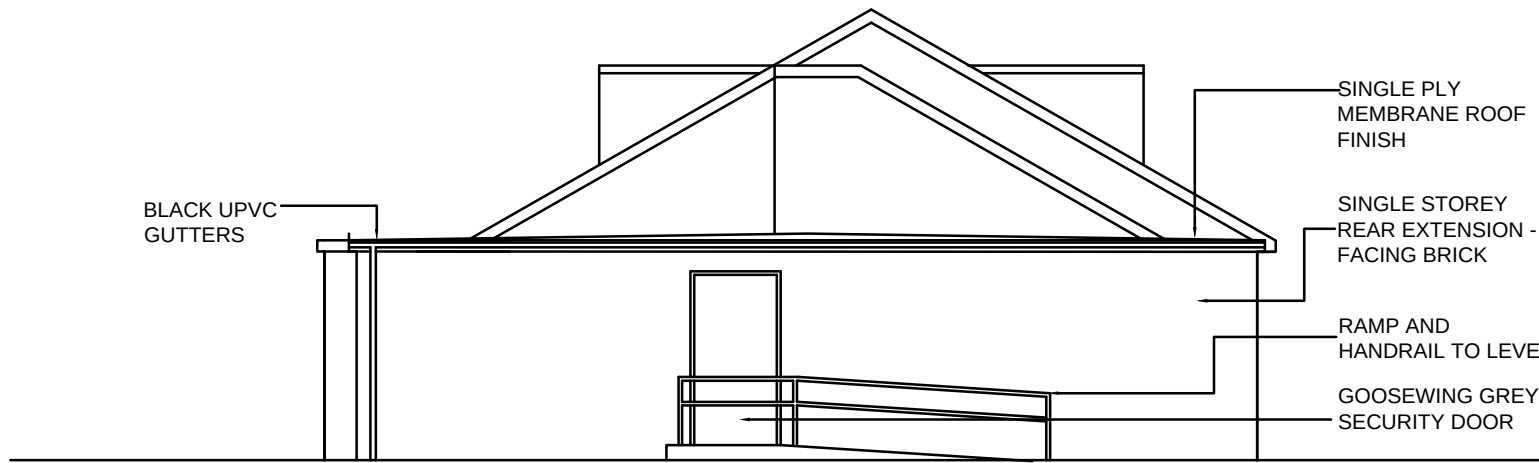


PROPOSED REAR ELEVATION

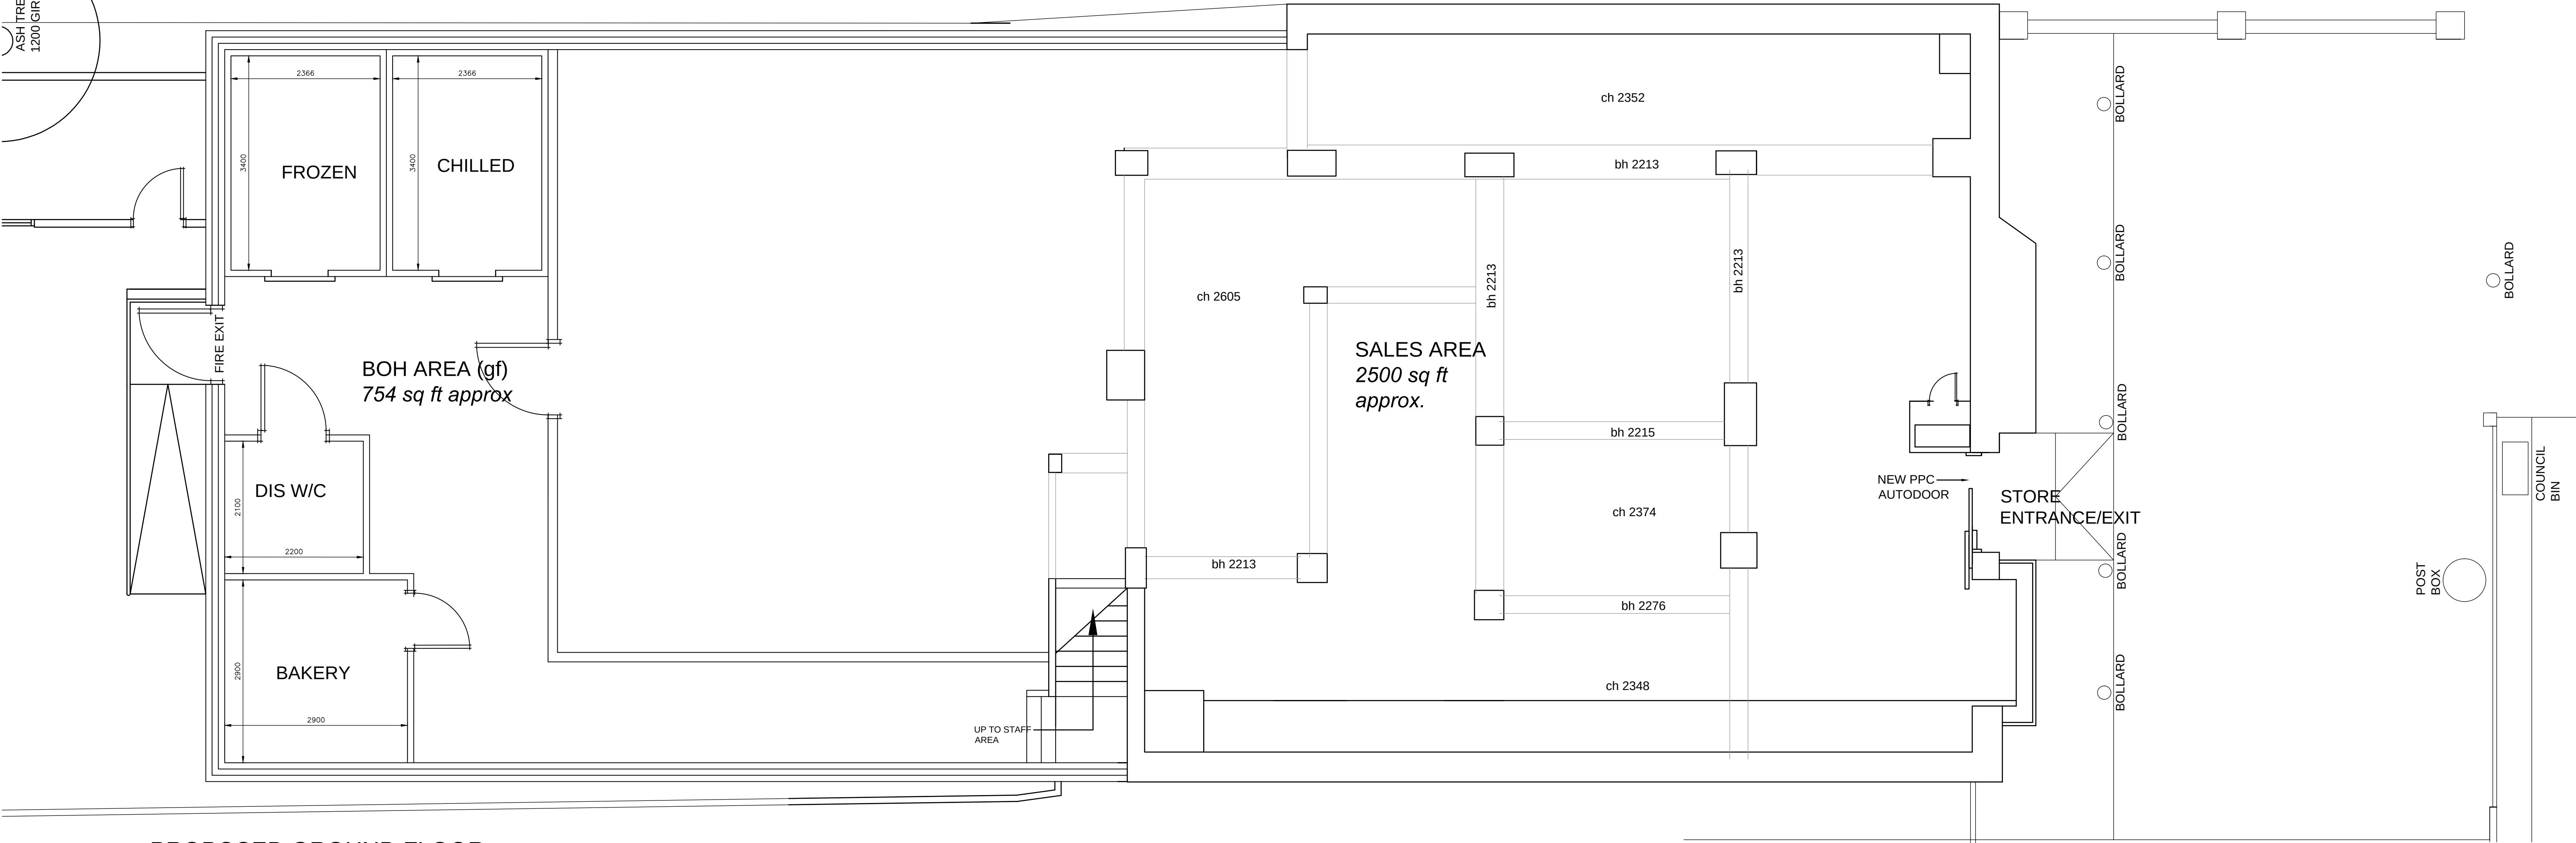

PROPOSED GROUND FLOOR

SCALE 1:50

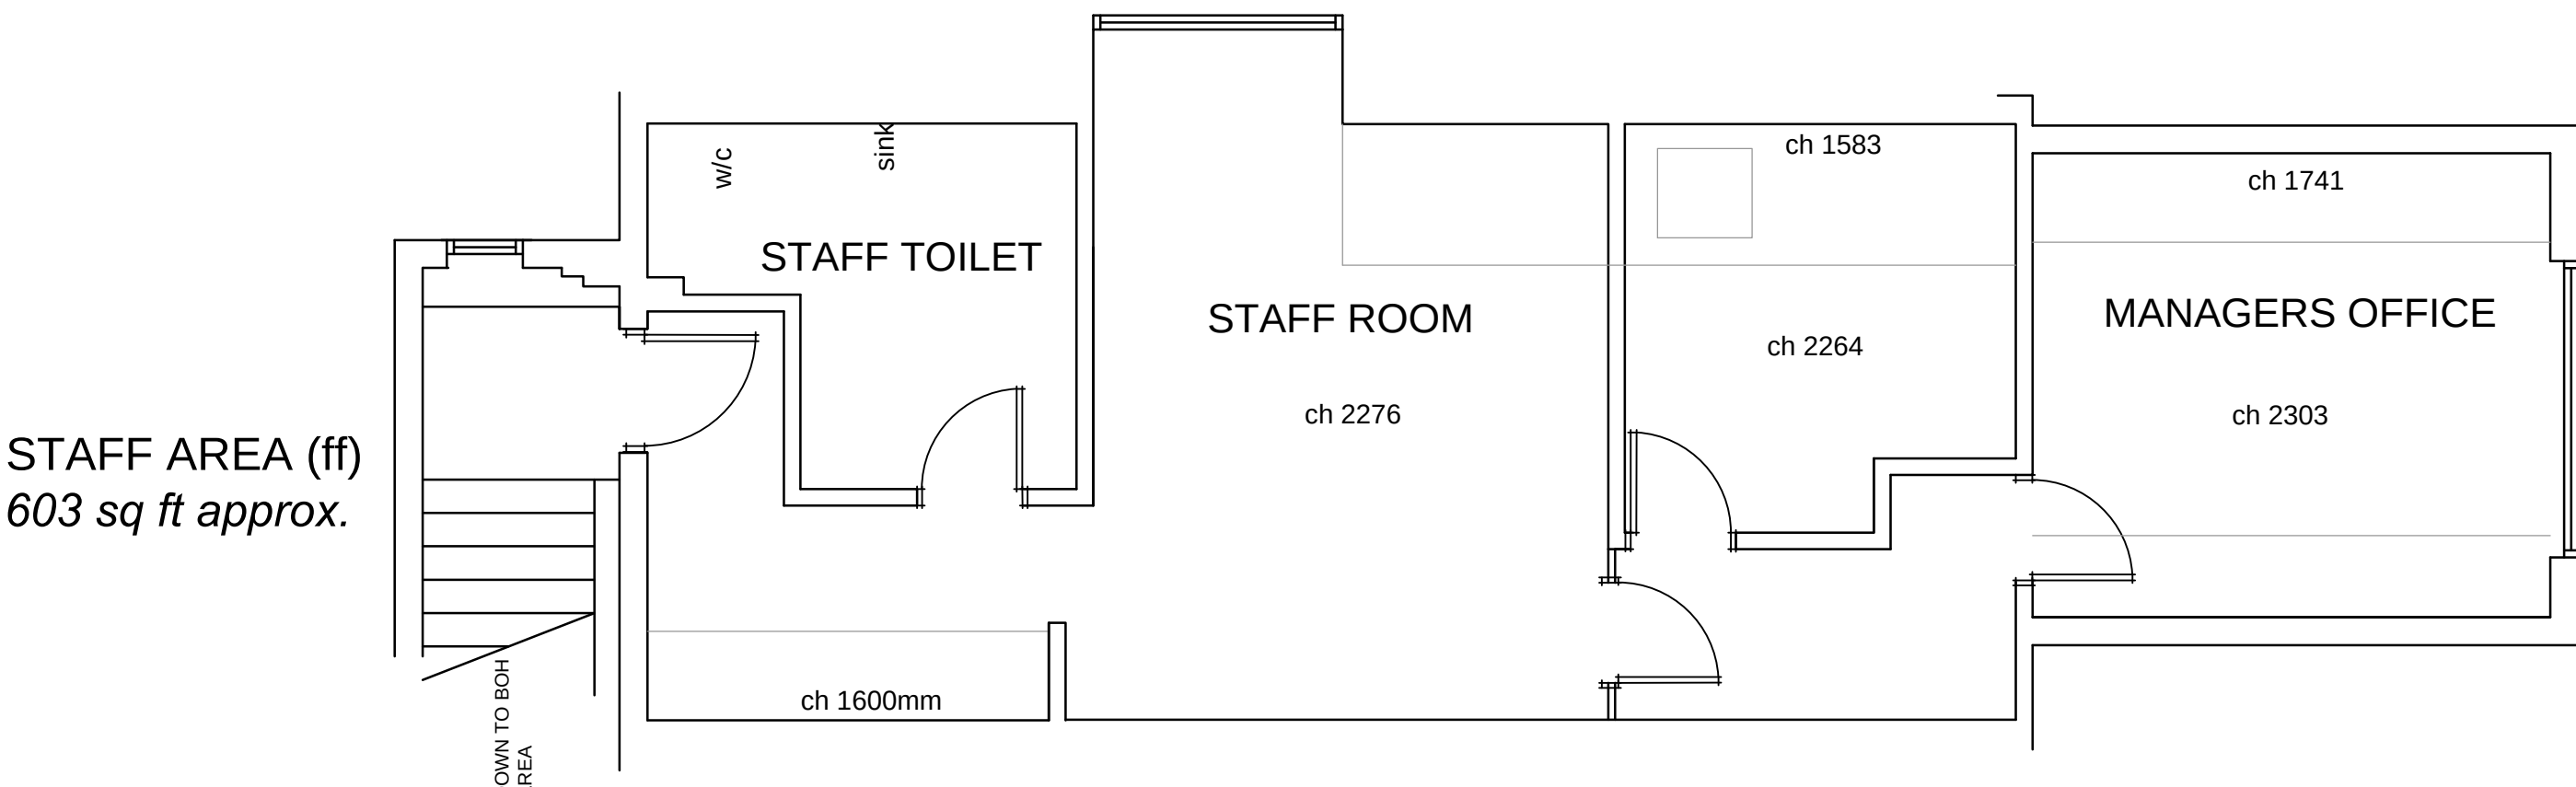 

PROPOSED FIRST FLOOR

REVISION

© THE CONTENTS OF THIS DRAWING REMAIN THE SOLE PROPERTY OF WELLSFIELD ASSOCIATES AND MUST NOT BE COPIED OR REPRODUCED WITHOUT PRIOR PERMISSION.

FULL SURVEY NOT CARRIED OUT, DRAWING PRODUCED USING INFORMATION SUPPLIED BY THE CLIENT

Wellsfield Associates
80 High Street,
Hodleigh,
Essex.
SS7 2PB
Tel: 01702 551123
Fax: 01702 558530
mail@wellsfieldassociates.co.uk

project
PROPOSED RETAIL EXTENSION

610 Southleigh Road,
Emsworth
PO10 7TA

PROPOSED PLANS AND ELEVATIONS

date
Jan 15

drawn
WJ

scale
1:50 & 1:100

drg no.
2758-03