


HAVANT BOROUGH
COUNCIL
11 FEB 2015
RECEIVED

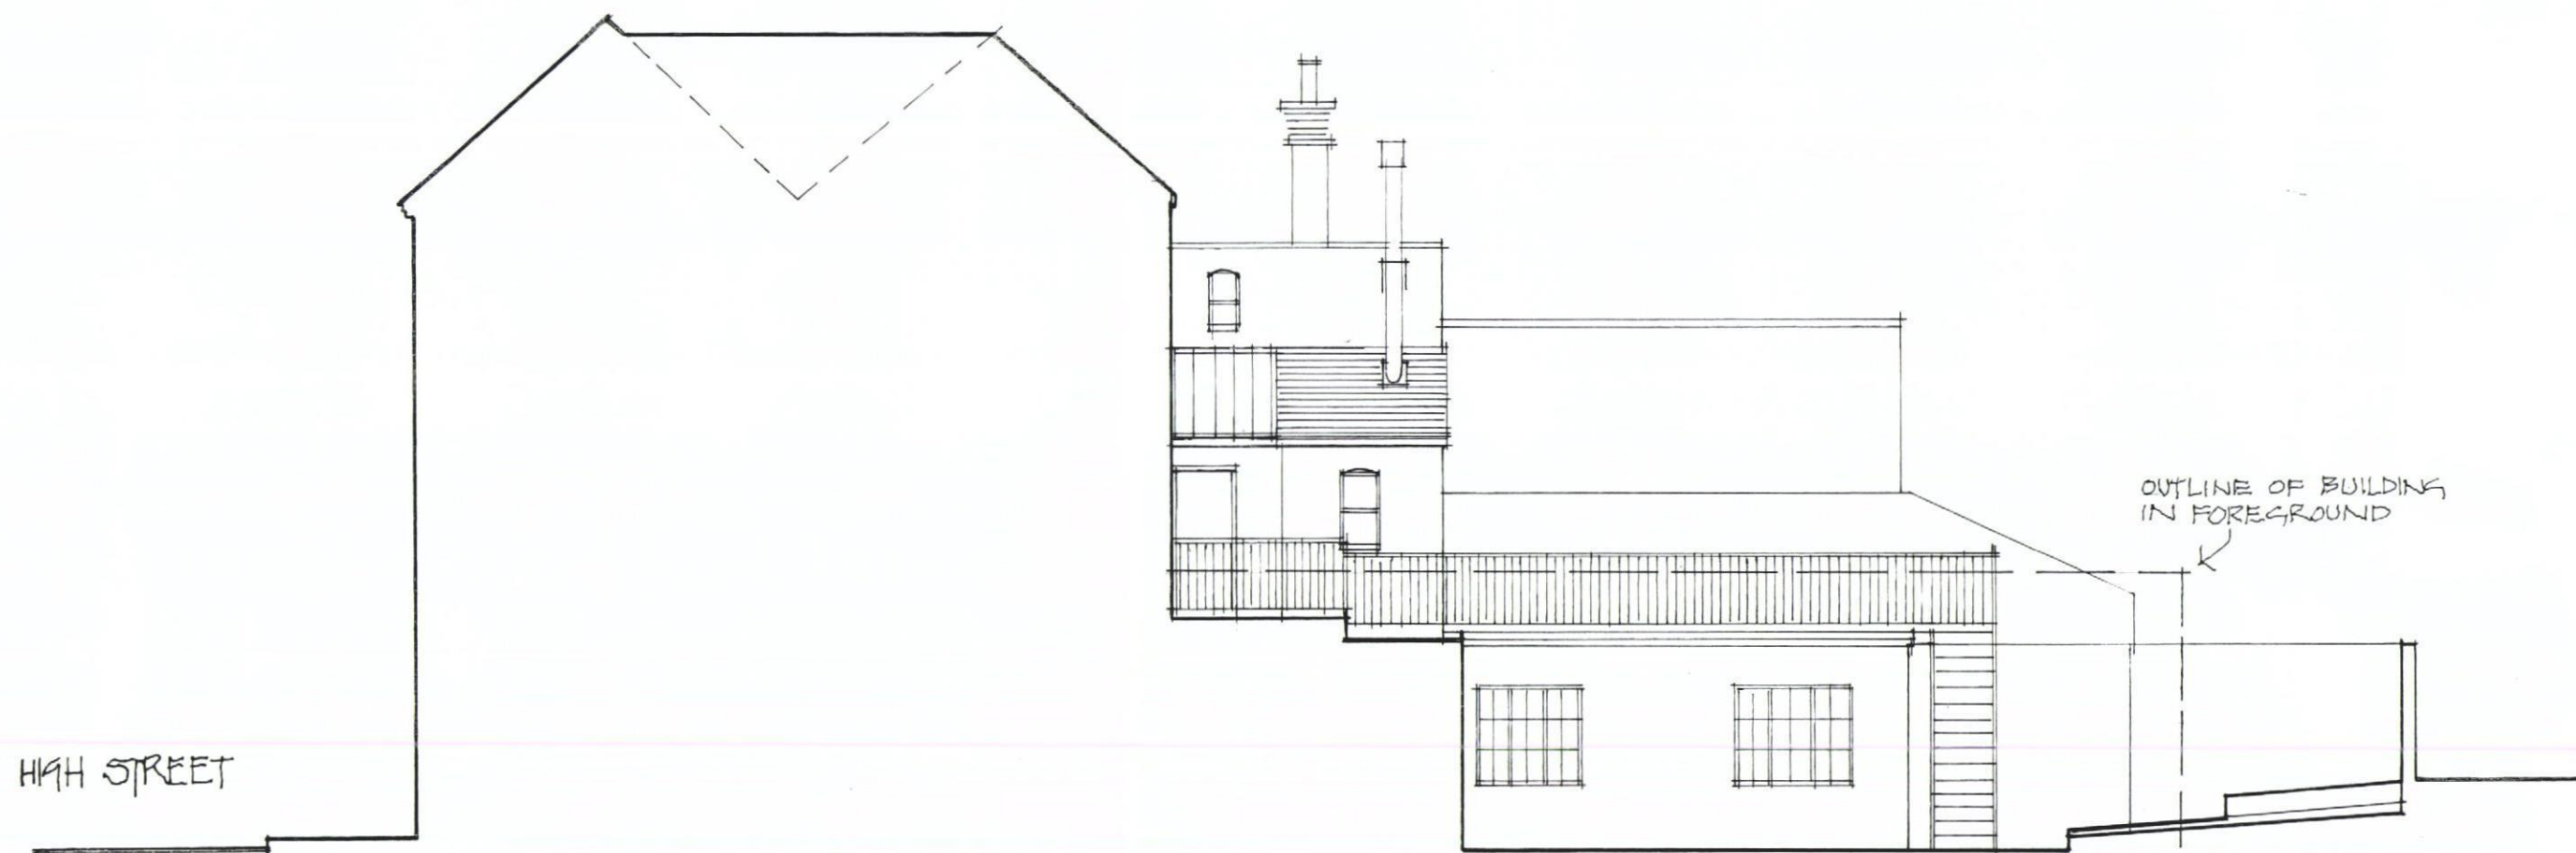

WEST ELEVATION

SIDE [WEST] ELEVATION AS EXISTING.
30 HIGH STREET, EMSWORTH. HANTS.
GRAHAM NICOLLS. BUILDING DESIGN + TECHNOLOGY.

TEL/07990 522709

SCALE /1:100
DATE /12.04.2011
DWG. NO/021210/TP.08