


NOTES:

Dimensions to be checked on site before commencing work. Any discrepancies must be reported to the architect immediately. Do not scale from these drawings except for planning purposes.

Use figured dimensions only.



Where applicable this drawing is to be read in conjunction with other consultants' drawings.

All drawings to be read in conjunction with specification and all other drawings including structural engineer and mechanical and electrical drawings / specification

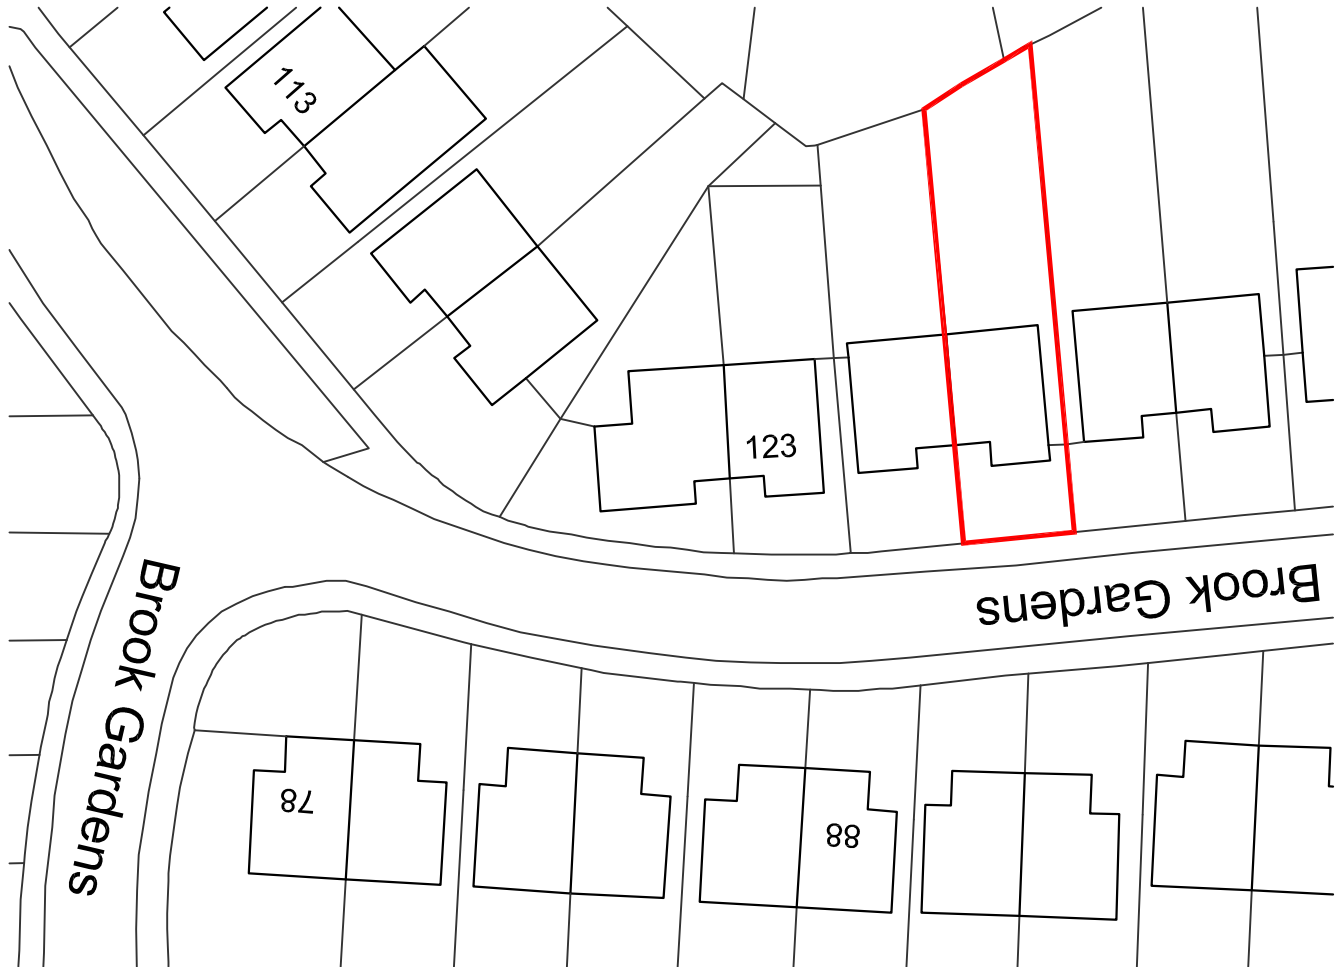


Proposed Block Plan @ 1:500


Ordnance Survey. (c) Crown Copyright 2012. All rights reserved. Licence number 100020449

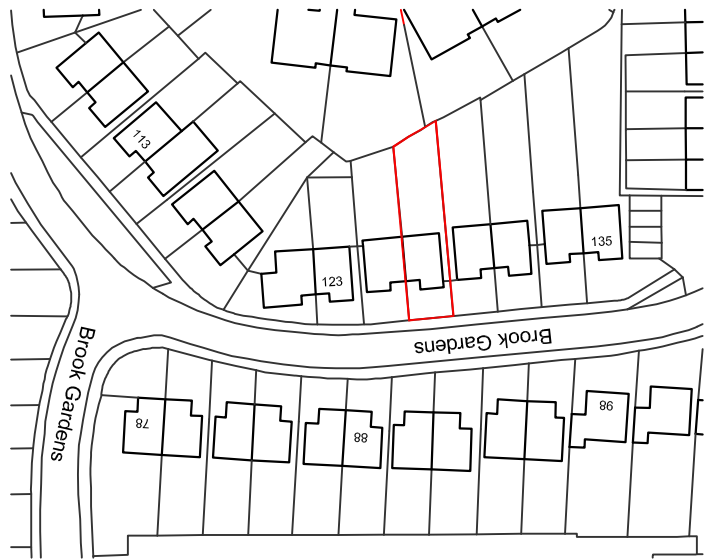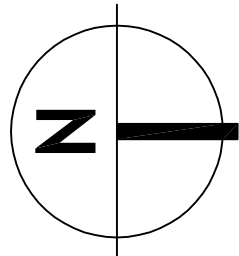


Site Location Plan @ 1:1250
Ordnance Survey. (c) Crown Copyright 2012. All rights reserved. Licence number 100020449

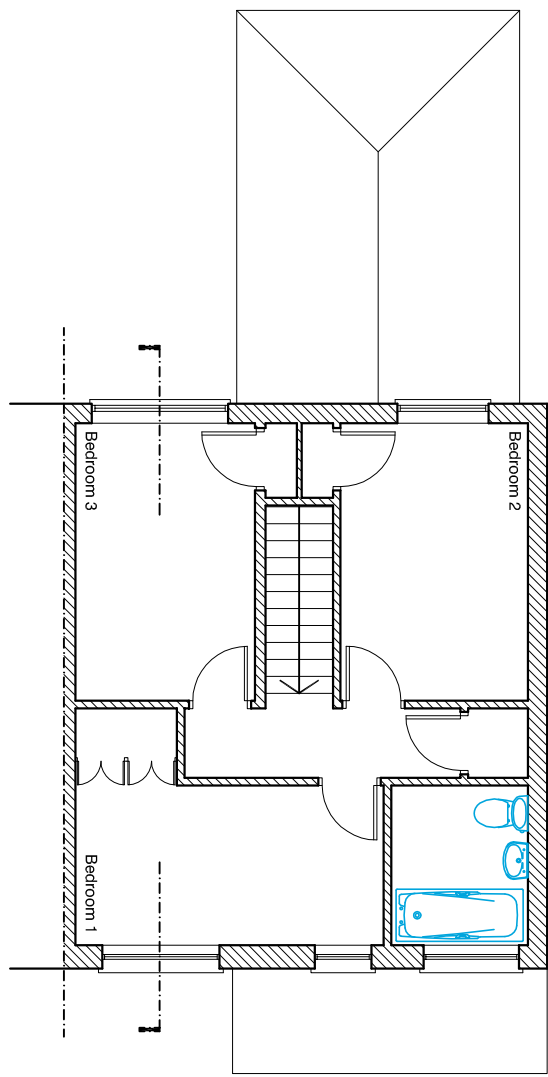


Existing First Floor Plan @ 1:100

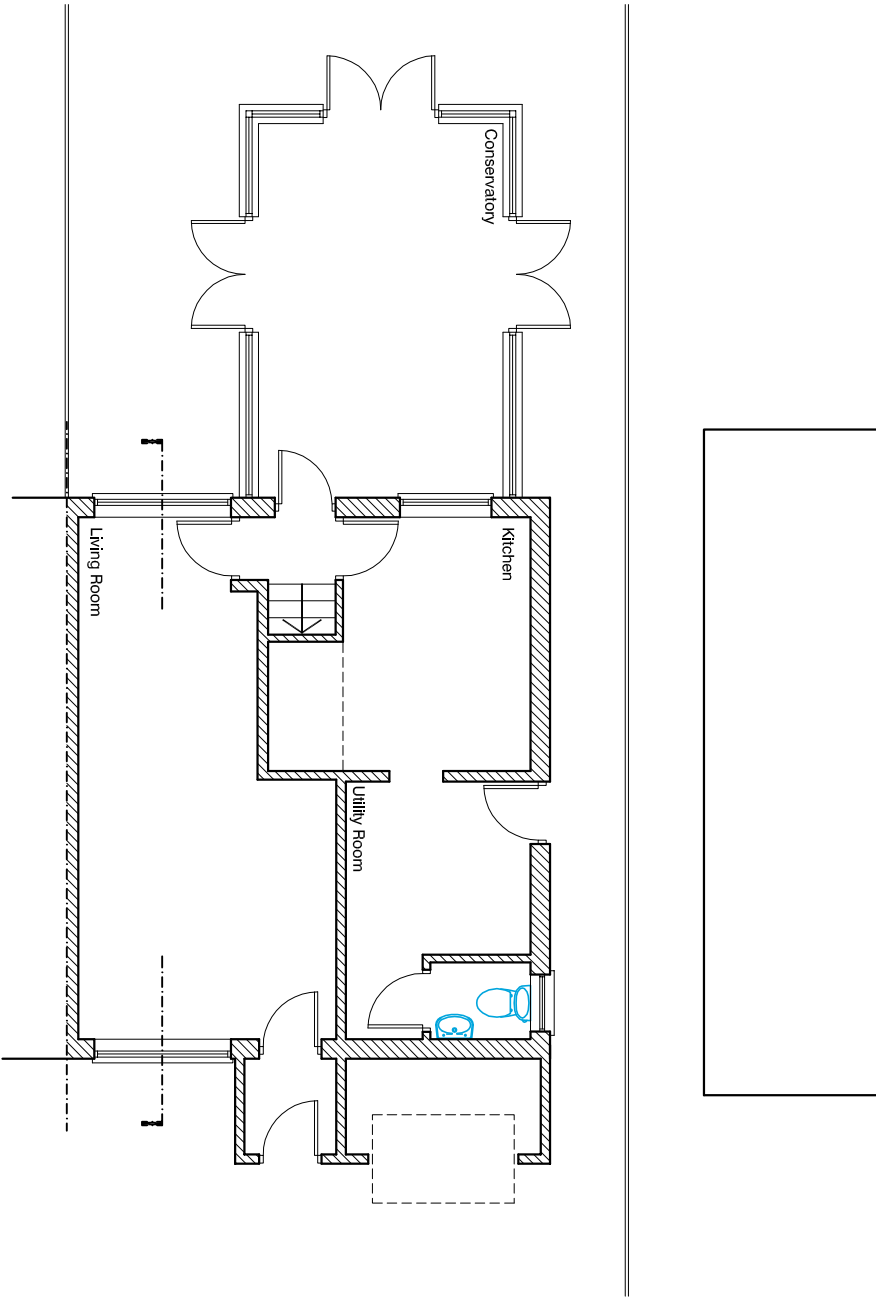


Existing Ground Floor Plan @ 1:100

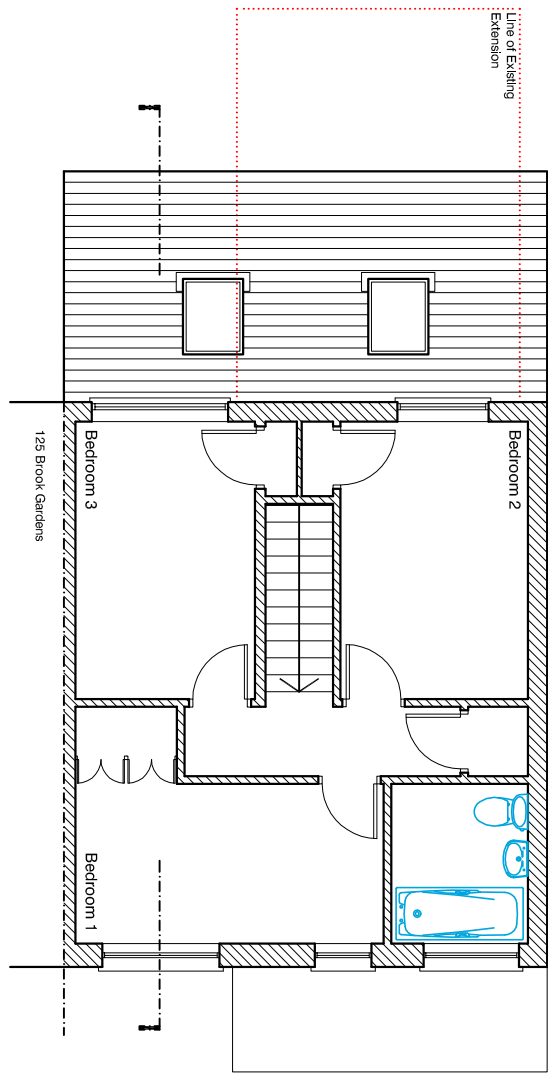


Proposed First Floor Plan @ 1:100

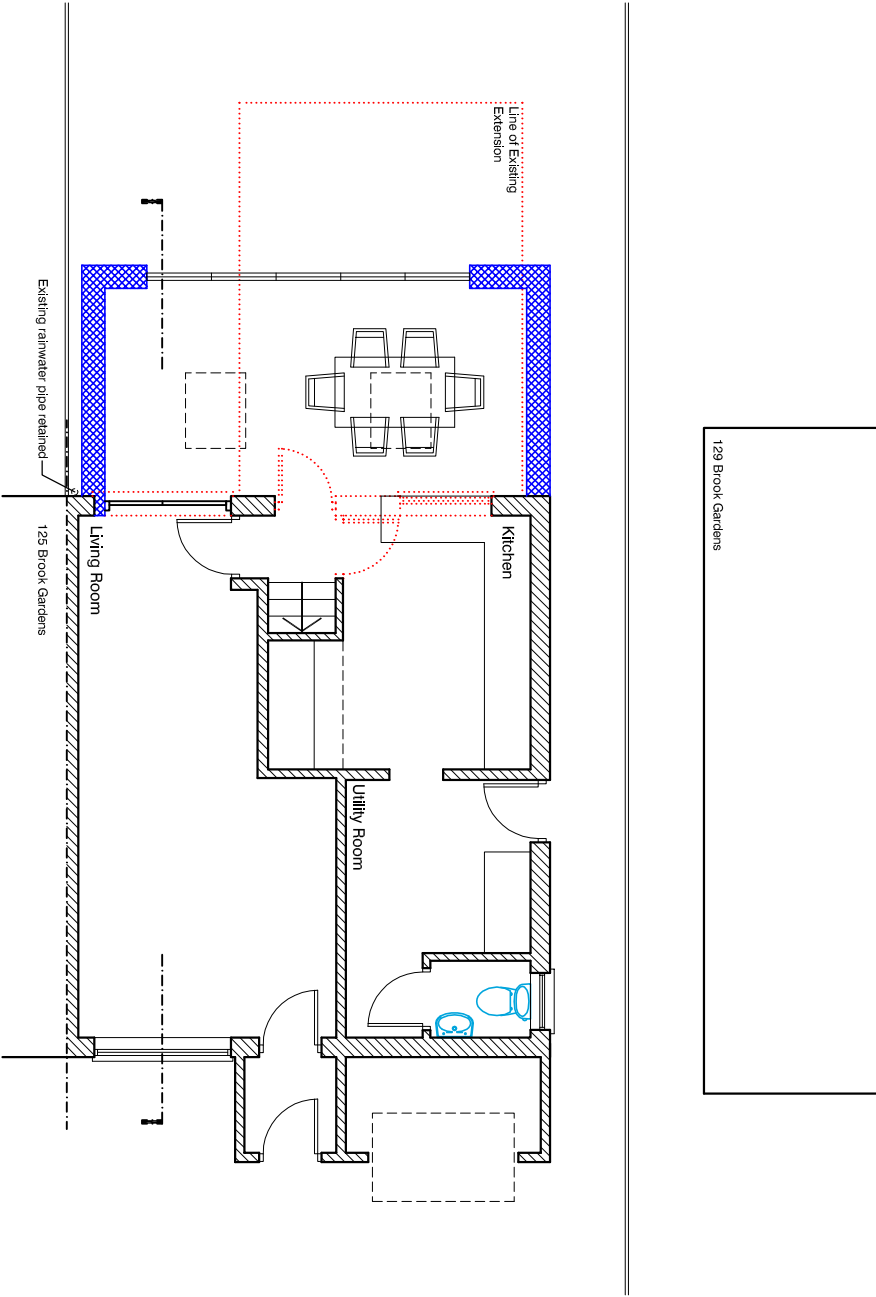


Proposed Ground Floor Plan @ 1:100

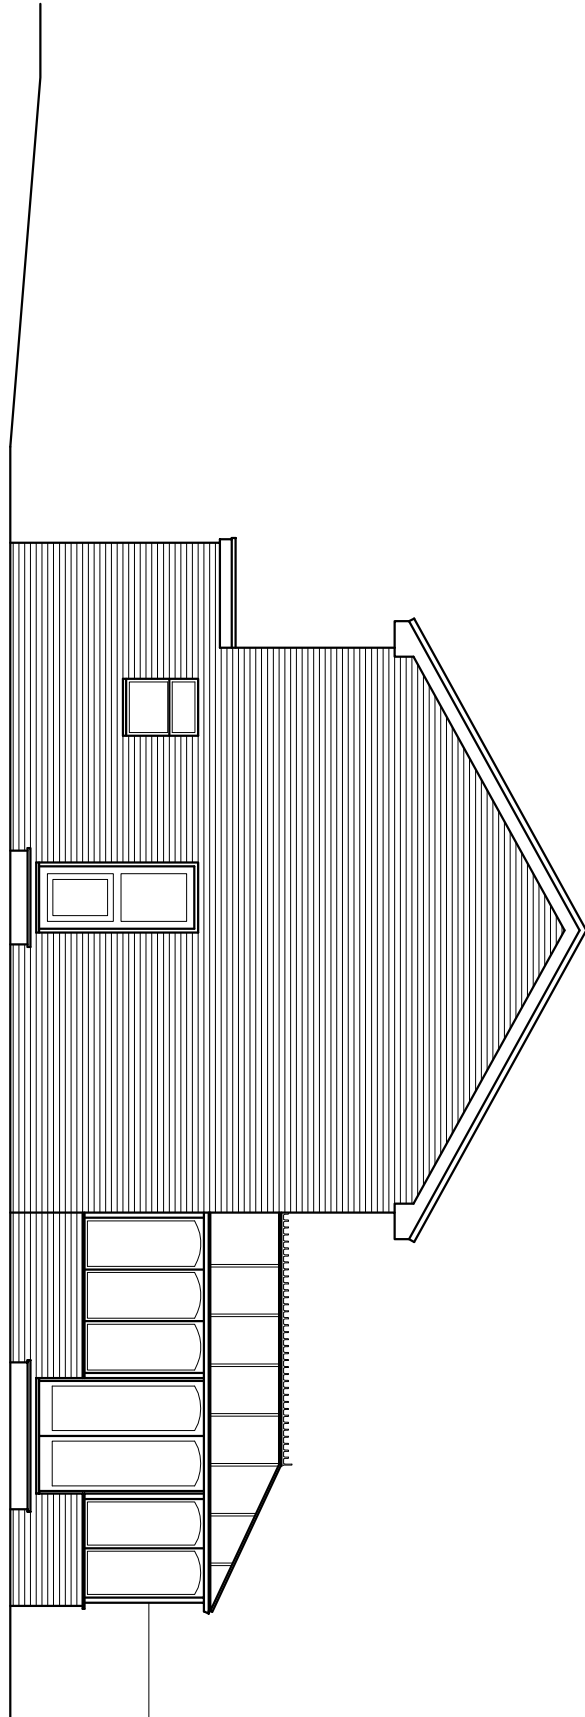


Existing North Elevation @ 1:100

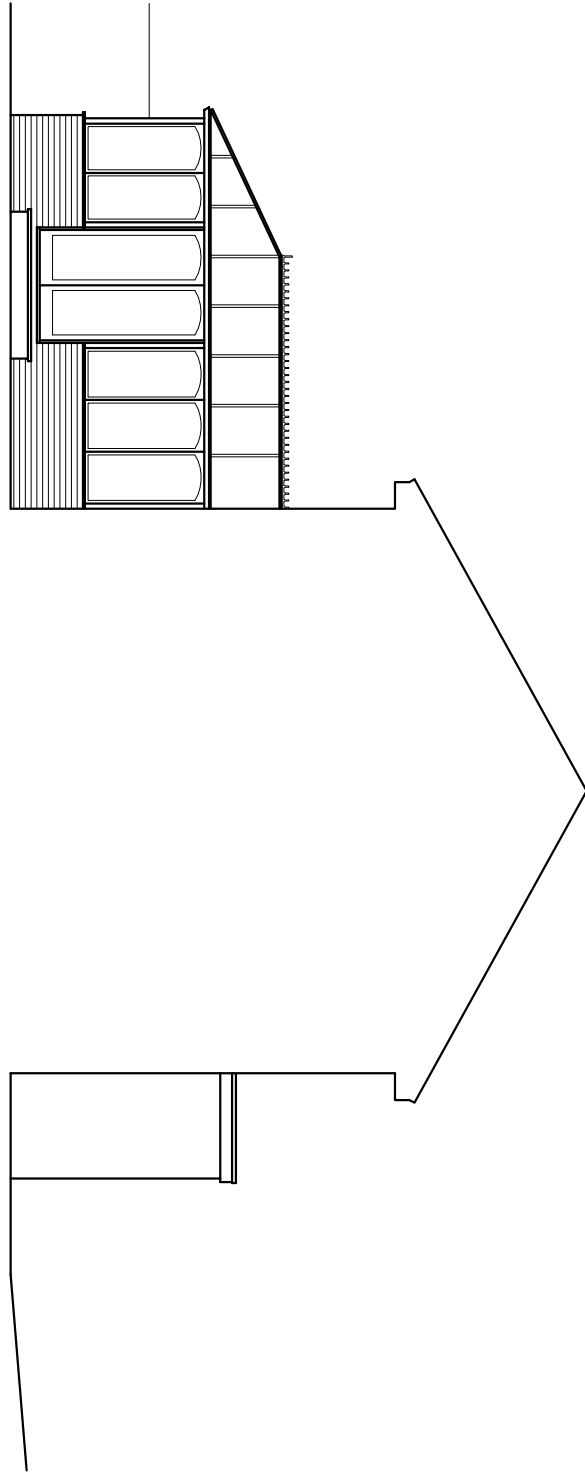


Existing South Elevation @ 1:100

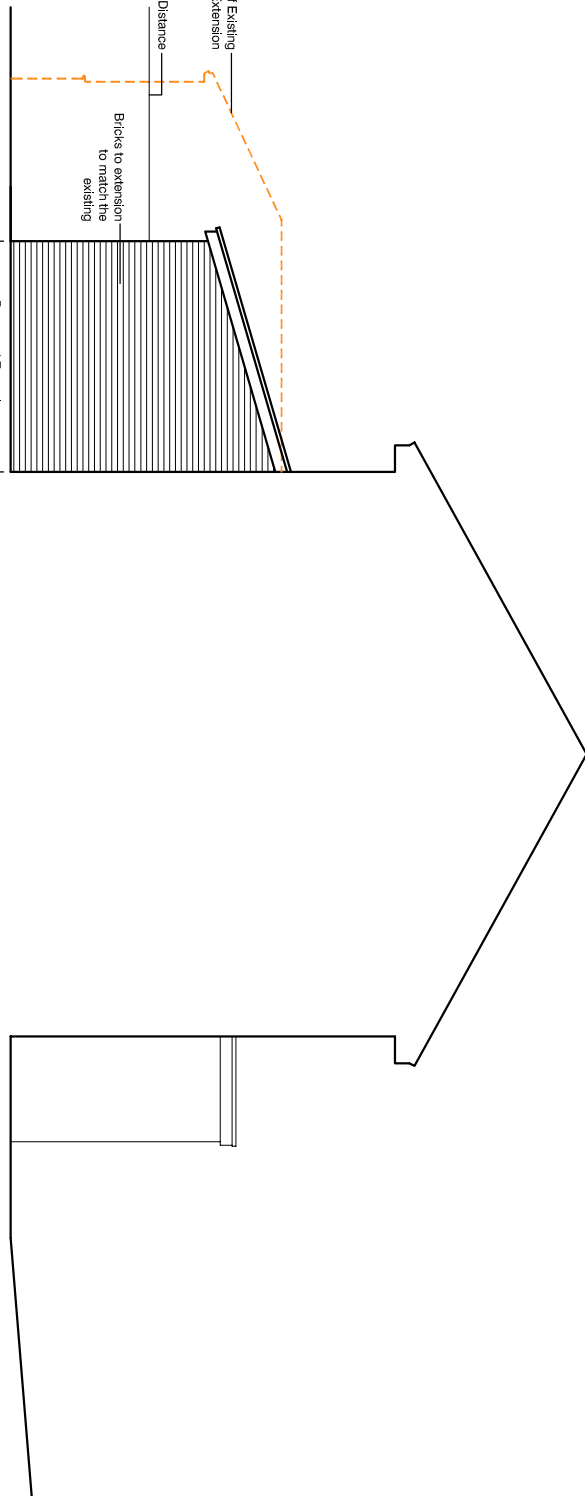


Proposed South Elevation @ 1:100

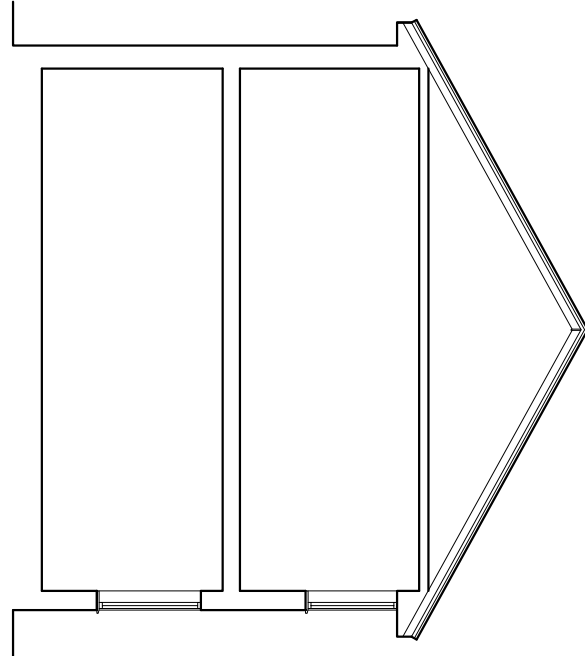


Existing Section @ 1:100

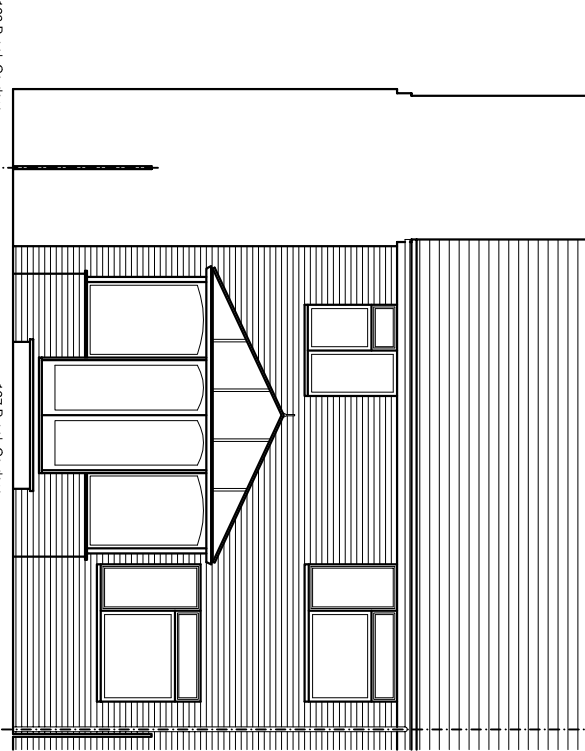

Existing West Elevation @ 1:100

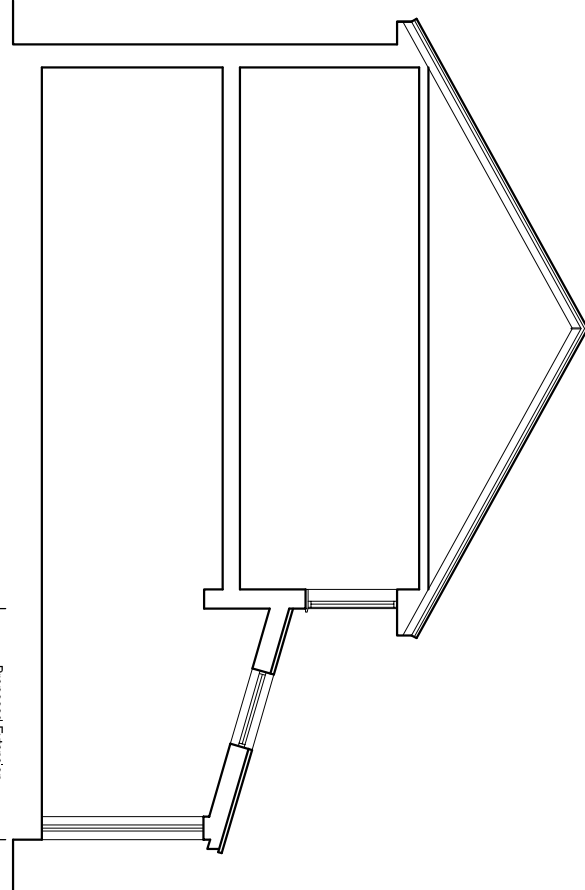

Proposed Section @ 1:100

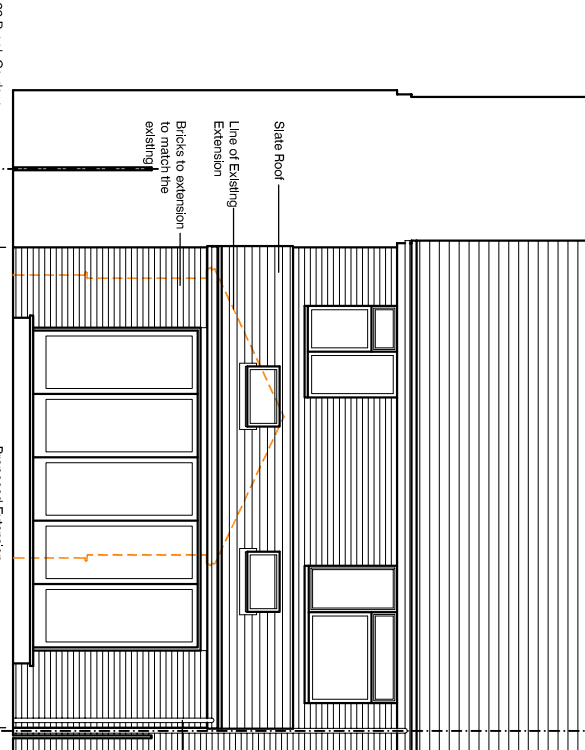

Proposed West Elevation @ 1:100

hd architects
www.hdarbchitects.co.uk
mai@hdaichitects.co.uk

Halyer Davies Architects Ltd
1 The Old Flour Mill,
Ennsworth, PO10 7BT
01243 370 715

CLIENT
Mr Thomas Davies

PROJECT
127 Brook Gardens
Ennsworth
PO10 7TL

DRAWING
Existing and Proposed

SCALE
Varies

DATE
Jan 2015

DRAWING NUMBER
12131701

DRAWN
TD

REVISION
1