


FRONT ELEVATION.

SIDE.

SIDE.


REAR.

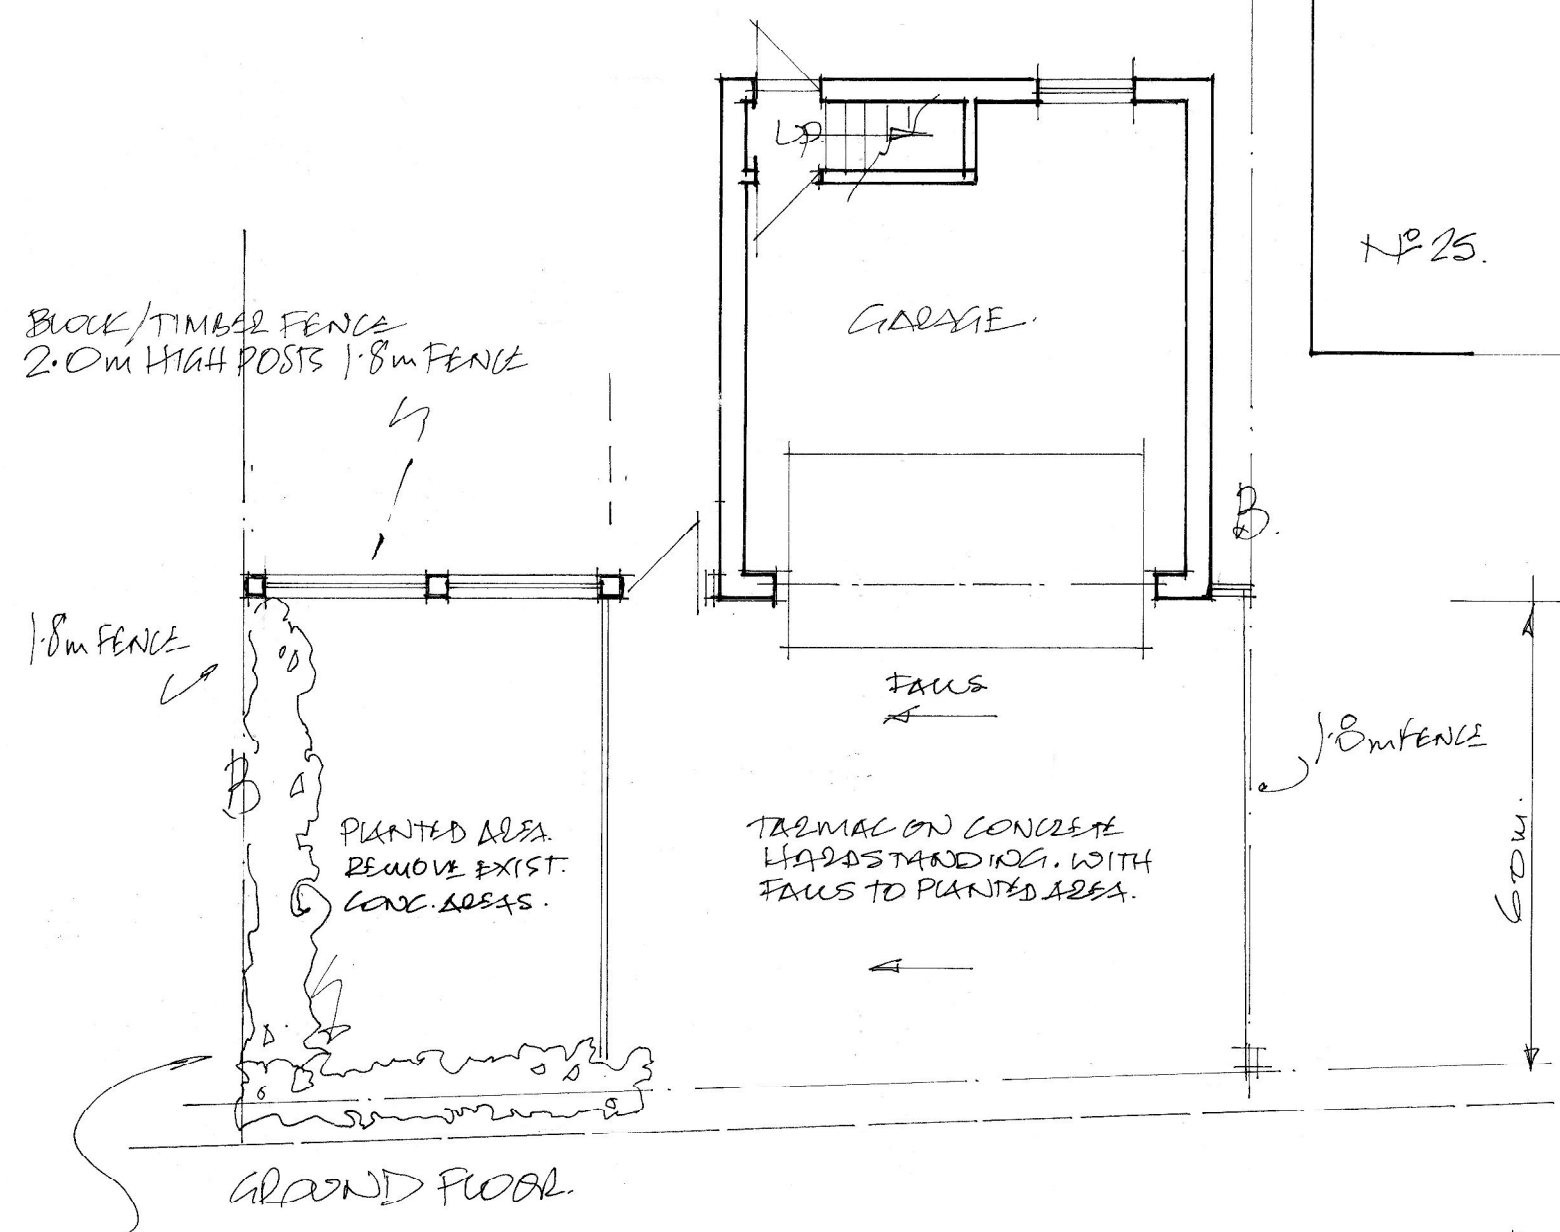

GROUND FLOOR.


NEW BEDDING - MIXTURE
LAVRE, COCKATHORN AND
BEECH.

FRONT WINDOW
OBSOLETE GLAZED

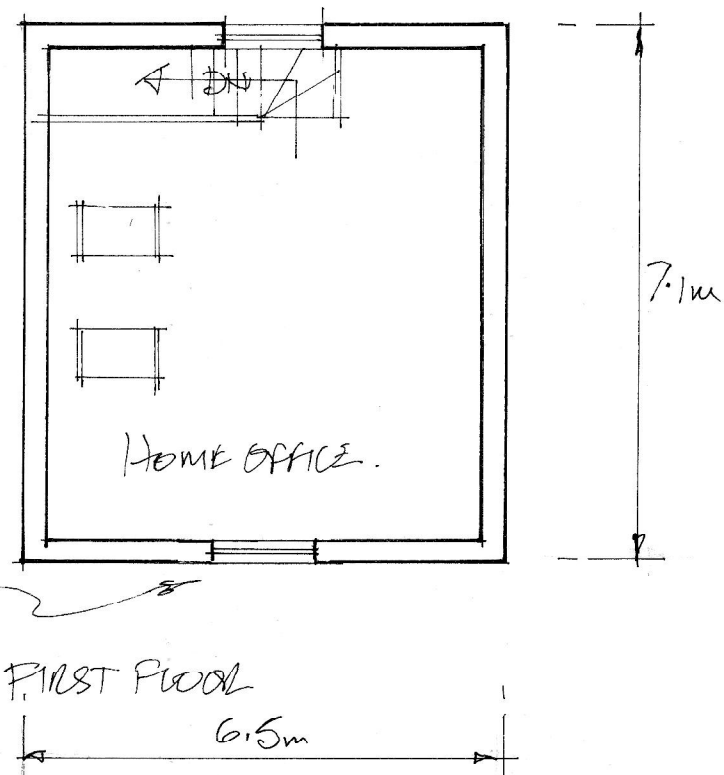


FIRST FLOOR

6.5m

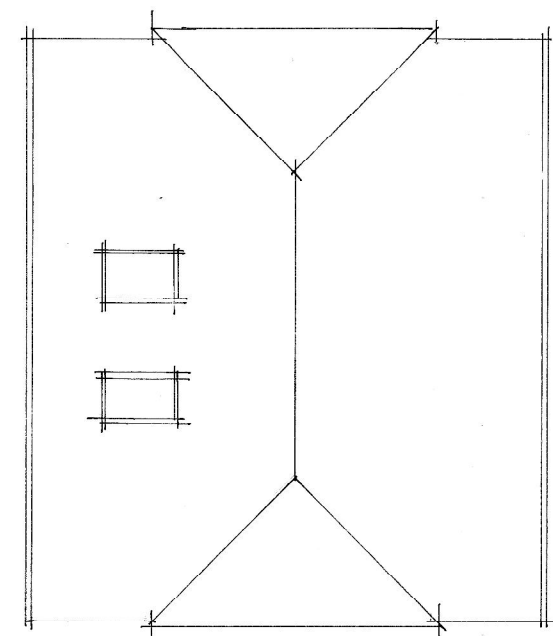

ROOF PLAN.

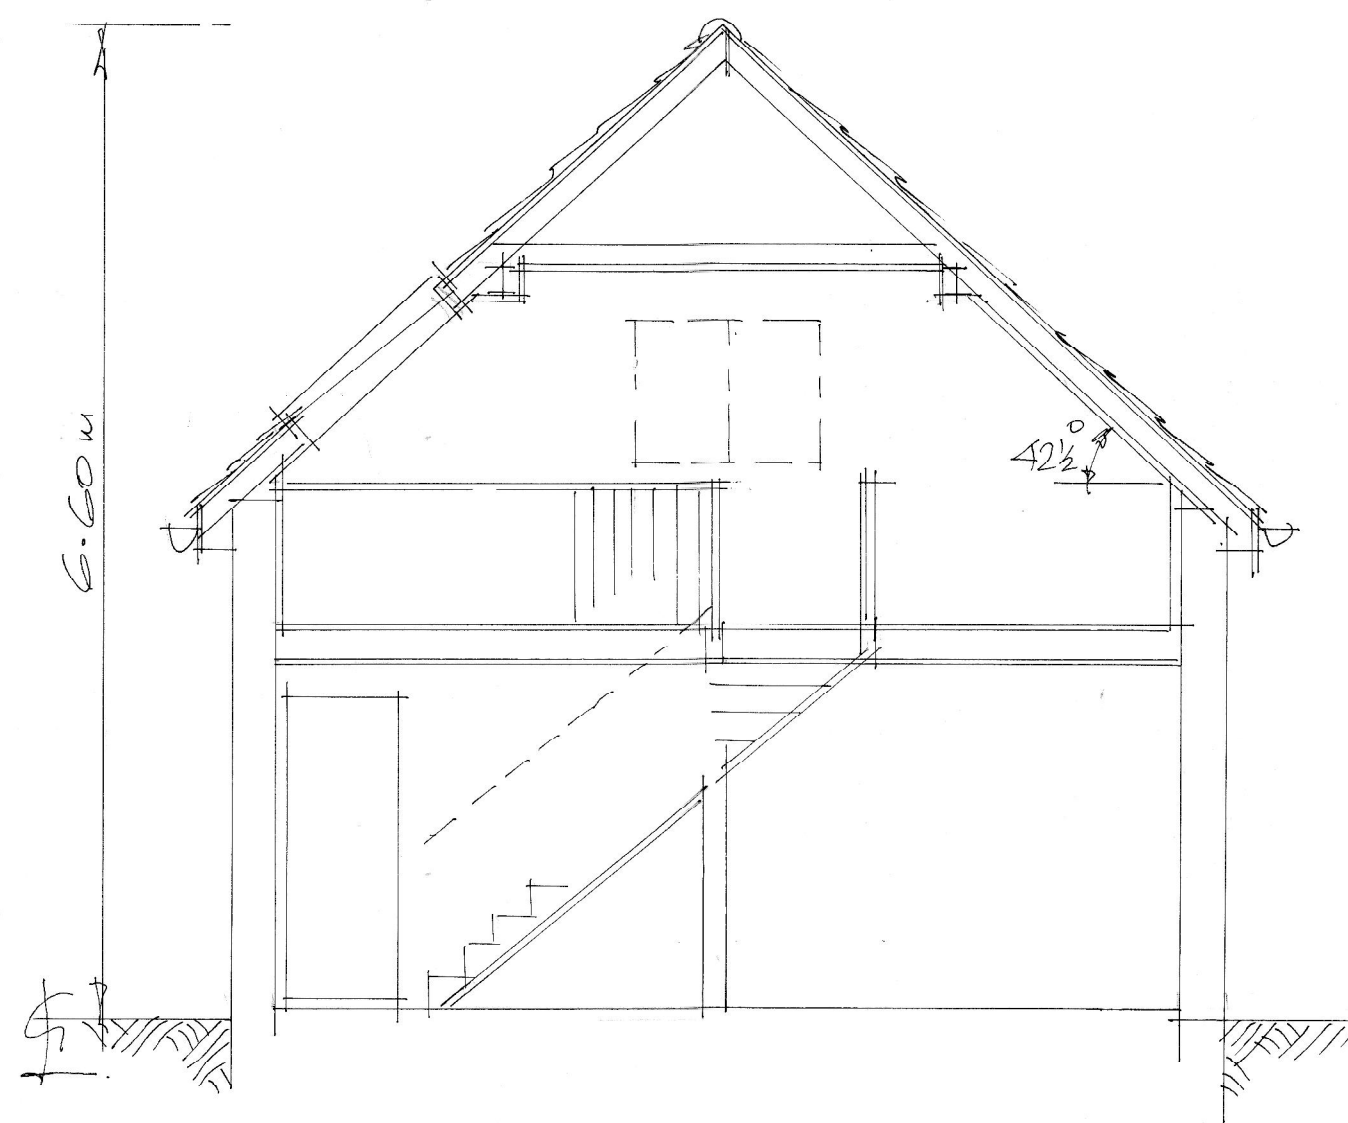

SECTION.

A	MAR 14	FRONT ELEVATIONS
	Date	Revision

© copyright

THORNS-YOUNG
ARCHITECTURAL

THORNS-YOUNG LTD
CHARTERED BUILDING CONSULTANTS
232 London Road, North End, Portsmouth PO2 9JQ
Tel: (023) 9267 2883 Fax: (023) 9266 3457
Website: www.thornsyong.co.uk

Client

ME & MRS A. TREMORIN.

Job Title

23. WEBB LANE.
HAYLING ISLAND.

Drawing Title

PROPOSED DOUBLE
GARAGE

Scale 1:100 & 1:50

Date MAR 14

Drawn by EST.

Drg. No.

6008.13.20.

Rev.

A.