



SUPERSEDED

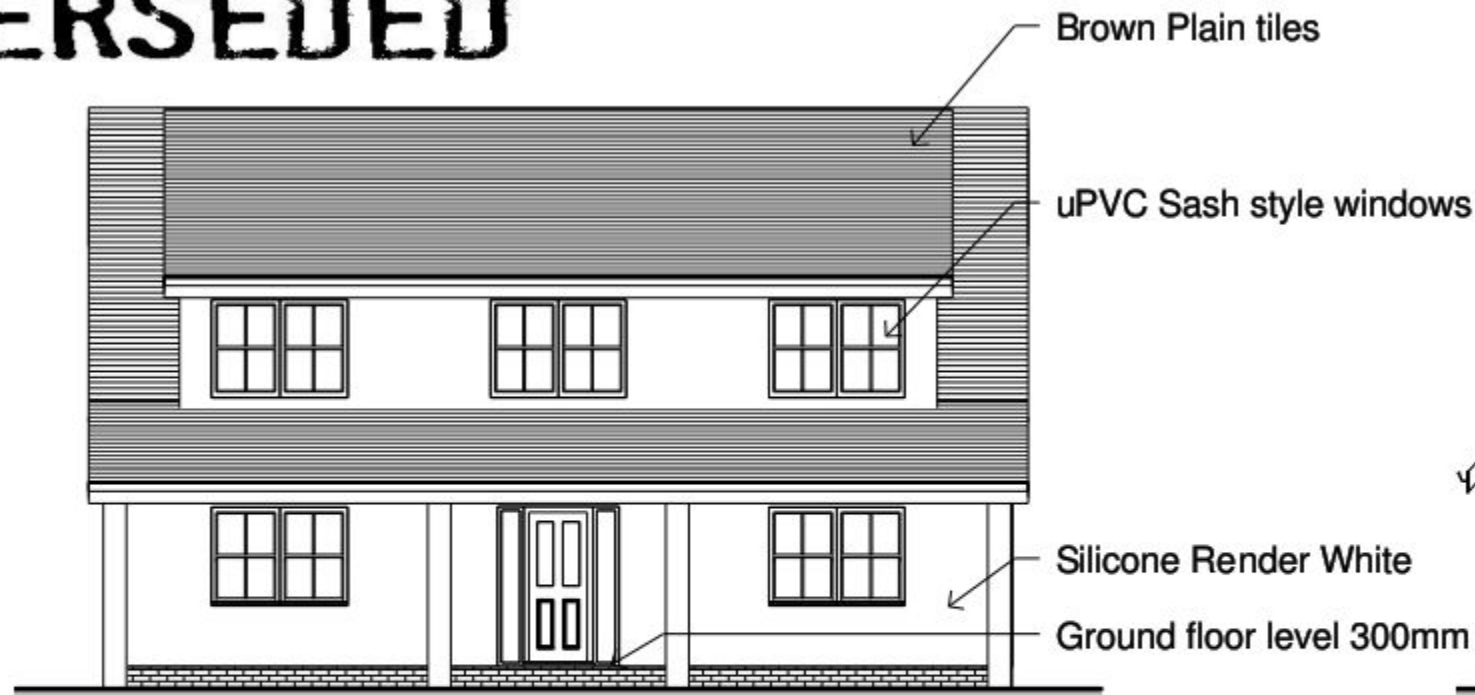


Proposed South Elevation
1 : 100

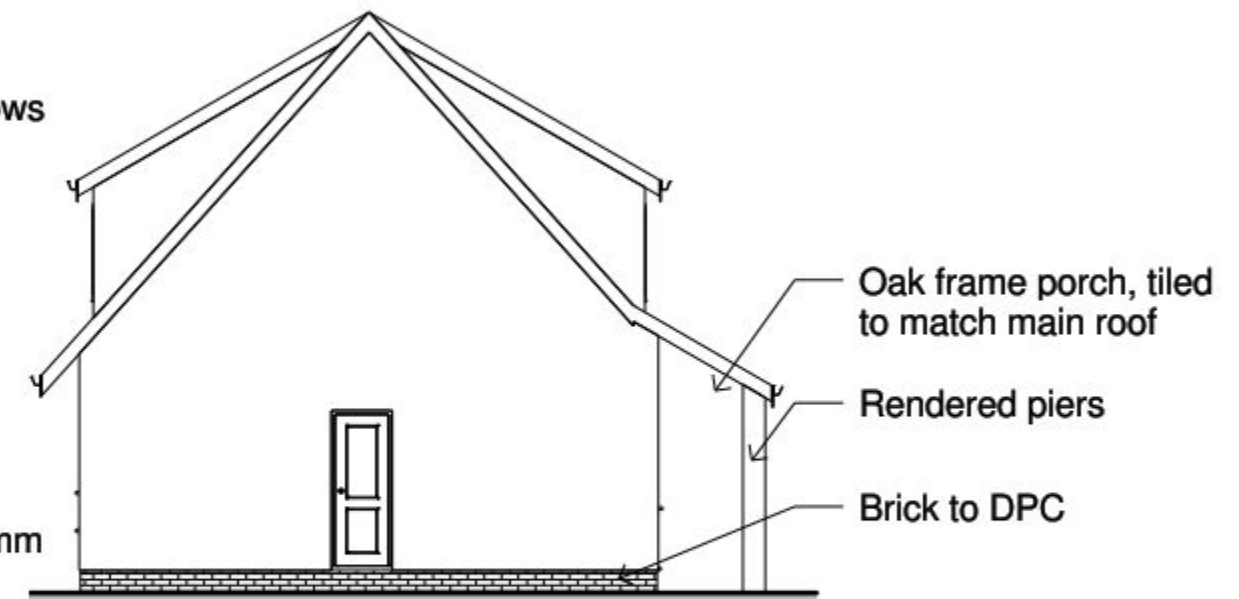


Proposed West Elevation
1 : 100



Proposed North Elevation
1 : 100

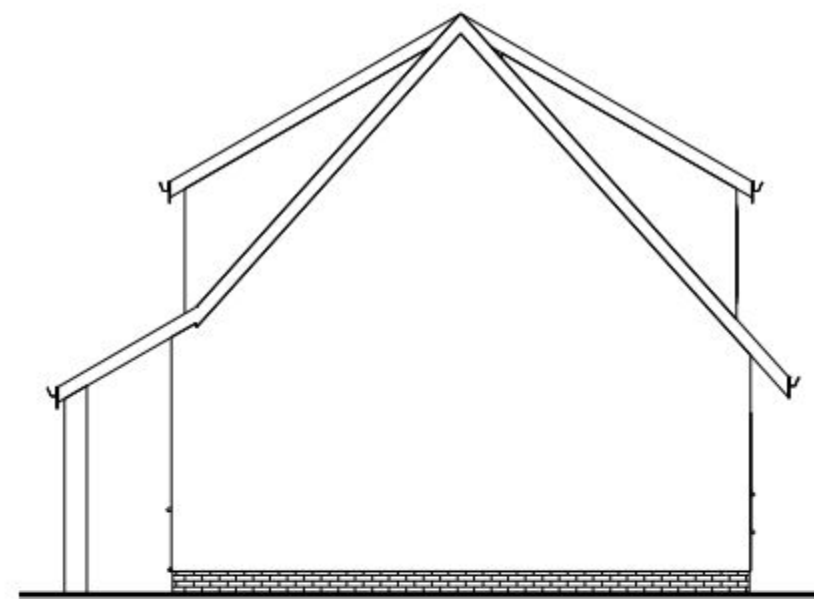

Proposed East Elevation
1 : 100

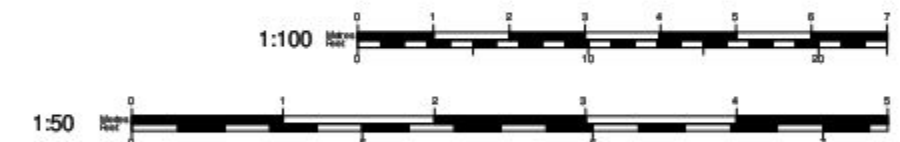

Your Home Plans

Tel: 0800 6127 664
www.yourhomeplans.co.uk

These drawings are for approval purposes. Materials and products should not be ordered based on dimensions of drawings as errors may occur along existing building lines. All measurements are to be checked on site.

Mr & Mrs Farmer
53 Southwood Road
Hayling Island
Hampshire
PO11 9PT

Proposed Elevations

Project number 53SOU-14
Date 30th September 2014
Drawn by June Grinstead
Checked by Checker

A101

Scale 1 : 100