


REVISIONS		
Rev.	Date	By



North East Elevation.

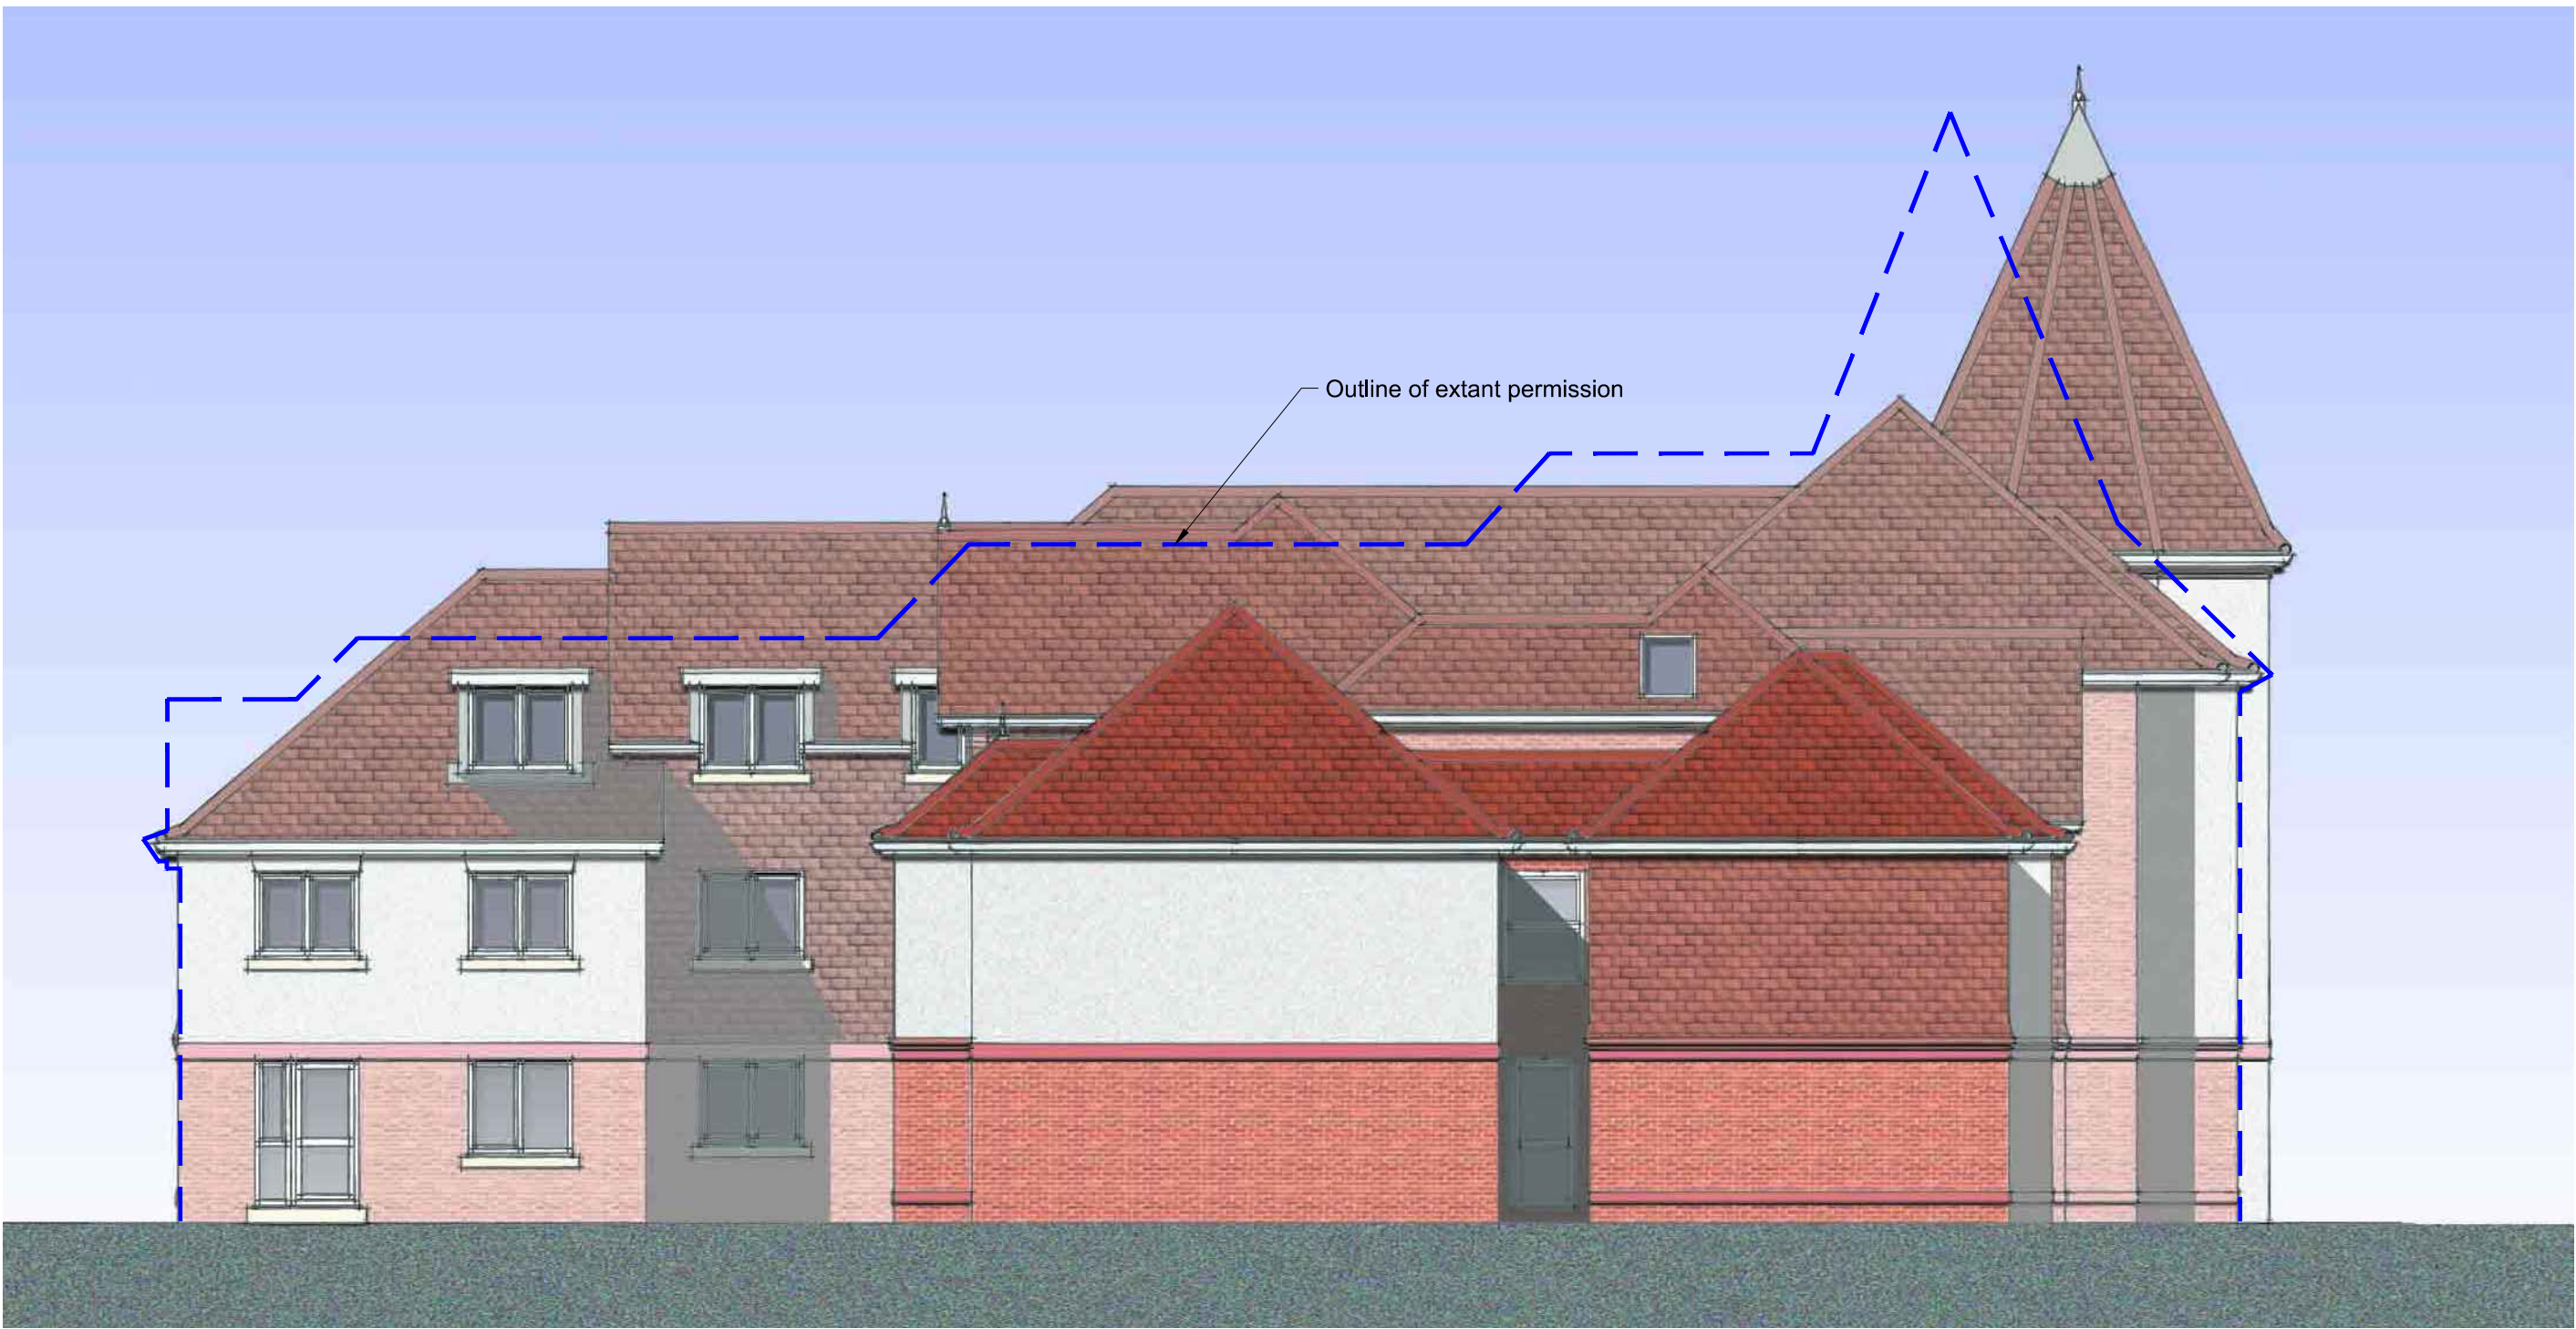

North West Elevation.

A TOWER REVISED & DORMERS REDUCED IN 13/03/15
WIDTH DUE TO PLANNER'S COMMENTS. APT.
26 DORMER WINDOW CHANGED TO A ROOF
LIGHT. LEFT WING MOVED AWAY FROM SW
BOUNDARY TO ADDRESS TREE OFFICER'S
COMMENTS.

© 2014 PLANNING ISSUES

planningissues

TOWN PLANNING AND ARCHITECTURAL DESIGN

John Shelbourn RIBA

Group Design Director

Milstream House * Parkside

Ringwood * Hampshire BH24 5LG

Telephone: (01425) 462109

Fax : (01425) 462101

Email: design@planningissues.co.uk

Client

Churchill

Retirement Living

Project Title

Proposed Sheltered Housing

London Road

WATERLOOVILLE

Drawing Title

NE & NW ELEVATIONS

Scale

1:100 @ A1

Date

JAN 2015

Drawn

SRB

Checked

RKP/JFS

Drawing No.

10072WV - P07

Rev.

A