


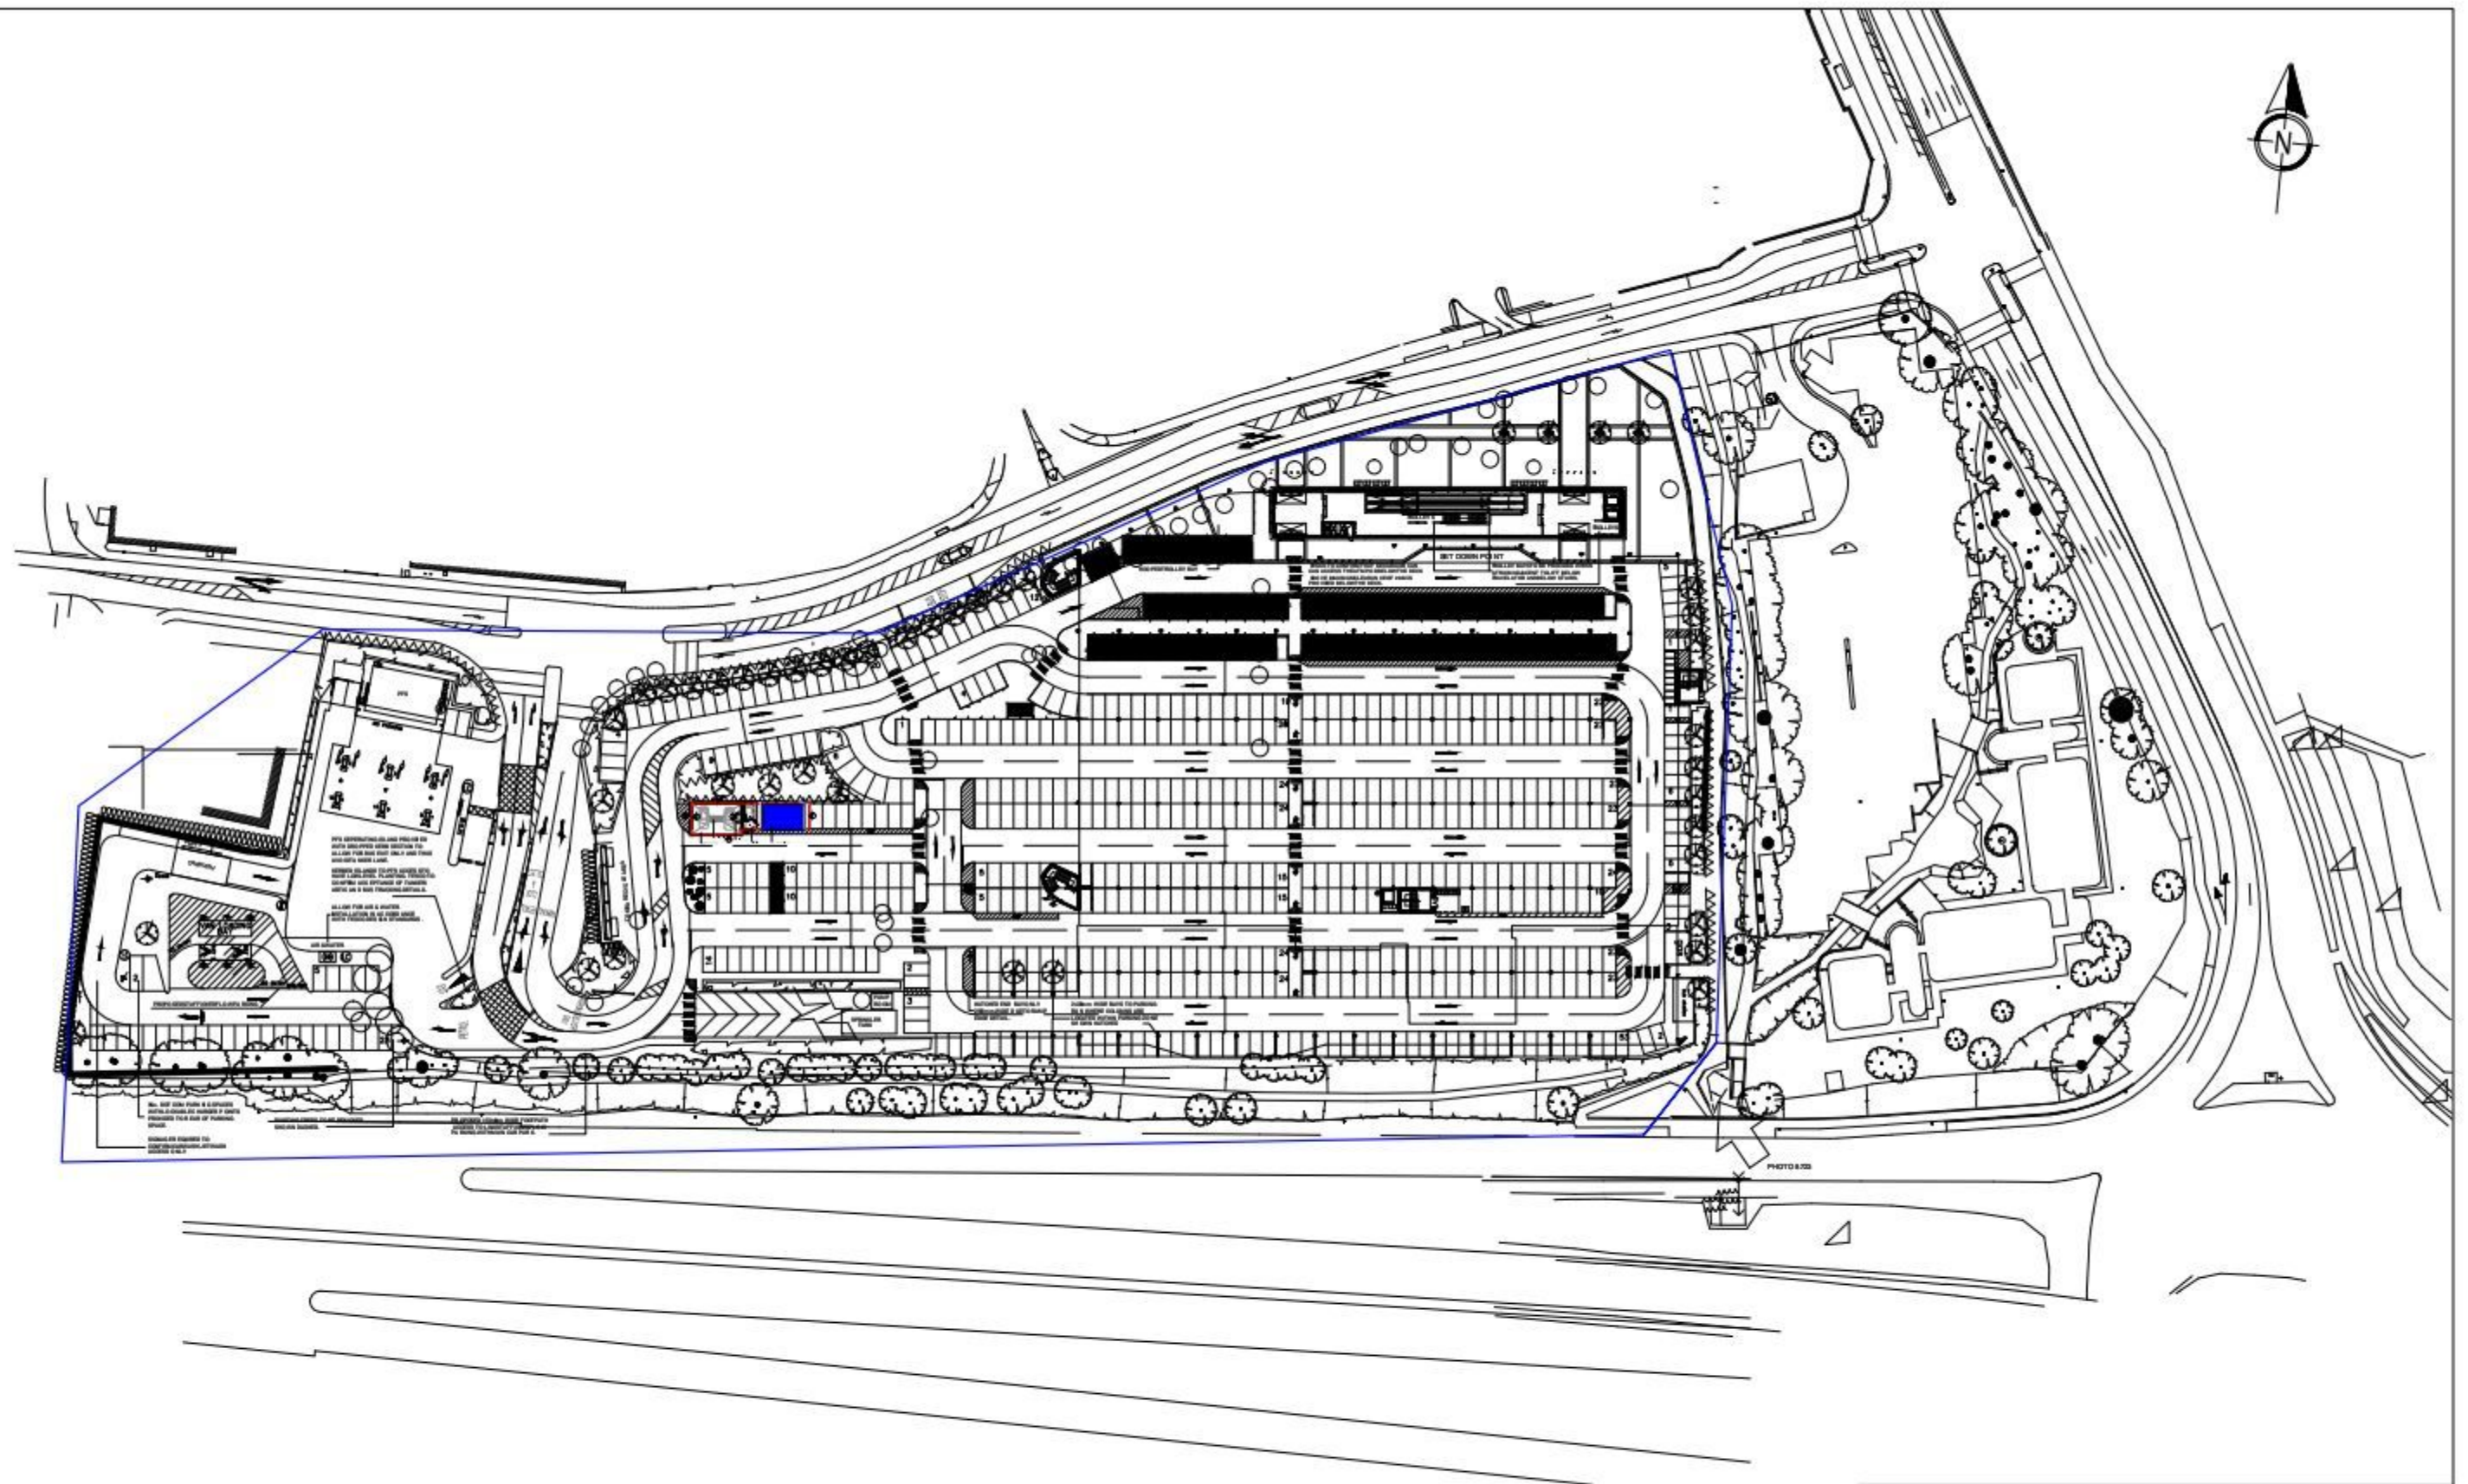

0 50m

Project		
Tesco Havant hand car wash		
Drawing Title		
Proposed site plan		
Scale	Date	Drawn By
1:1250 @ A3	09.09.2014	JPB
		