


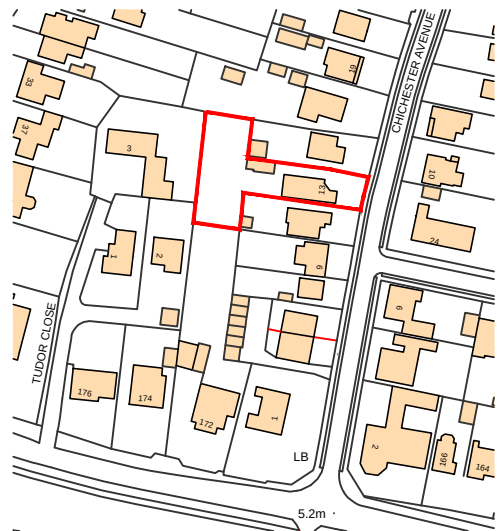
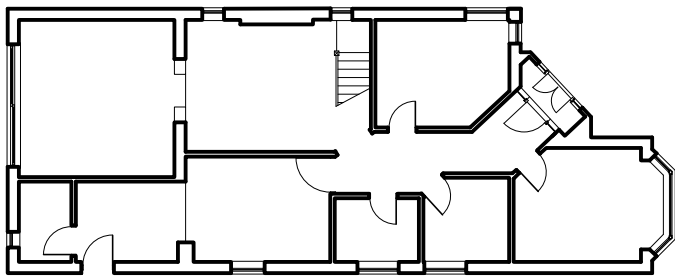


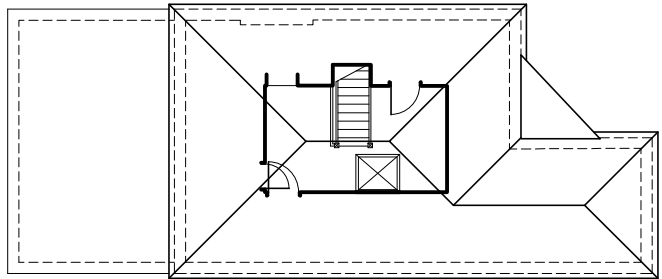


location plan scale A1 1:1250

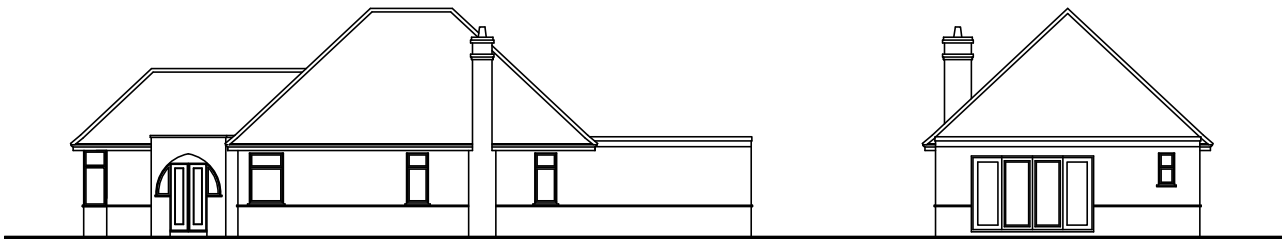


existing dwelling floor plans scale A1 1:100, A3 1:200

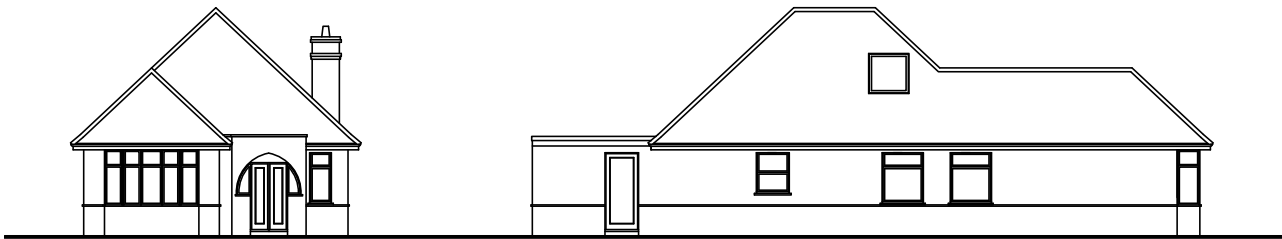


existing dwelling elevations scale A1 1:100, A3 1:200

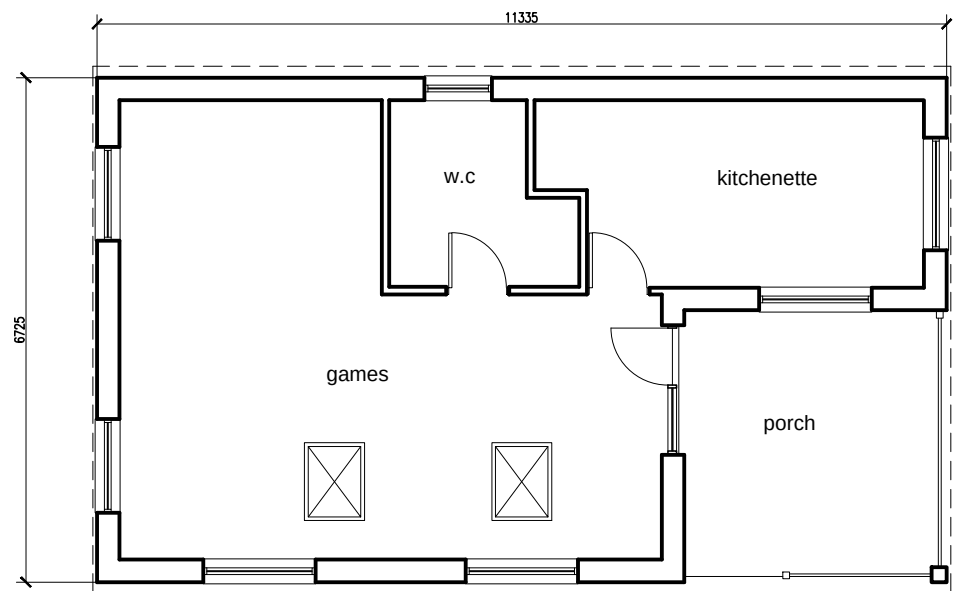

proposed annexe plan scale A1 1:50

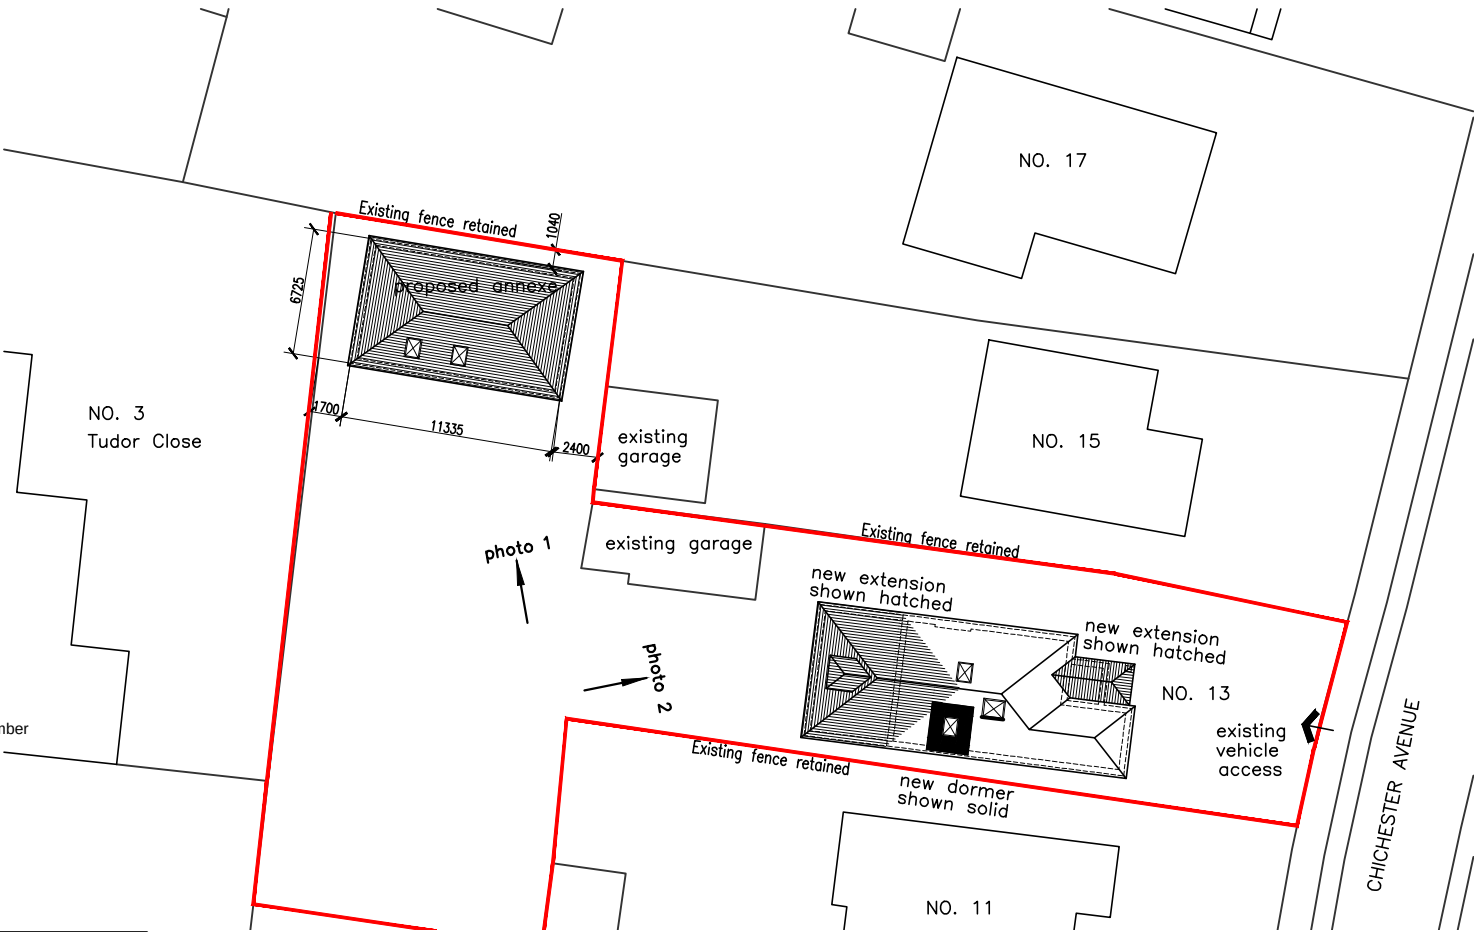


proposed block plan scale A1 1:200

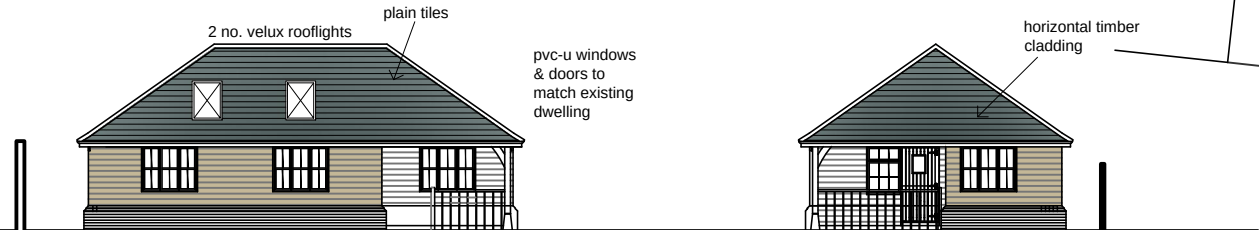

front (South) elevation 1:100

side (East) elevation 1:100

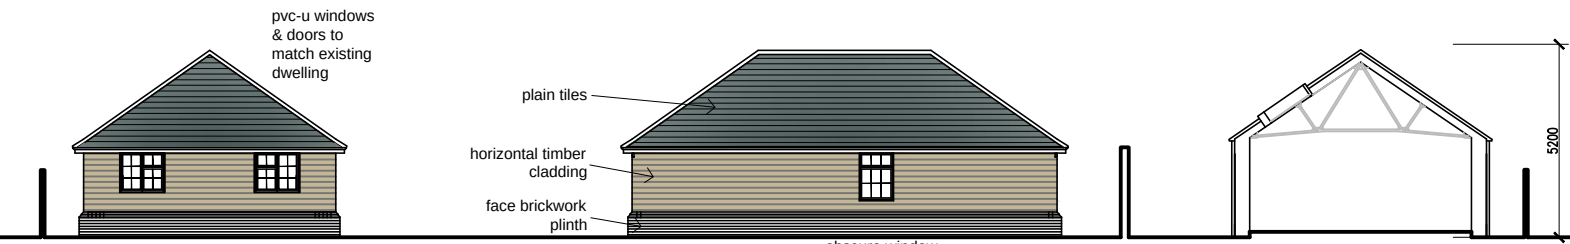


side (West) elevation 1:100

rear (North) elevation 1:100



photo 1

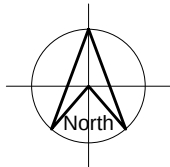

notes

this drawing is the copyright of the Holman Reading partnership llp and must not be reproduced in whole or part or used for the execution of works without their permission.

all dimensions to be checked on site prior to commencement of construction works and the architect notified of any discrepancy.

figured dimensions are to be used in preference to scaled dimensions.

no deviation from this drawing will be permitted without prior consent of the architect.

all drawings are prepared subject to a full measured and structural survey of the buildings and site.

all structural work is subject to the appointment of a structural engineer to confirm and agree the structural proposals.

os promap licence no. 100020449.

scale width 100mm @ a1 - 50mm @ a3

client Mr & Mrs M Collins

| revision | notes                                                    | date     | drawn | check |
|----------|----------------------------------------------------------|----------|-------|-------|
| A        | Window added to underside of porch on Front (South) elev | 10.10.14 | mmh   |       |
| B        | Annex roof amended to hip                                | 24.11.14 | mmh   |       |

**hrp**  
architects

holman reading  
partnership llp

18 Limerline Spur  
halsea, portsmouth, hampshire, po3 5hj

tel: 023 9269 1843  
fax: 023 9263 9722  
email: info@hrp-architects.com  
website: hrp-architects.com

|          |                                                                       |          |               |
|----------|-----------------------------------------------------------------------|----------|---------------|
| project  | Proposed extension & alterations to 13 Chichester Avenue, Hayling Is. |          |               |
| detail   | Site/Location plans & Proposed annexe details                         |          |               |
| drawn    | mmh                                                                   | checked  |               |
| date     | Sept 14                                                               | status   | Planning Only |
| a1 scale | as shown                                                              | a3 scale | 8411 01       |
| rev      |                                                                       |          | B             |