




Proposed Street Elevation Along Manor Road @ 1:100 Scale




Proposed North & South Elevations @ 1:100 Scale

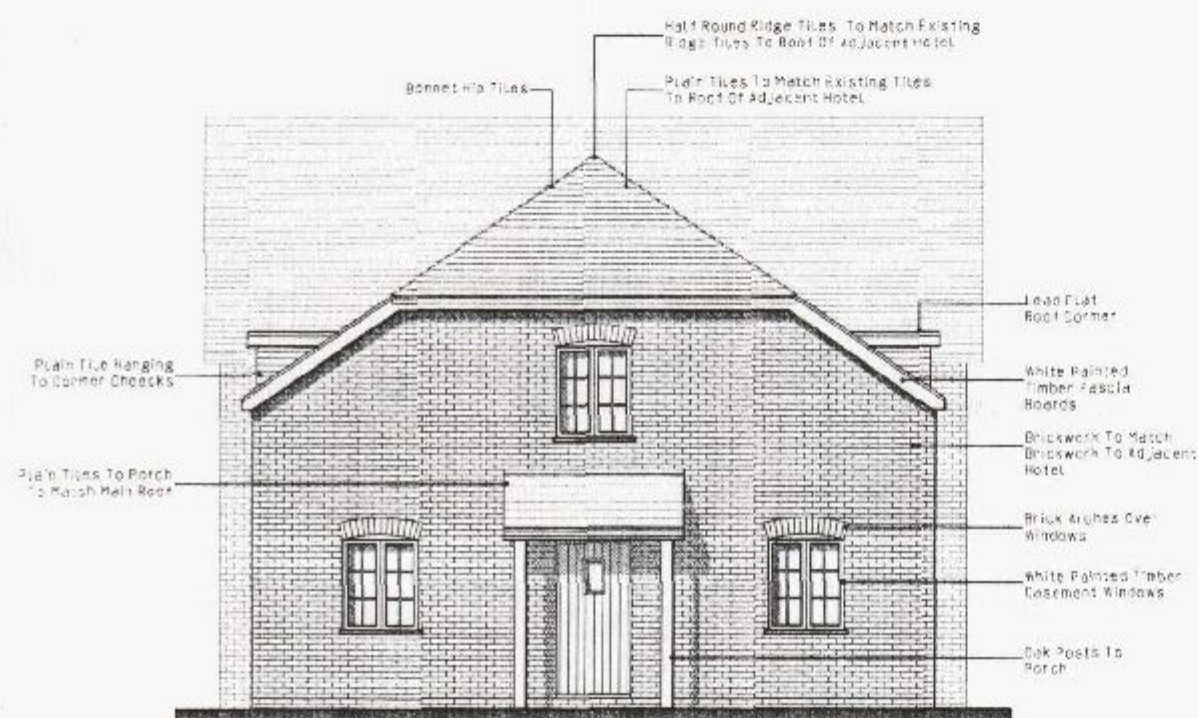

Proposed Front (West) Elevation @ 1:100 Scale




Proposed Rear (East) Elevation @ 1:100 Scale

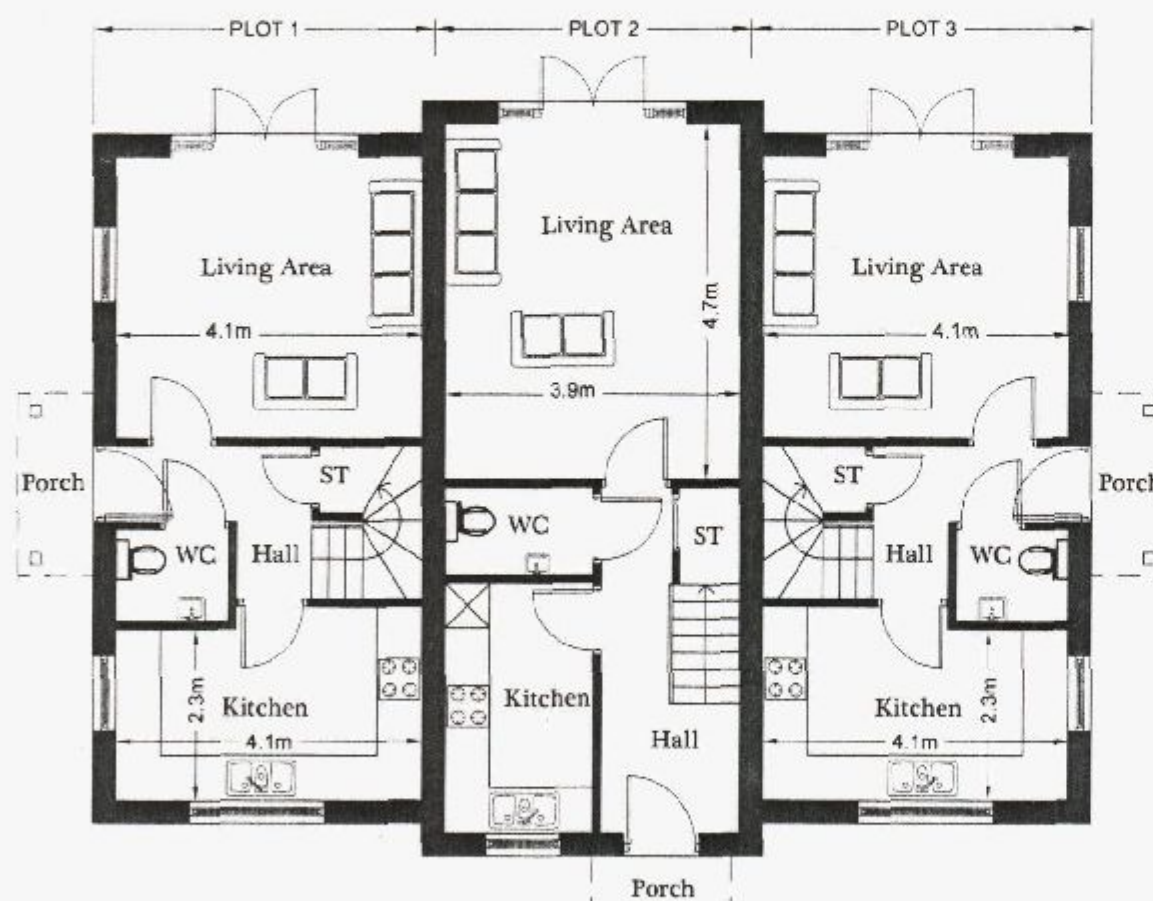

Proposed Ground Floor Plan @ 1:100



Proposed First Floor Plan @ 1:100

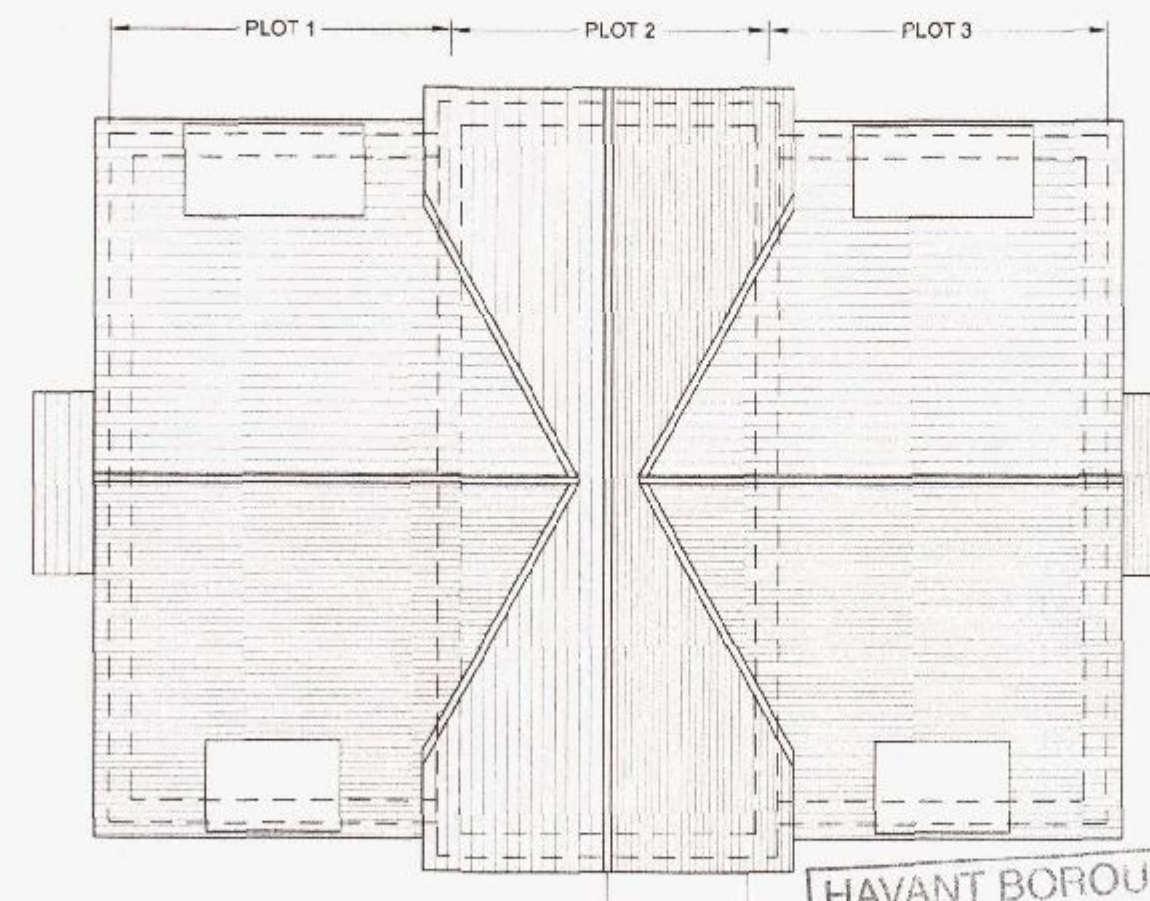

Proposed Roof Plan @ 1:100

GRAHAM ASH ARCHITECTS
 CHARTERED ARCHITECTS TOWN PLANNING CONSULTANTS
 Graham Ash Architects Ltd
 65 Leigh Road, Eastleigh, Hampshire SO50 9DF
 TELEPHONE: 01704 518706 or 07798 451105
 EMAIL: info@grahamasharchitects.com
 WEBSITE: www.grahamasharchitects.com

CLIENT: **Mr K Boothroyd**

PROJECT:
**3 New Houses
 At Newtown House Hotel
 Hayling Island, PO11 0QR**

TITLE:
**3 New Houses
 Plans & Elevations**

DESIGNED BY GA	DATE 25-4-14	DRWN / DTLD BY: JAT
SCALE 1:100	PLOTTED 25-4-14	REV

SCALE @ 0 1 2 3 4 5m
 1:100

PURPOSE OF ISSUE:
☒ Information ☐ Approval ☐ Tender ☐ Construction

DWG. NO. **13:087:04**

HAVANT BOROUGH COUNCIL
 07 JUL 2014
RECEIVED