





Existing Front North Elevation



Proposed Front North Elevation

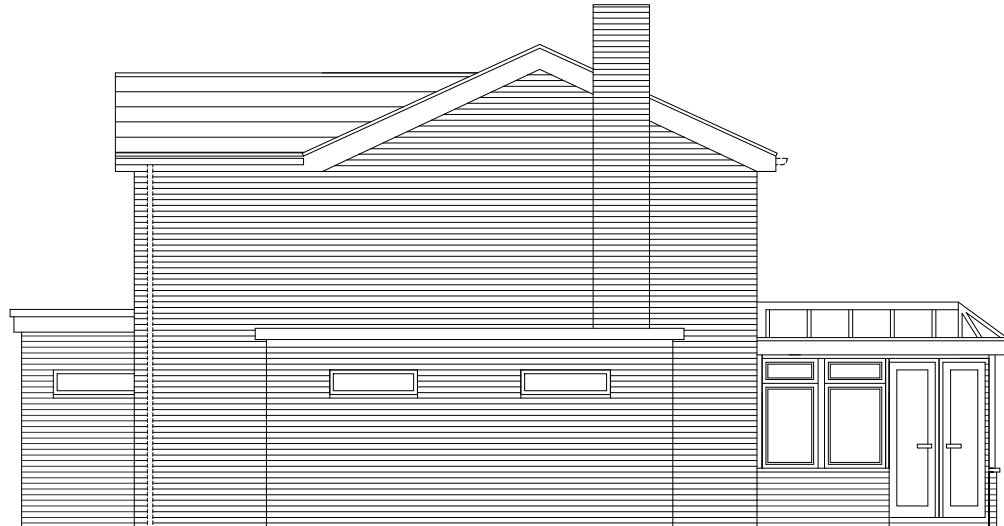

Existing Side West Elevation

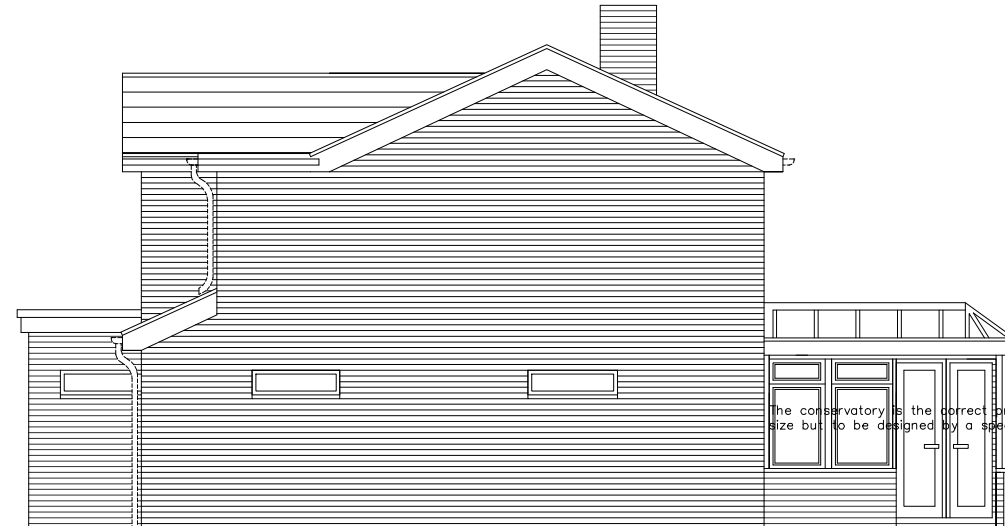

Proposed Side West Elevation



scale 1 : 100

PLANNING

PROJECT

43 BACON LANE, HAYLING

DRAWING TITLE

North & West Elevations

Date

April 2014

Drawn by

Scale

1:100

A3

Drawing No.

109-PD-04

Rev.