



1 LOCATION PLAN
1:1250@A3, 1:1250@A1

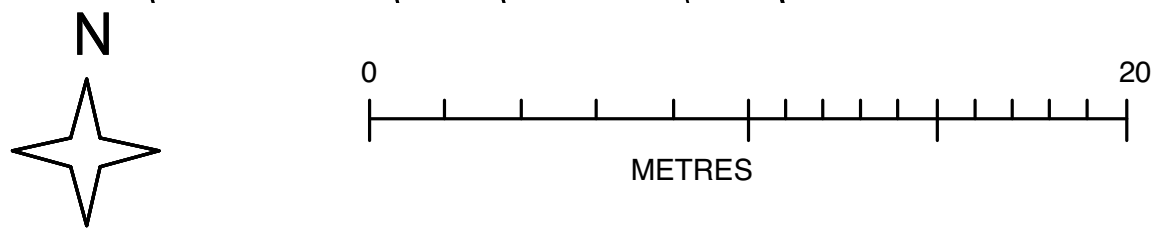

2 SITE PLAN
1:400@A3, 1:200@A1

REVISION A 16/08/2013

Yeates
Design+Architecture
74 Clerkenwell Road
London EC1M 5NL
tel: 020 7251 6667
www.yeatesdesign.co.uk

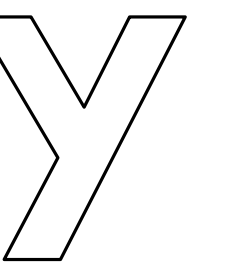

PROJECT :
12 WITTERING ROAD
HAYLING ISLAND PO11 9SP

DRAWING : PROPOSED
SITE AND LOCATION PLAN

SCALE : 1:2500@A3, 1:1250@A1

DATE : AUGUST 2013

DWG NO. 528/P/109 DWN BY :

DRAWING STATUS : FOR TENDER ☐
FOR PLANNING ☒ FOR CONSTRUCTION ☐