



- Room Legend
- Amenities
 - Circulation Space
 - Living Acc.
 - Office
 - Storage
 - Teaching



L0 - Existing Ground Floor Plan
1 : 100

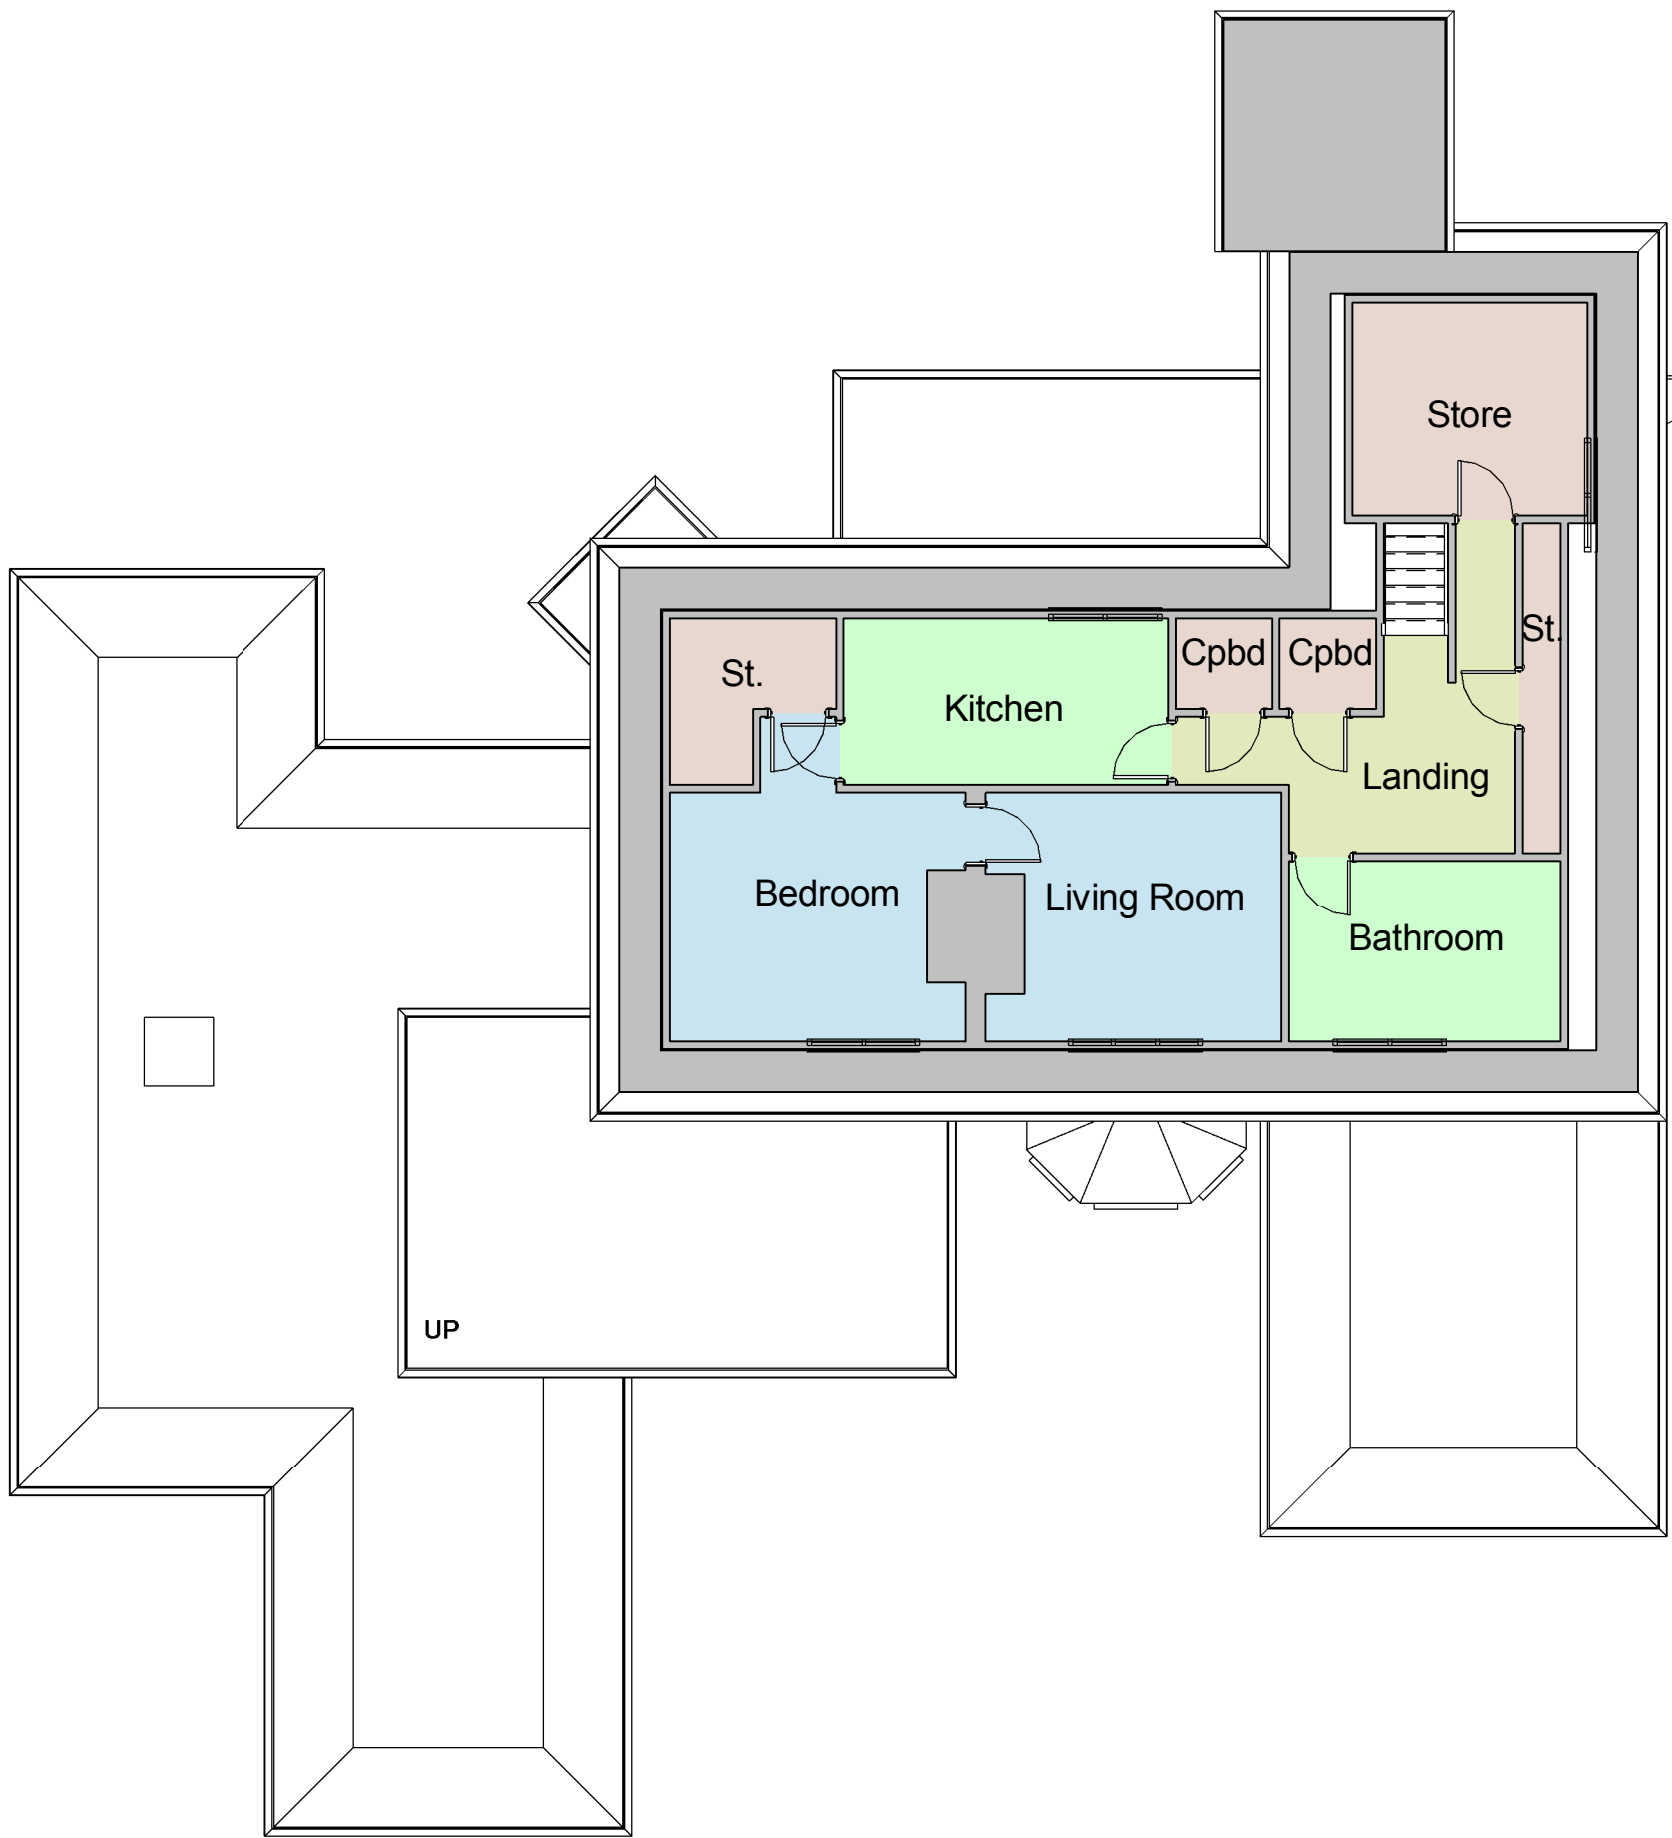

L2 - Existing Second Floor Plan
1 : 100

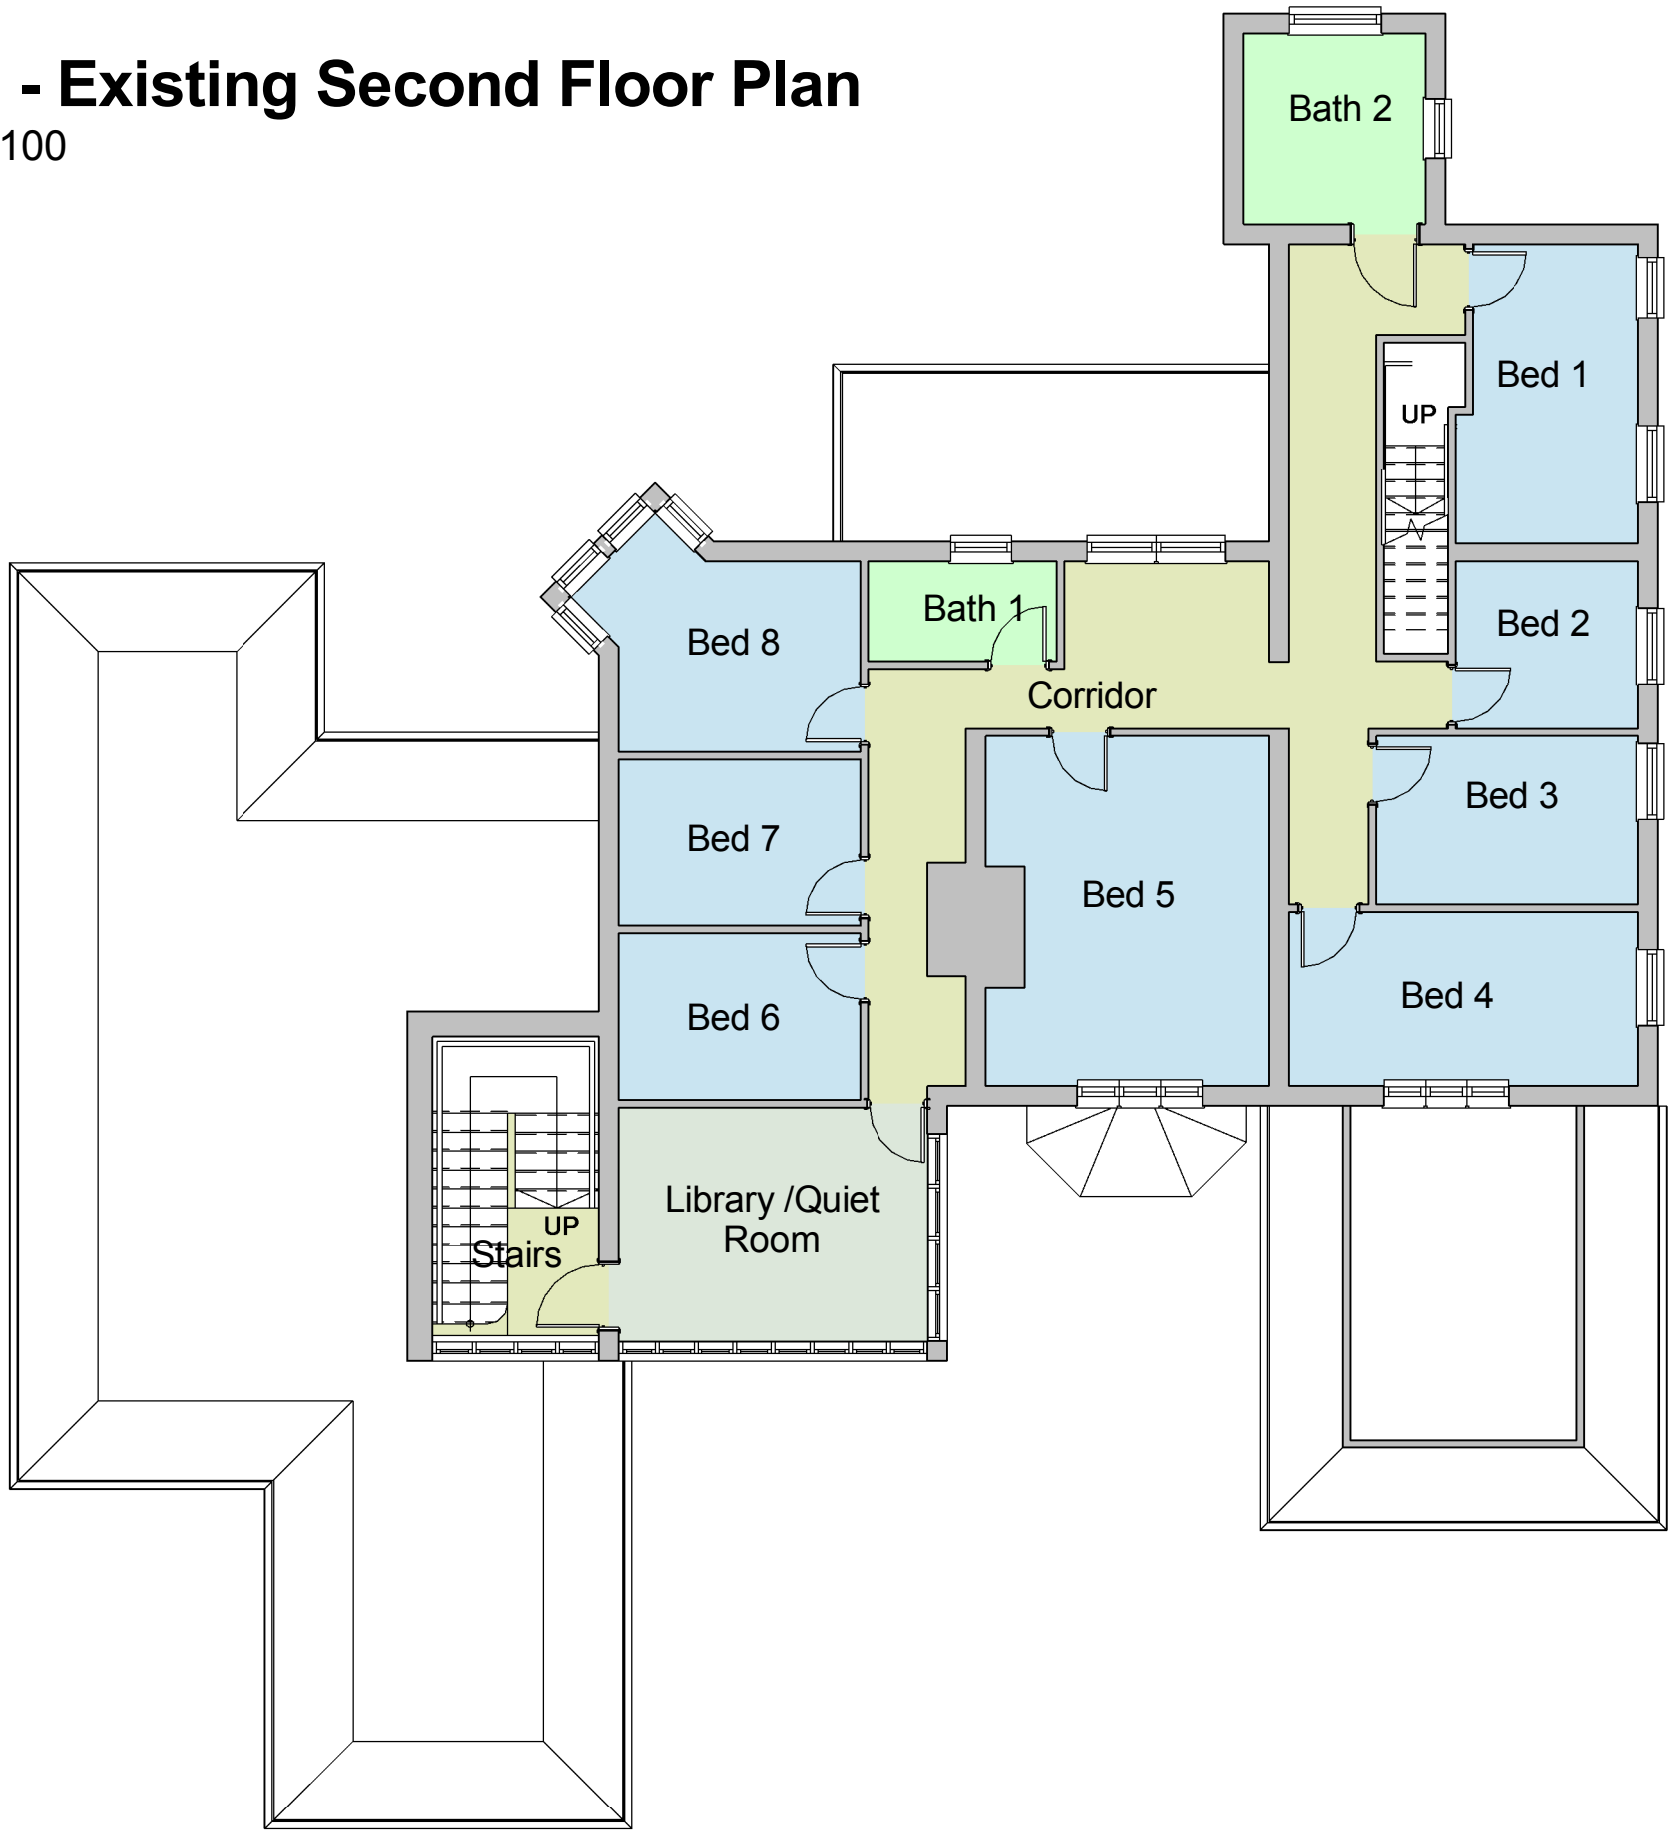

L1 - Existing First Floor Plan
1 : 100

A Issued for Planning: 27-01-14 RW

Revision Date Initial

Hillcrest Positive Actions
Positive Outcomes

The Old Post Office, Station Road
Wickham, PO17 5JA
T: 01329 632405
e: admin@axismall.co.uk
w: www.axisarchitecture.co.uk

Axis
ARCHITECTURE
CHARTERED PRACTICE

BIM Enabled Practice
This project was delivered using **Autodesk Revit®**

All dimensions are to be checked on site and any discrepancies reported to the architect before work commences. Figured dimensions only are to be taken from this drawing. This drawing is to be read in conjunction with all relevant consultants and/or specialists drawings/documents and any discrepancies or variations notified to the architect before work commences. This drawing is copyright and may not be reproduced, wholly or in part, without the consent of the architect.

Proposed Conversion

Hillcrest School
Alexandra Avenue Hayling Island
Existing Floor Plans

Scale at 1:100 in meters
0 5 9

PLANNING

Scale @ A1 Drawn Checked Date

1 : 100 PSA RW Month Year

Job Number & Drawing Number Revision

13-29 - 02 A