




East Street Elevation



West Elevation

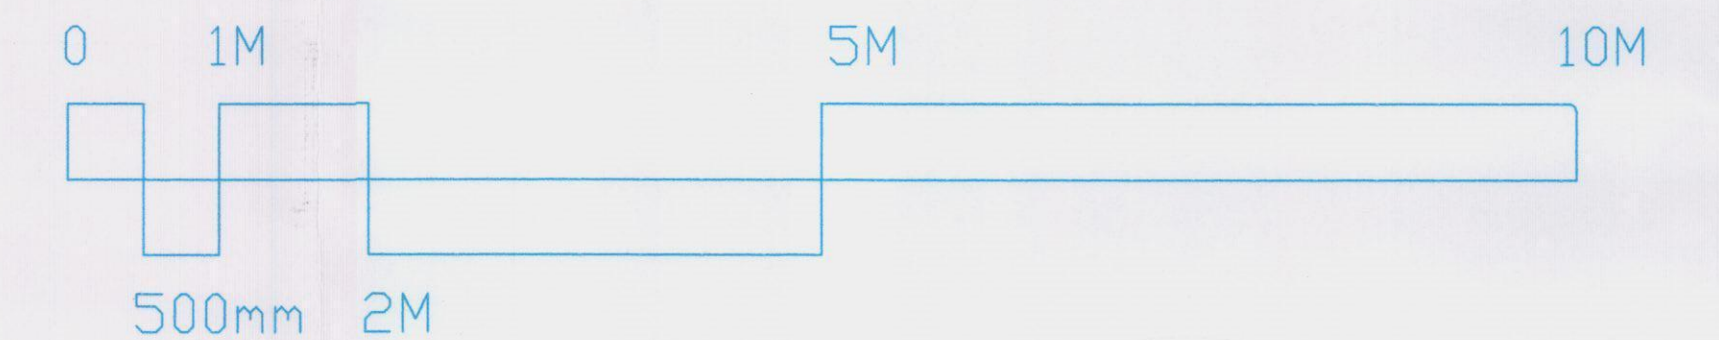

HAVANT BOROUGH COUNCIL  
DEVELOPMENT CONTROL  
24 DEC 2013  
RECEIVED

|         |                         |                                   |
|---------|-------------------------|-----------------------------------|
| SCALE   | TITLE                   | PETER GALLOWAY                    |
| 1/50    | Residential Proposals   | <b>pgp</b>                        |
| DATE    |                         | ARCHITECT                         |
| Dec. 13 | 9, East Street - Havant |                                   |
|         | DETAIL                  |                                   |
|         | South & West Elevations |                                   |
| AUTHOR  | DRAWING No              | HAVANT                            |
| PG      | 14/33/P07               | TEL 02392 483153 MOB 07808 483362 |
|         |                         | F-MAIL: peter@petergalloway.co.uk |