



This OS Map was purchased from Press to Print Ltd
in August 2013 licence No 001117110

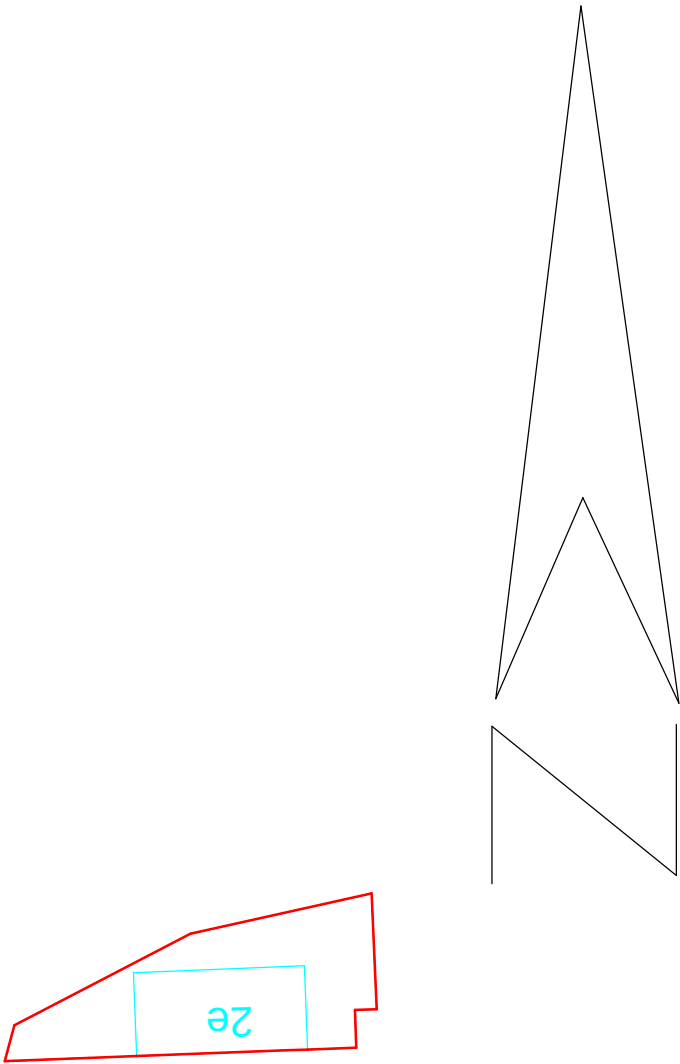

(c) Crown Copyright 2013
Reproduction in whole or in part is prohibited
without the prior permission of Ordnance Survey.

Site Plan 1:500 at A3

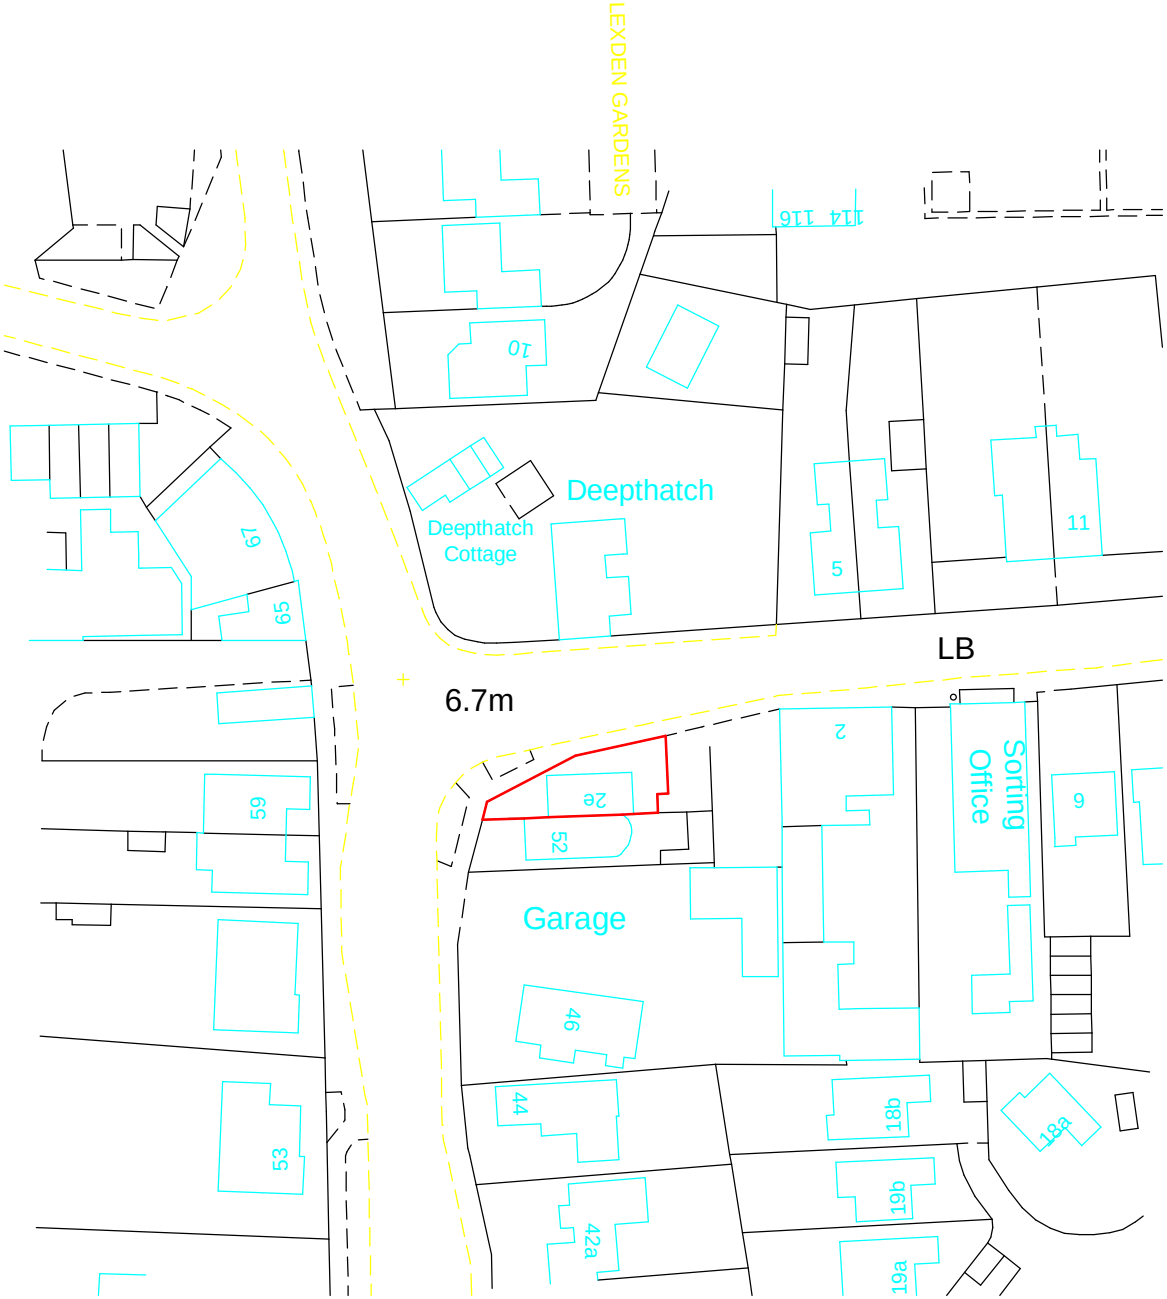

Location Plan Scale 1:1000 at A3

IJ Murray Associates

www.ijma.co.uk

No.	Description	Date

Mr Colin Page

2 E St Marys Road HI

OS Map

Project number	Project Number
Date	Issue Date
Drawn by	Author
Checked by	Checker

A105

Scale