



PHYSICAL SCALE IN METERS @ 1:100

NOTES:
This drawing has been produced solely for PLANNING/DESIGN.
Do not Scale from this Drawing except for planning purposes.
This drawing is the copyright of MF Designs Ltd.


Proposed East (Front) Elevation

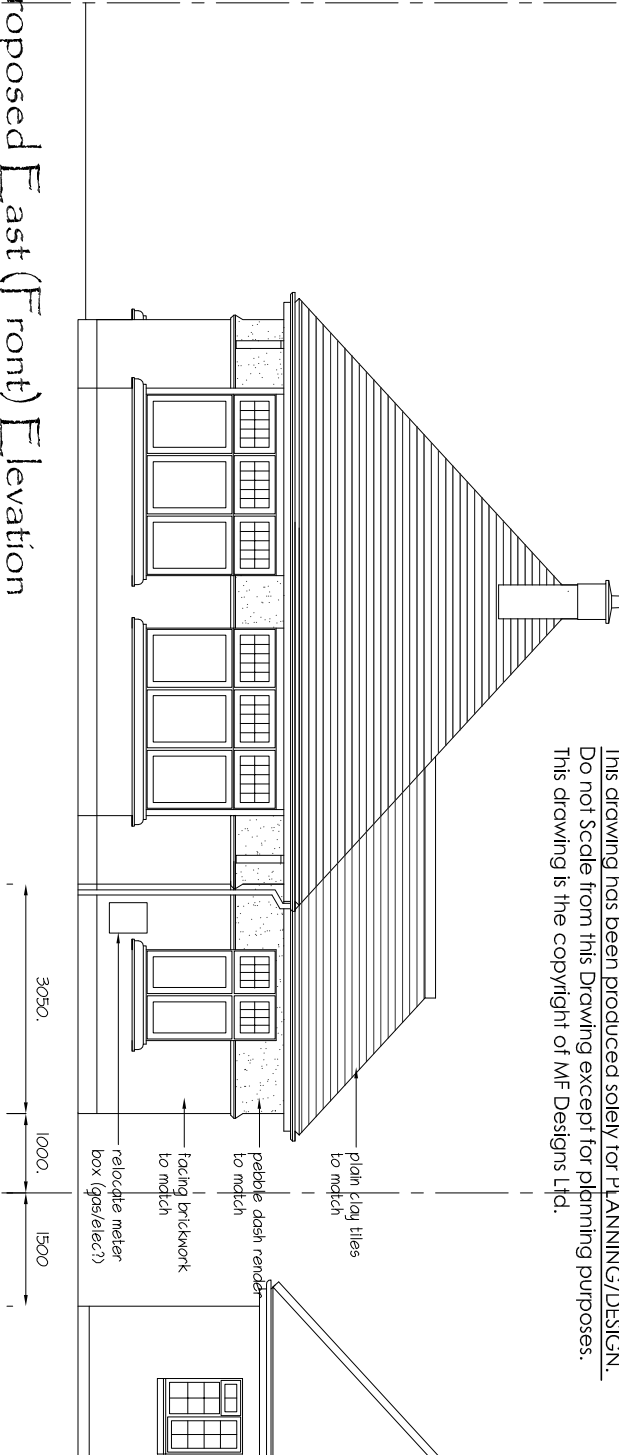

Proposed North Elevation

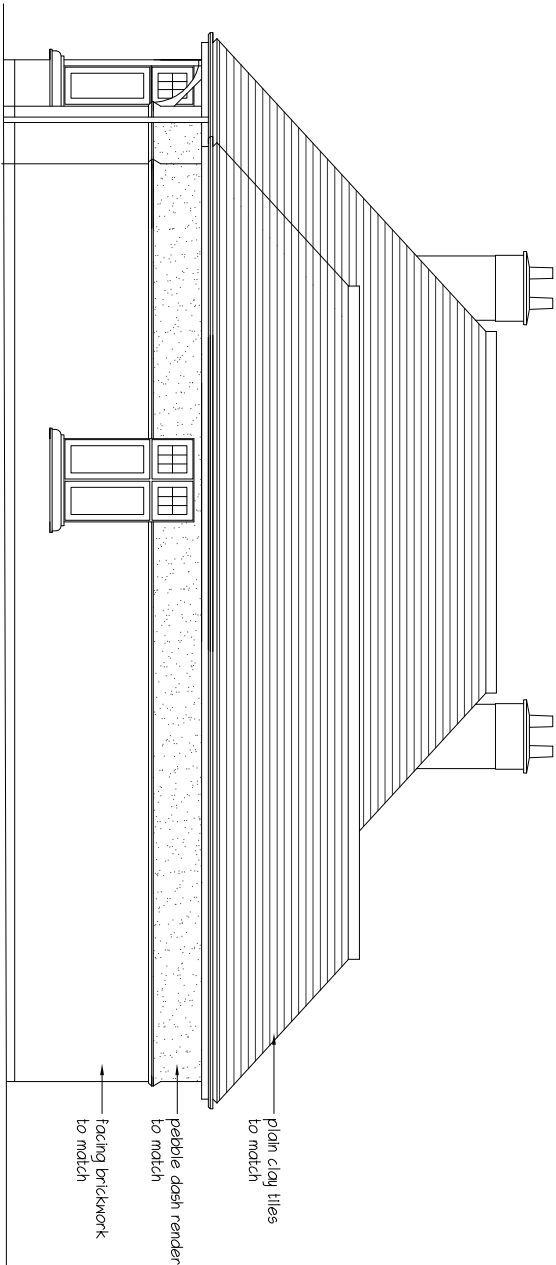


SEA GLIMPSE

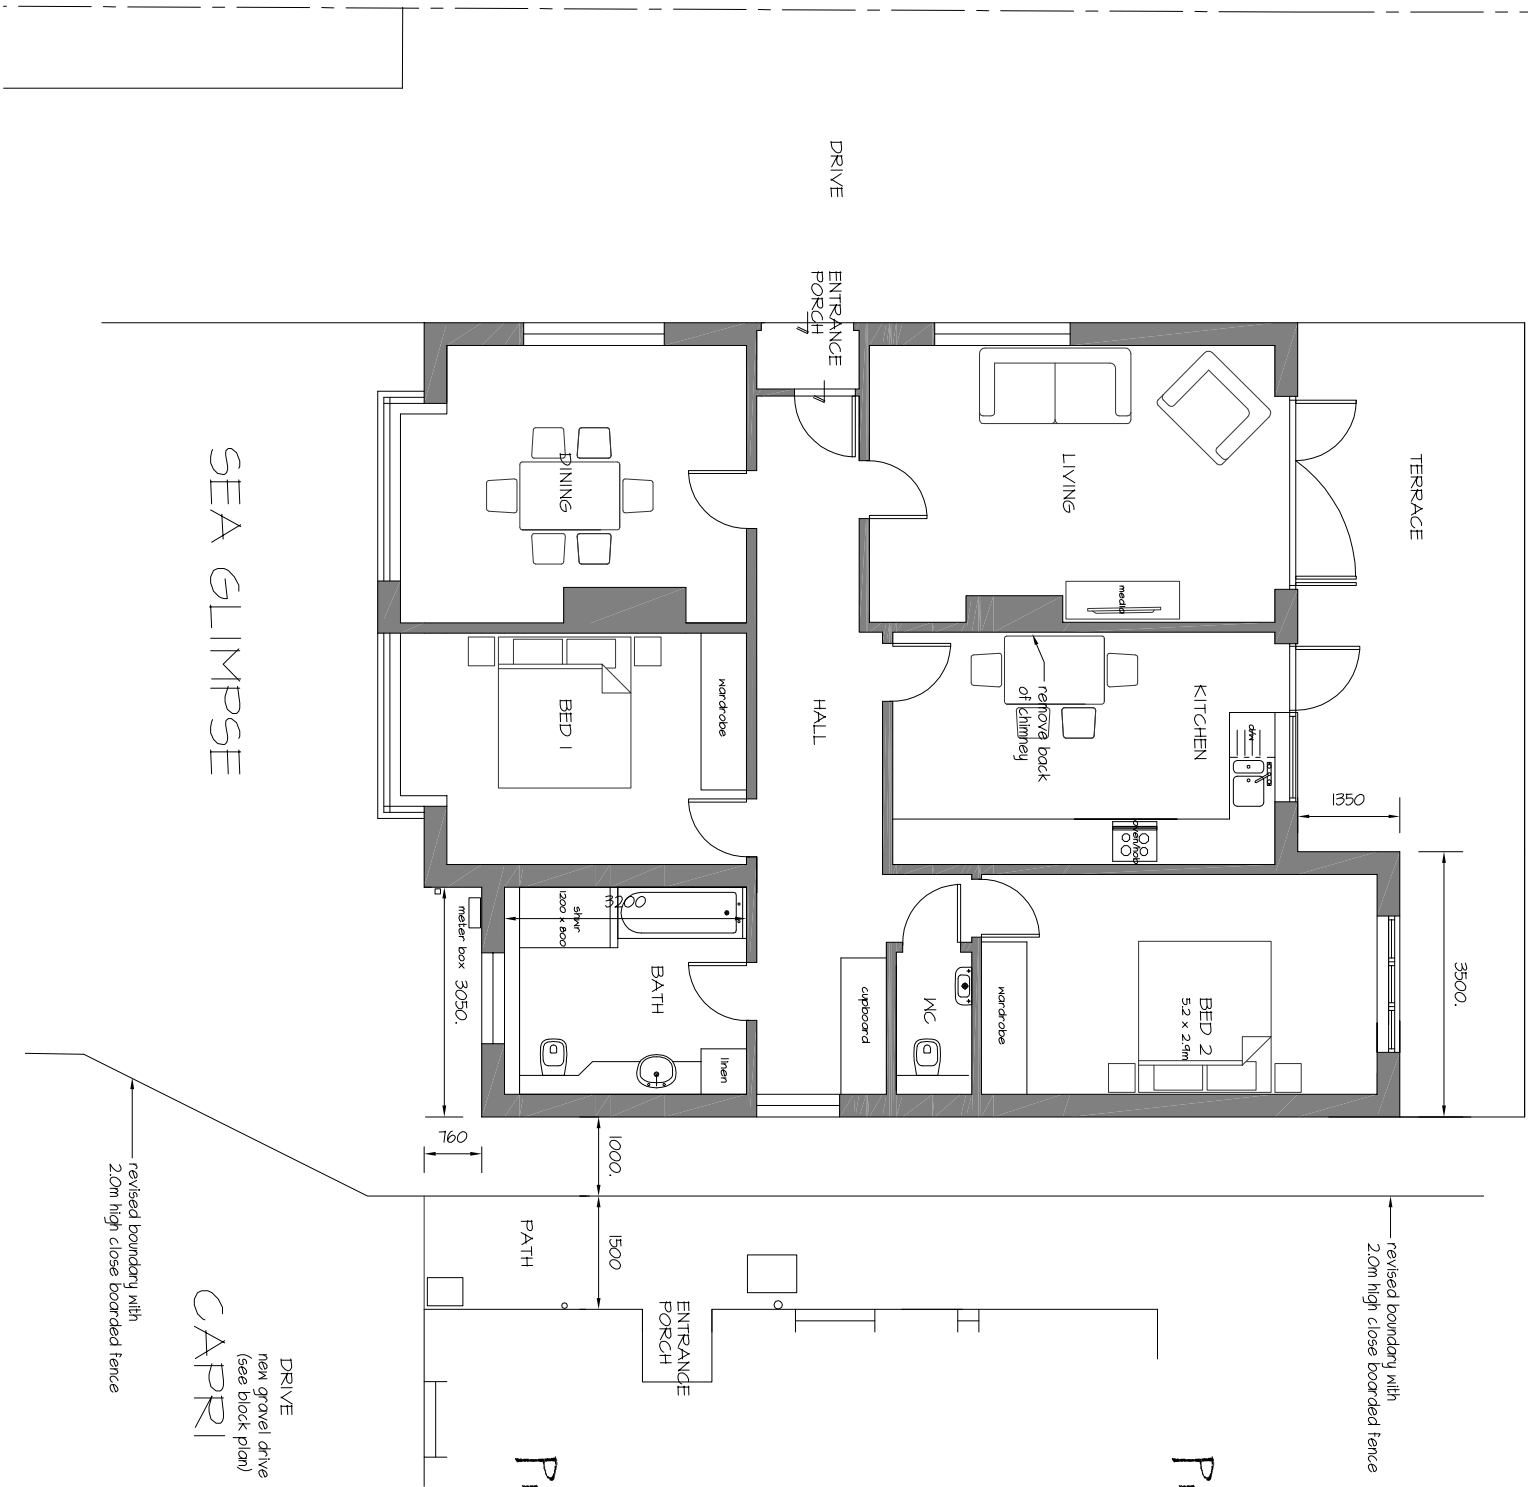

Proposed Ground Floor



Proposed West (Rear) Elevation

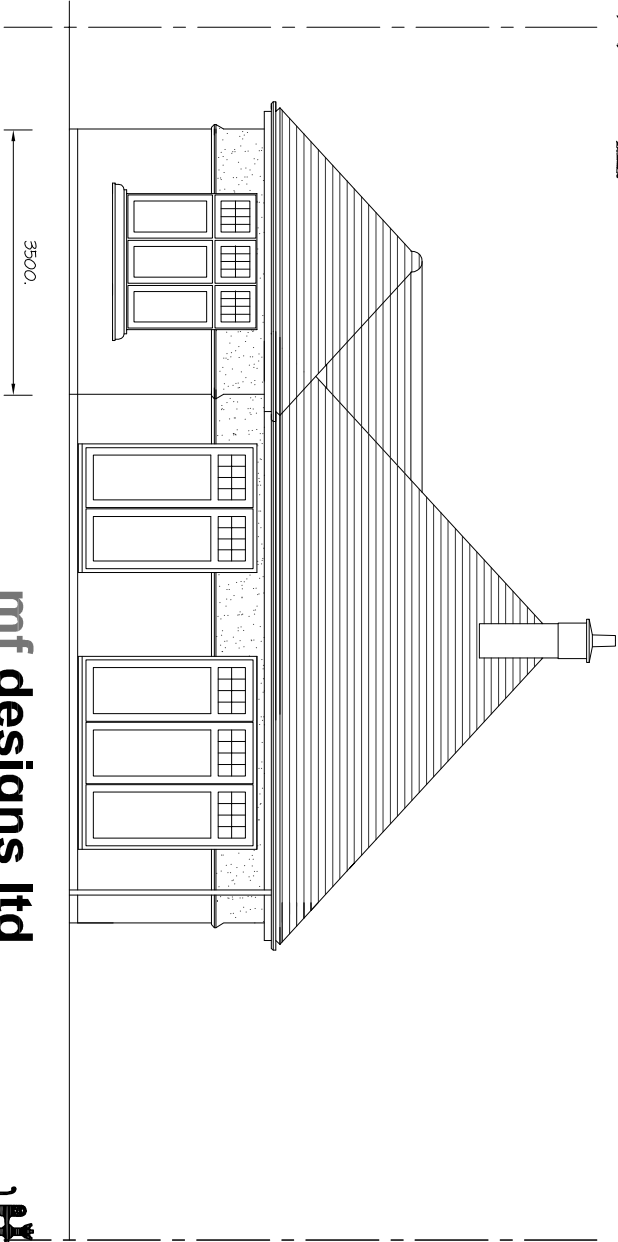

mf designs ltd

Chartered Architects

52 King Street • Emsworth • Hampshire • PO10 7AZ
Director: Martin Farrer RIBA • Co Registration No.4507379
e admin@mfdesigns.org.uk



SINGLE STOREY SIDE EXTENSION
Sea Glimpse, St Peters Road, Hayling Island, PO11 0RX

B: 11.11.2014 - dining chimney retained
A: 03.11.2014 - amended layout

Date: Sep 2014
Scale: 1:100

Job No: 3060
Dwg No: P_01 B