




STREET VIEW

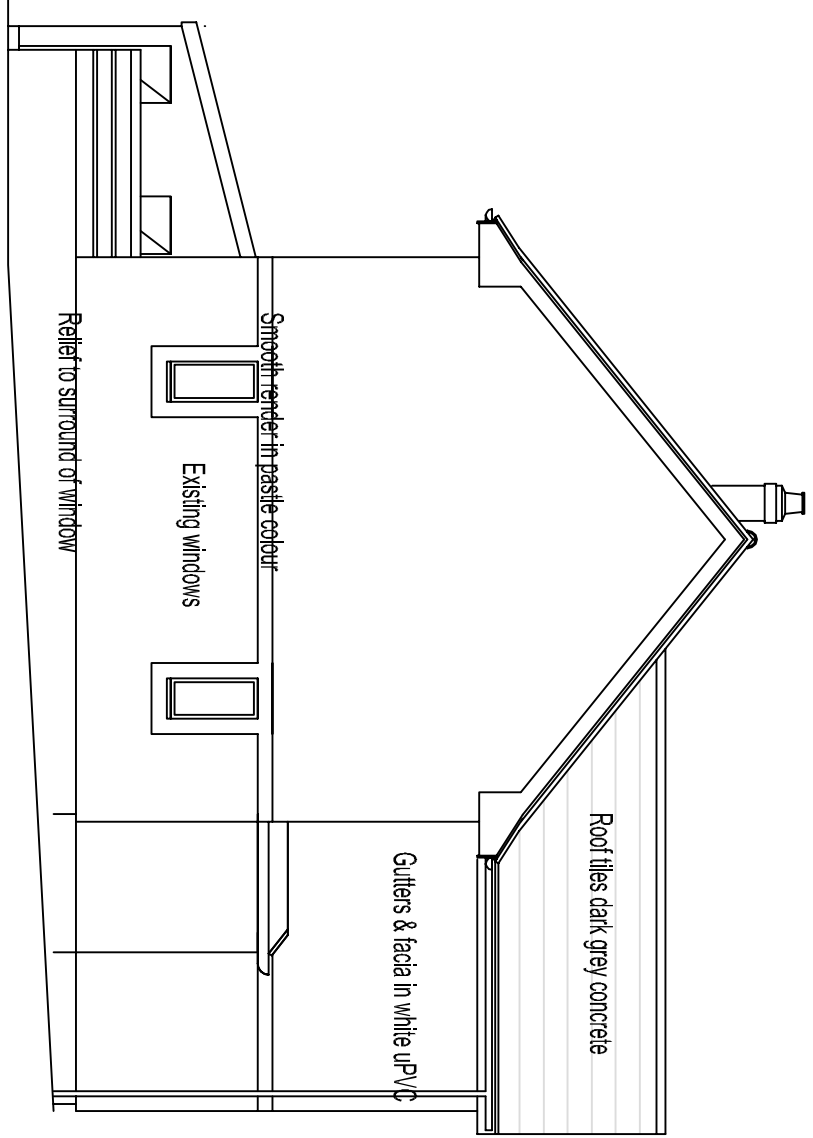


PROPOSED SIDE VIEW FROM 239

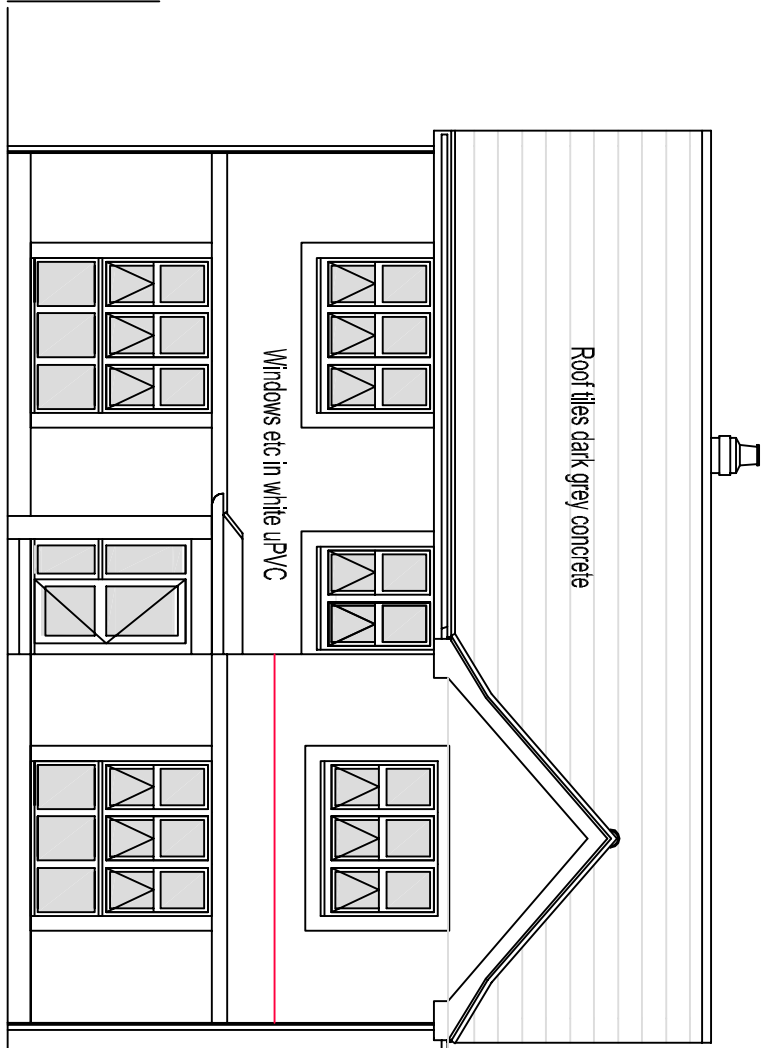


FRONT VIEW

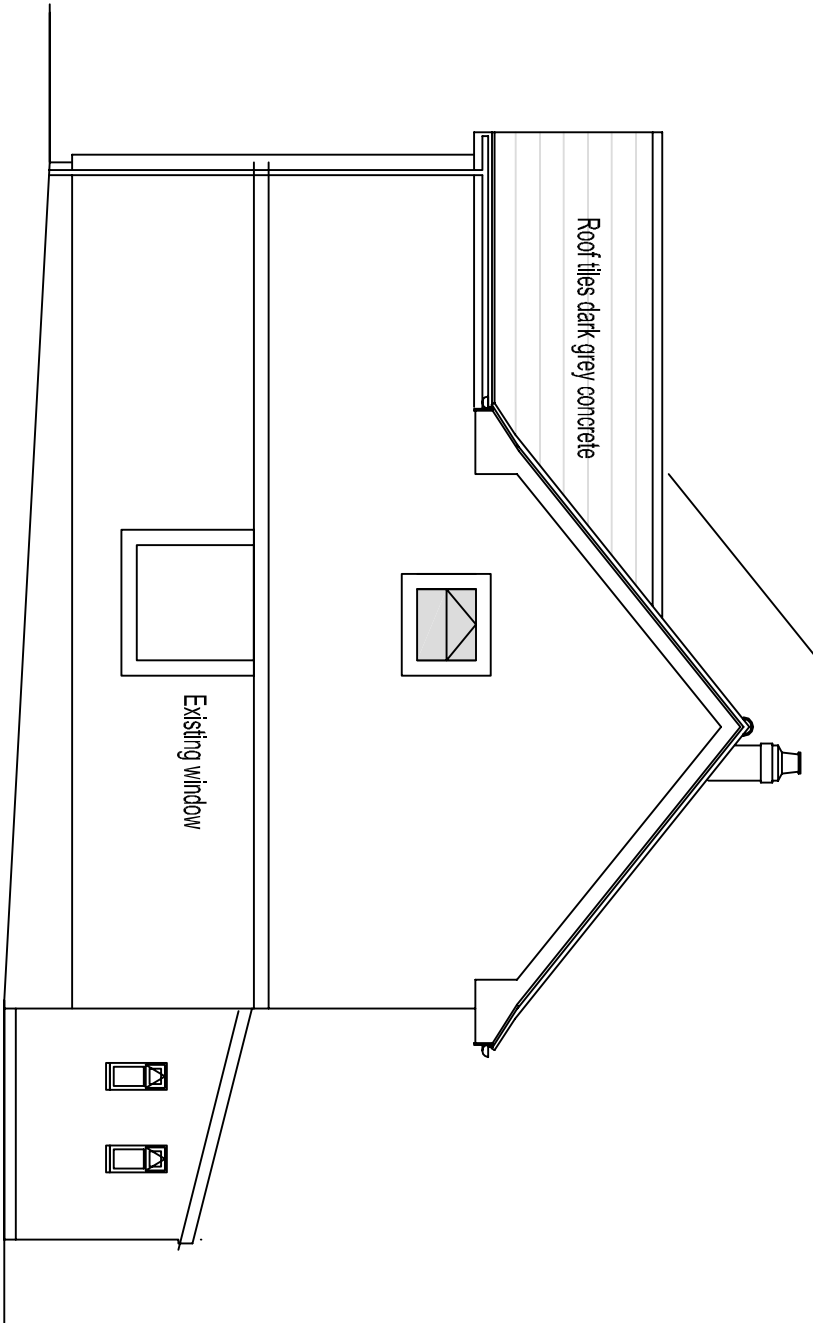


PROPOSED SIDE 243

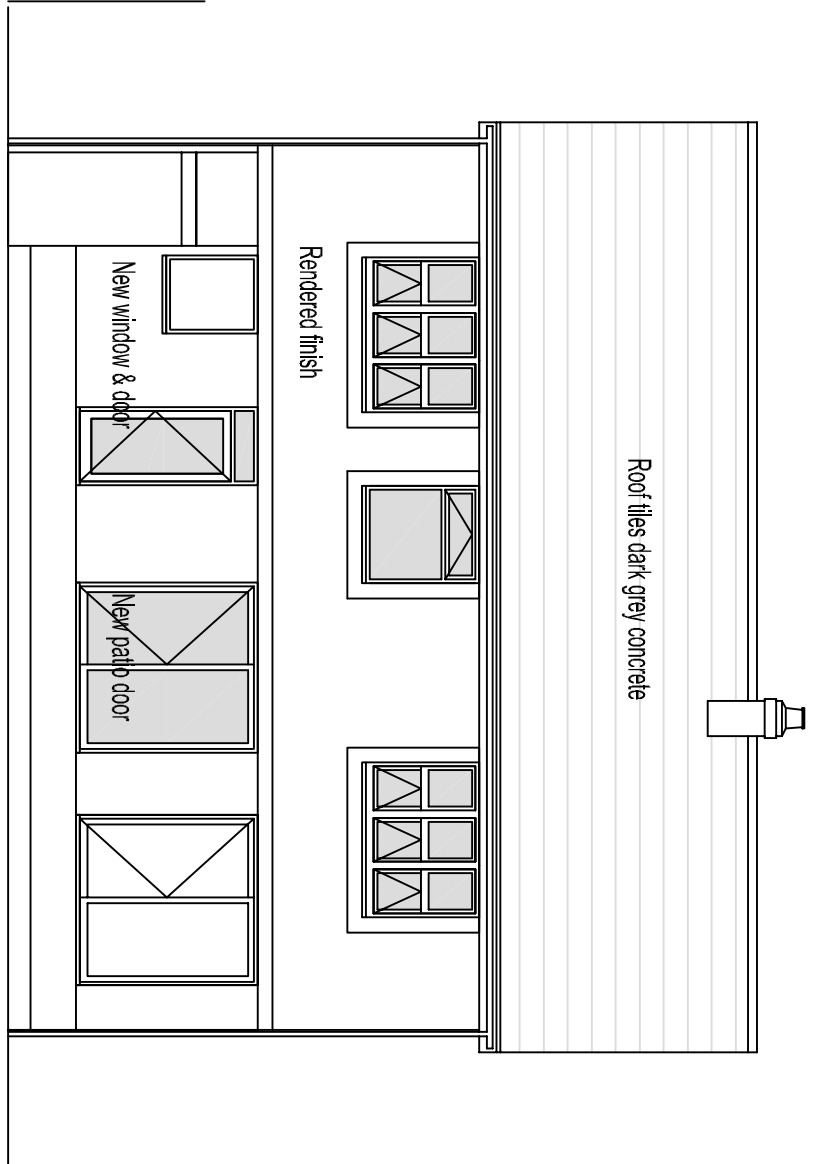


REAR VIEW

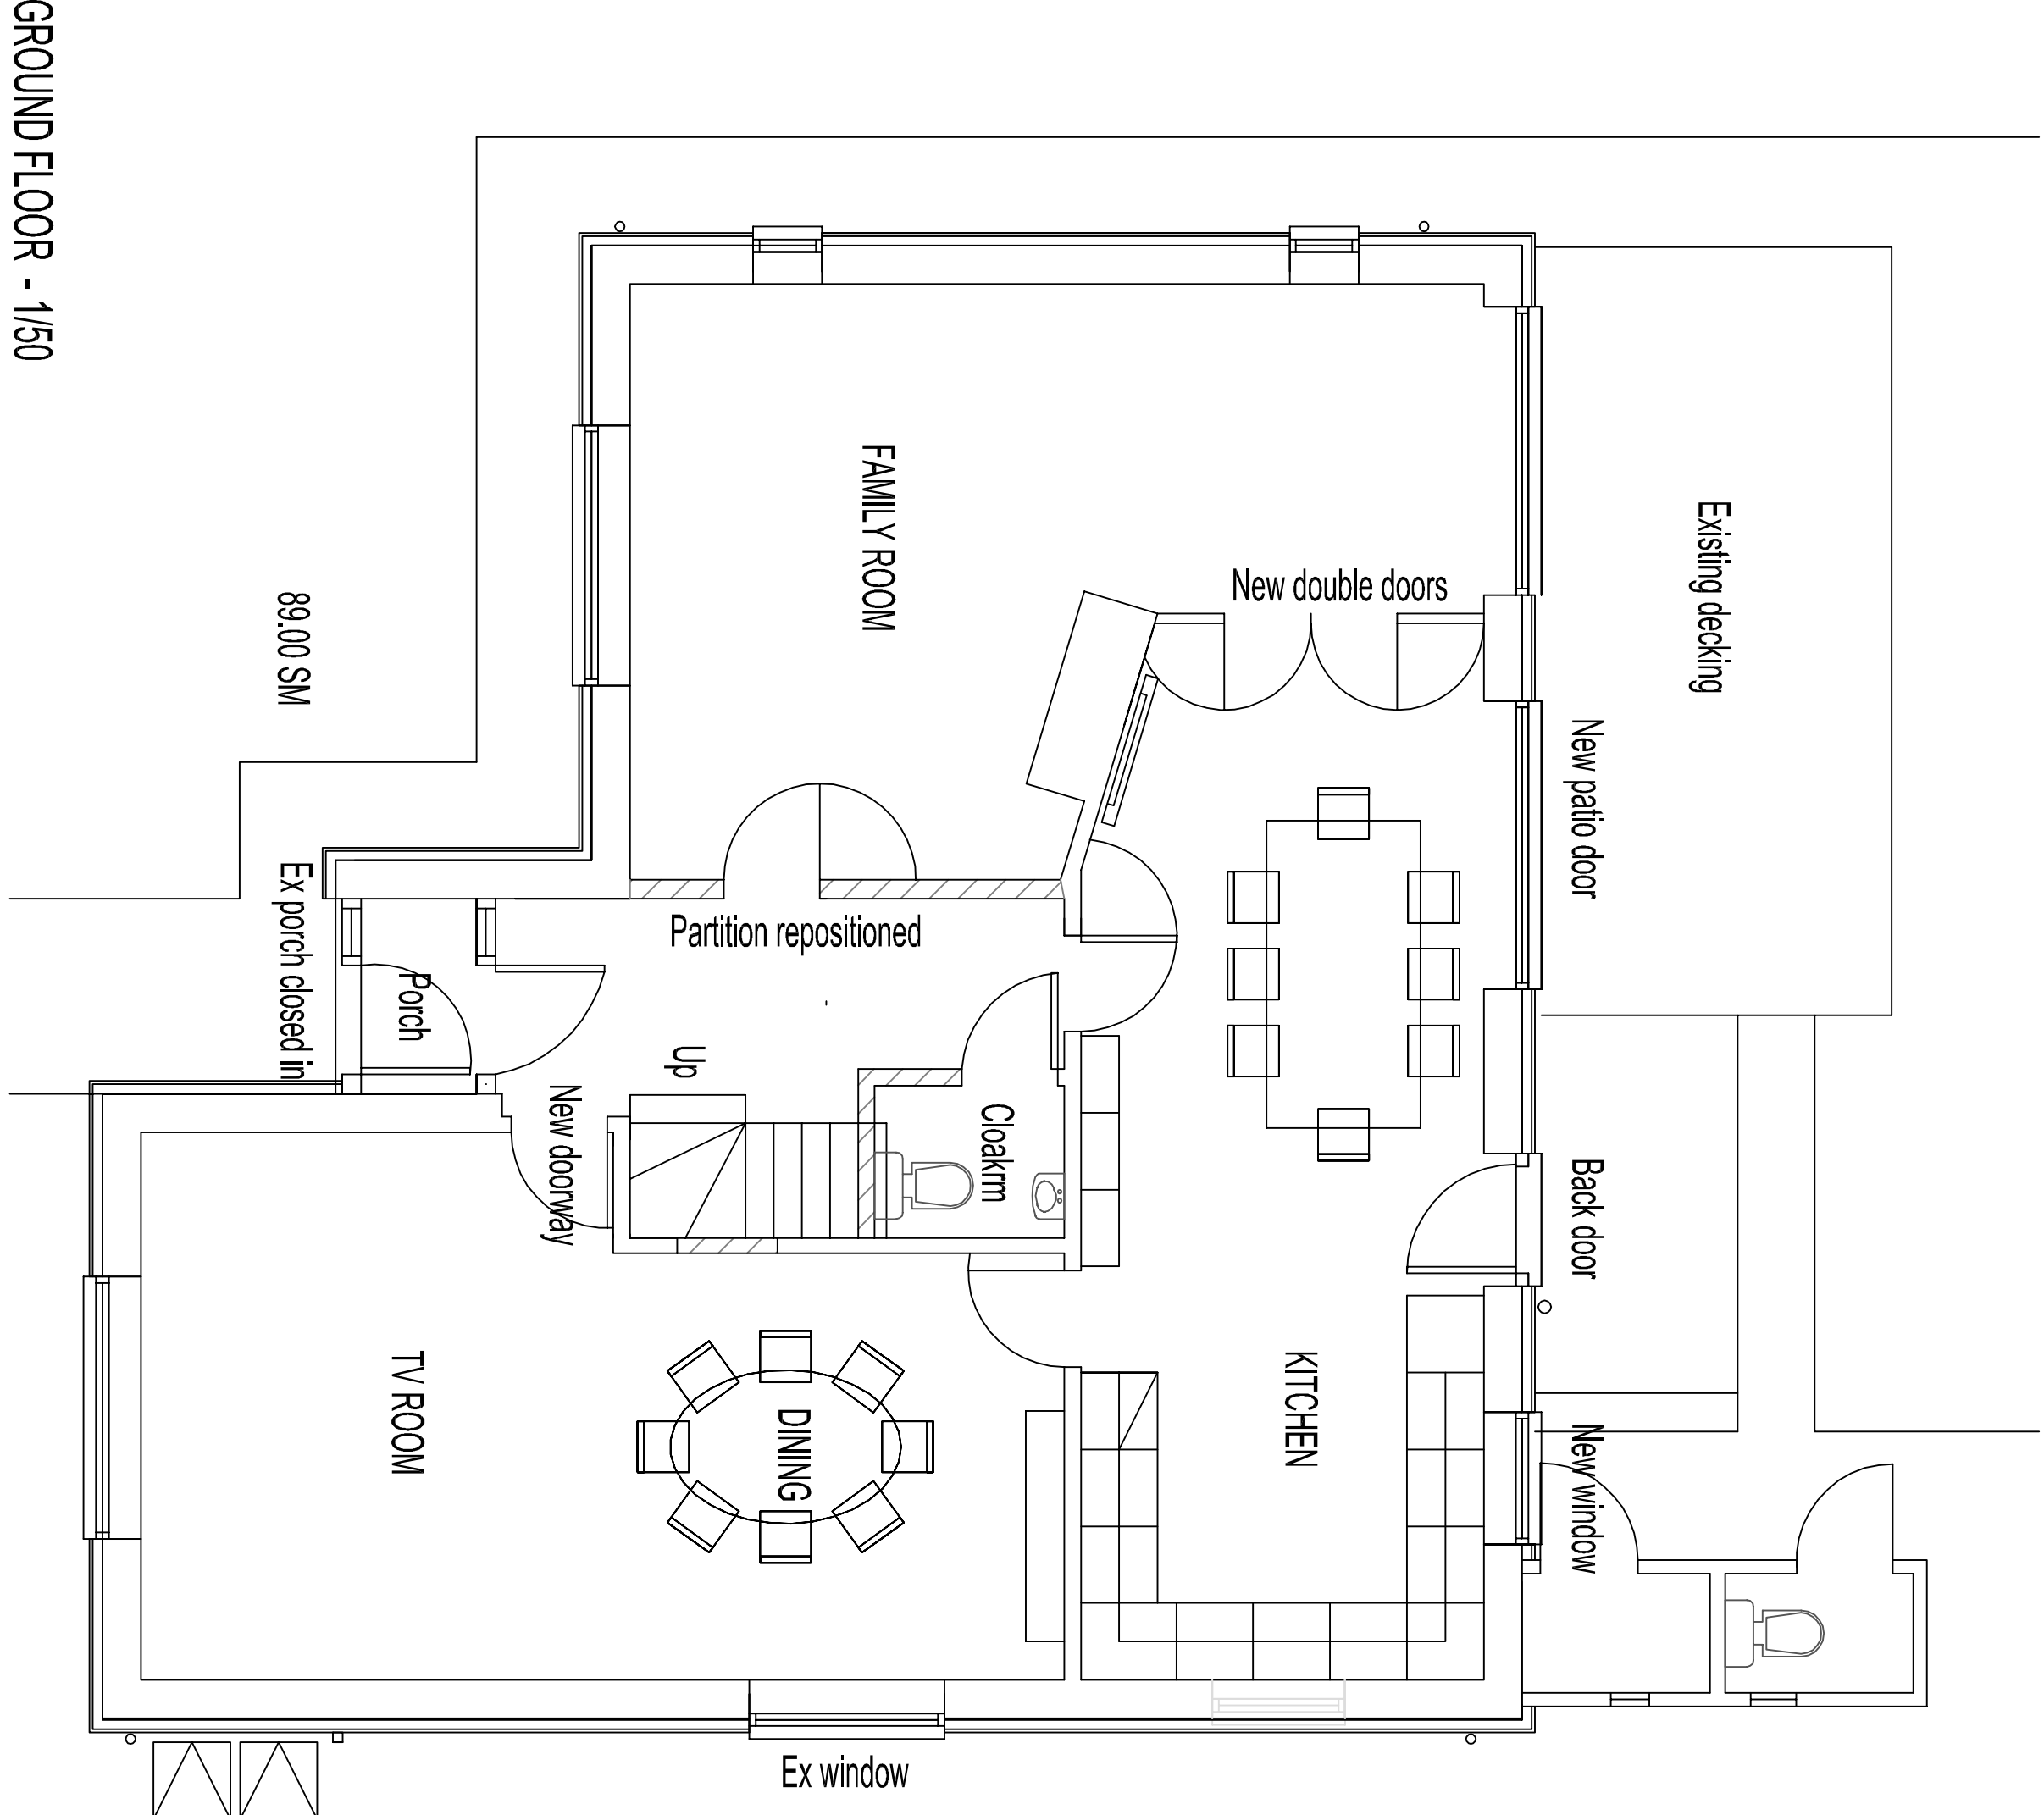


GROUND FLOOR - 1/50

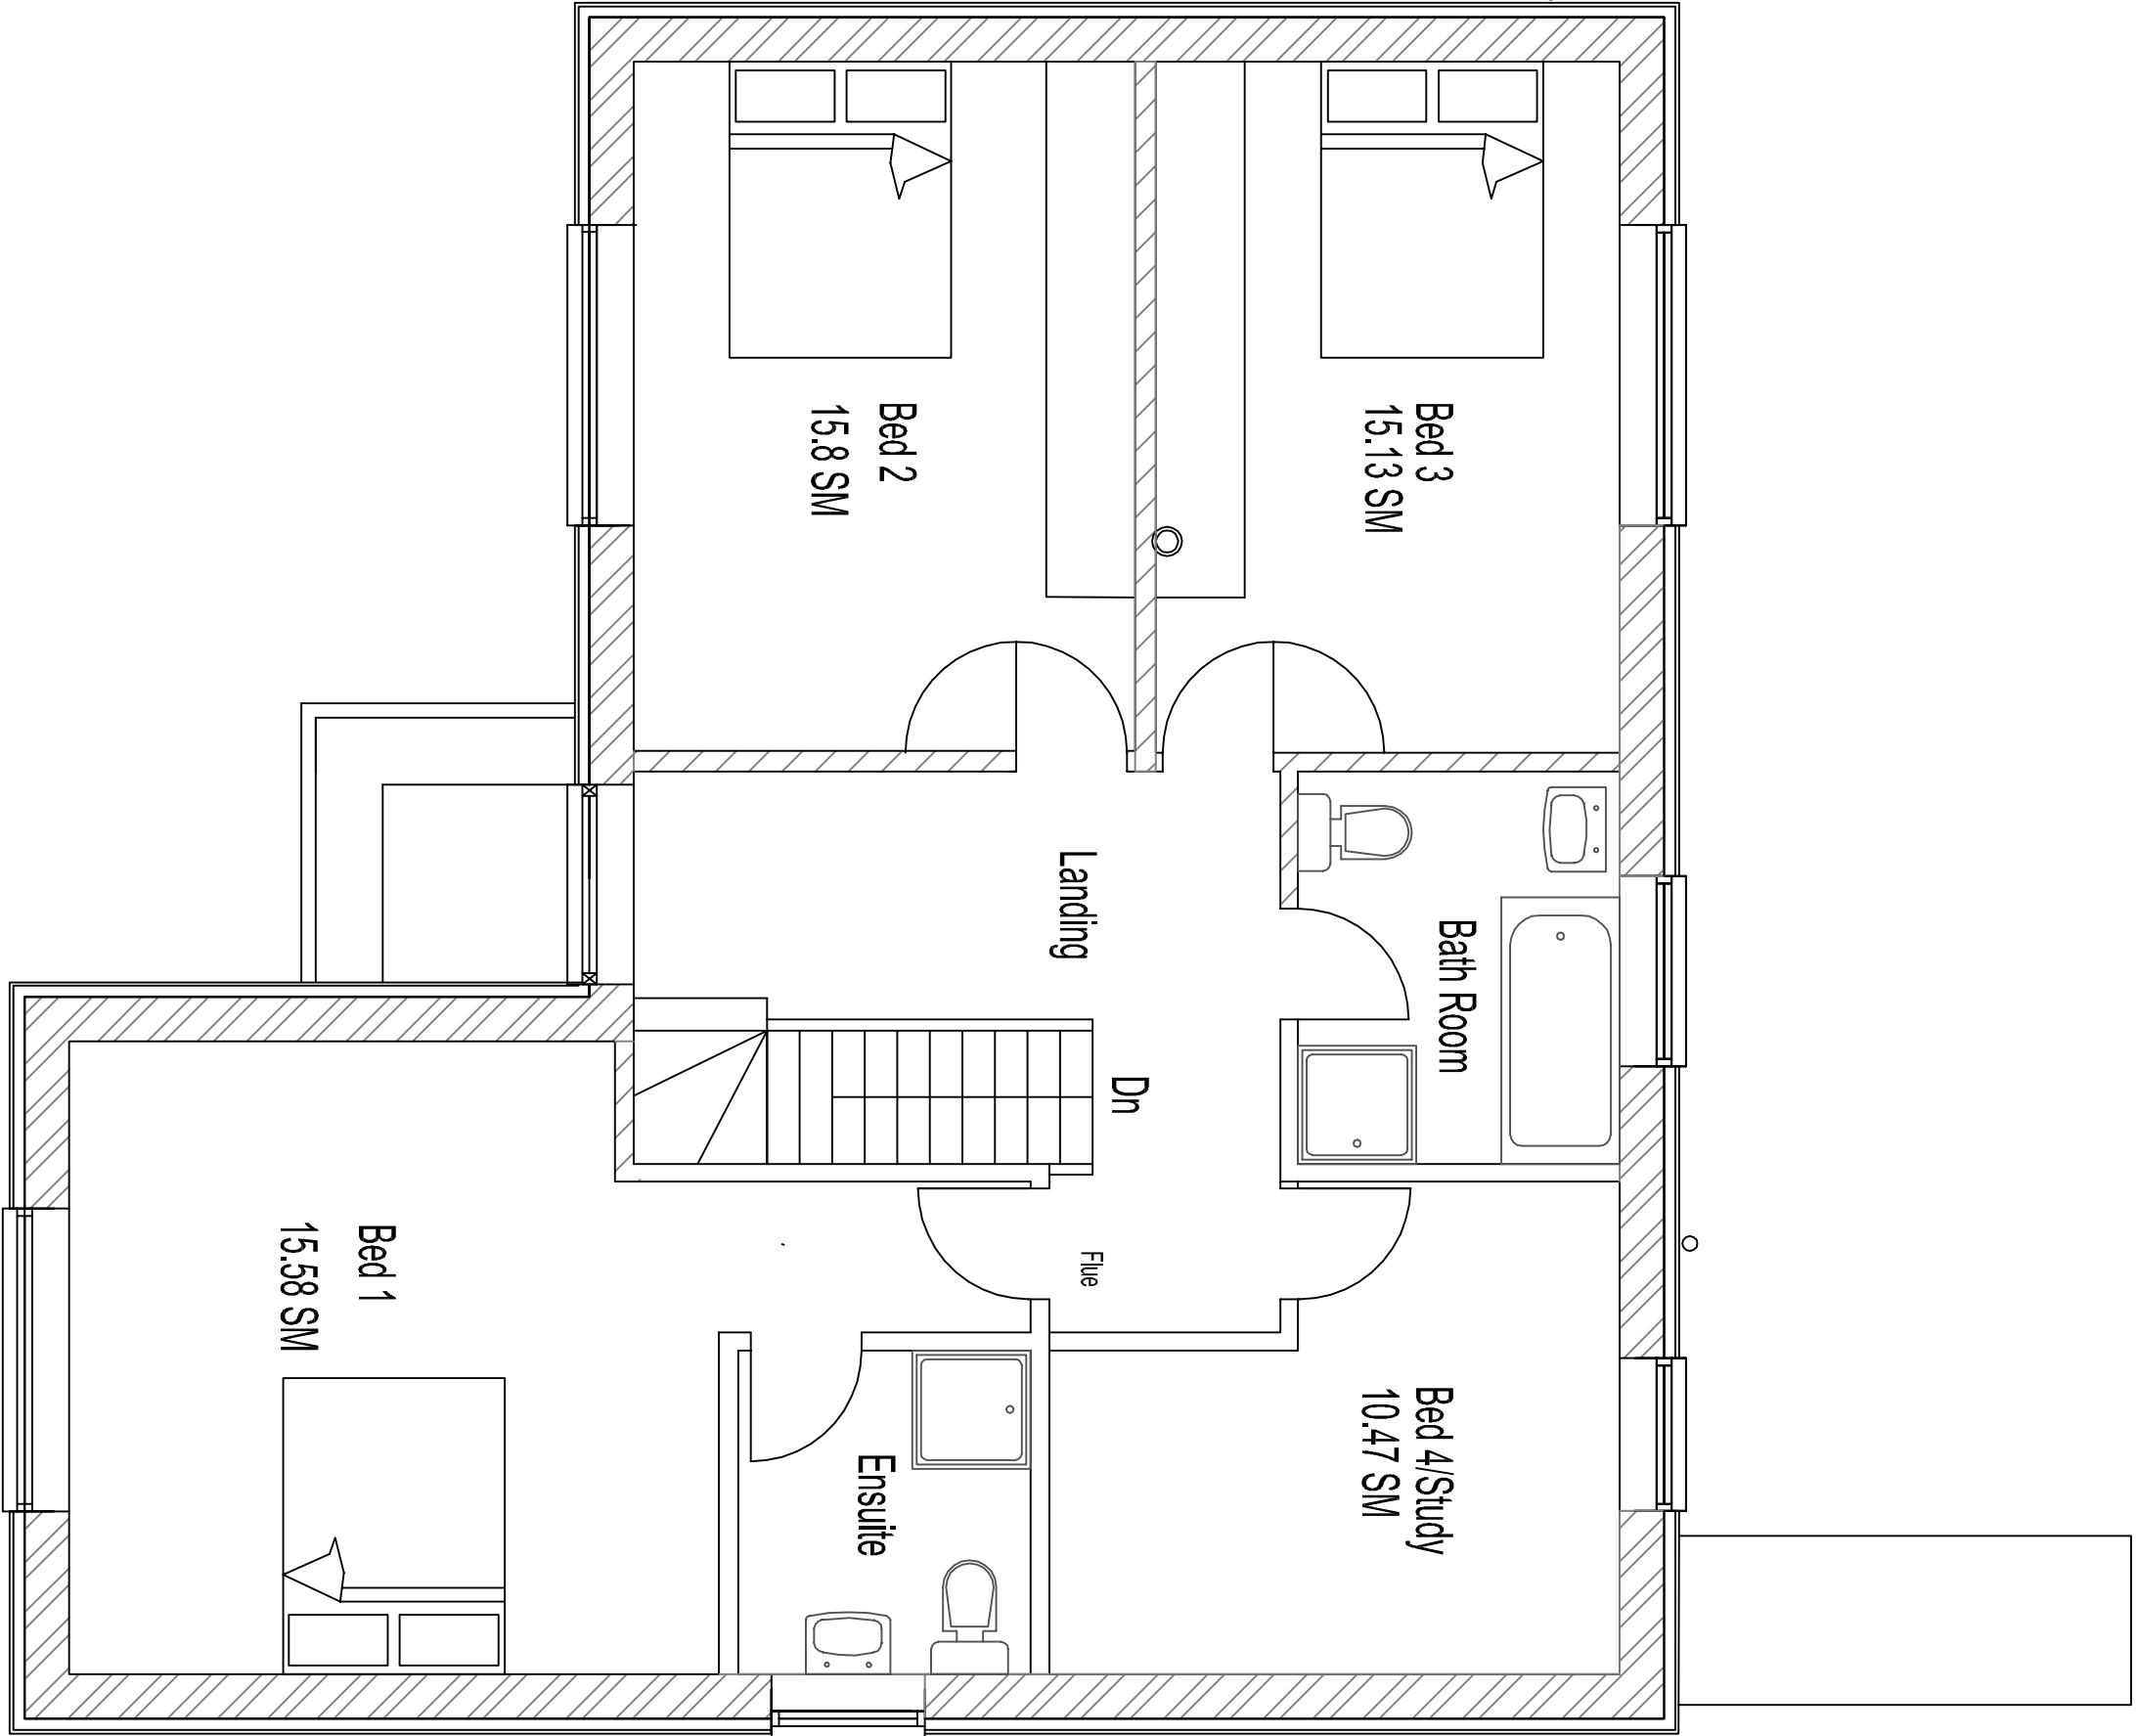

PROPOSED FIRST FLOOR

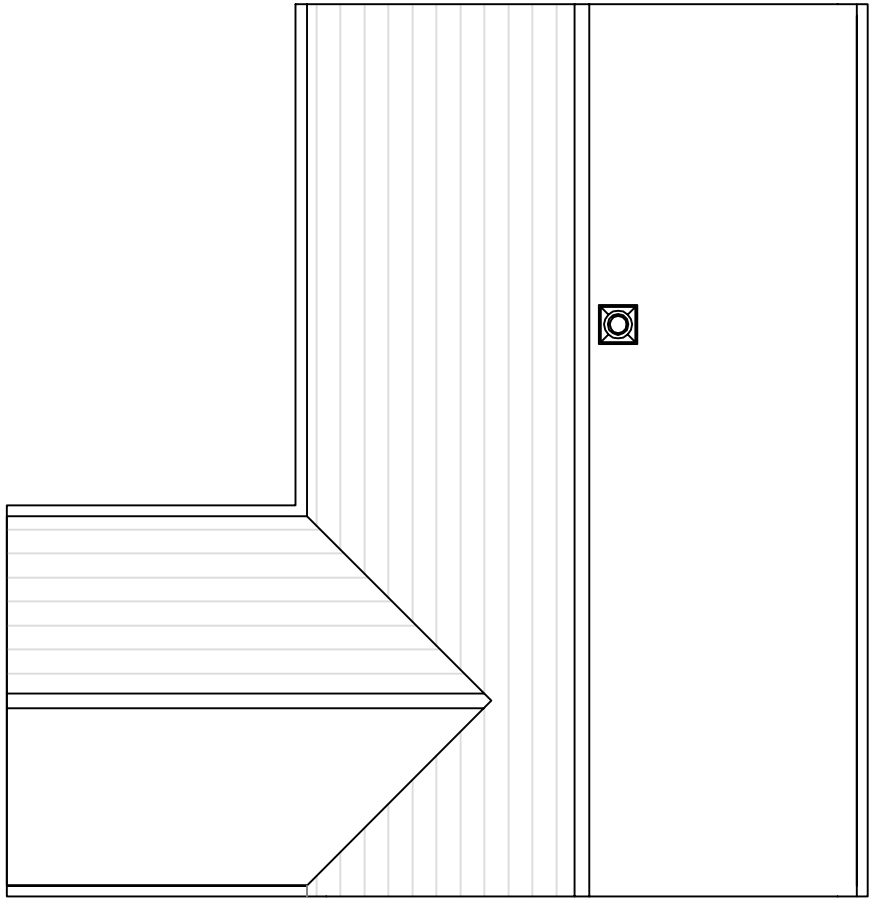

ROOF PLAN

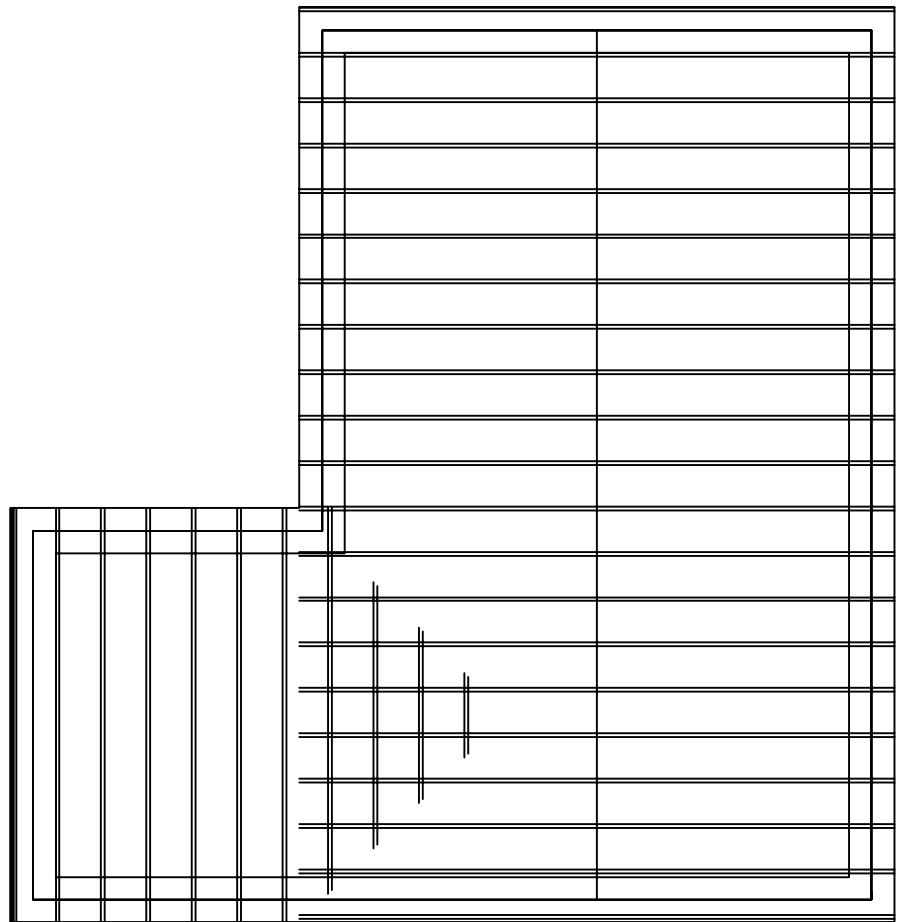

LOFT PLAN - 1/100

Date	Revisions

(C) copyright
Materials of construction to match existing

Client

Job Title

243 LONDON ROAD
Waterloo, PO8 8DD

ADDITIONAL FLOOR

Drawing Title

PROPOSED VIEWS & PLANS

T&CP Act

Scale
1/200, 1/100 & 1/50

Date

Drawn by
CTL

Printed
7-Oct-14

A1

Dwg No.

11/01-1/05

Rev

S