



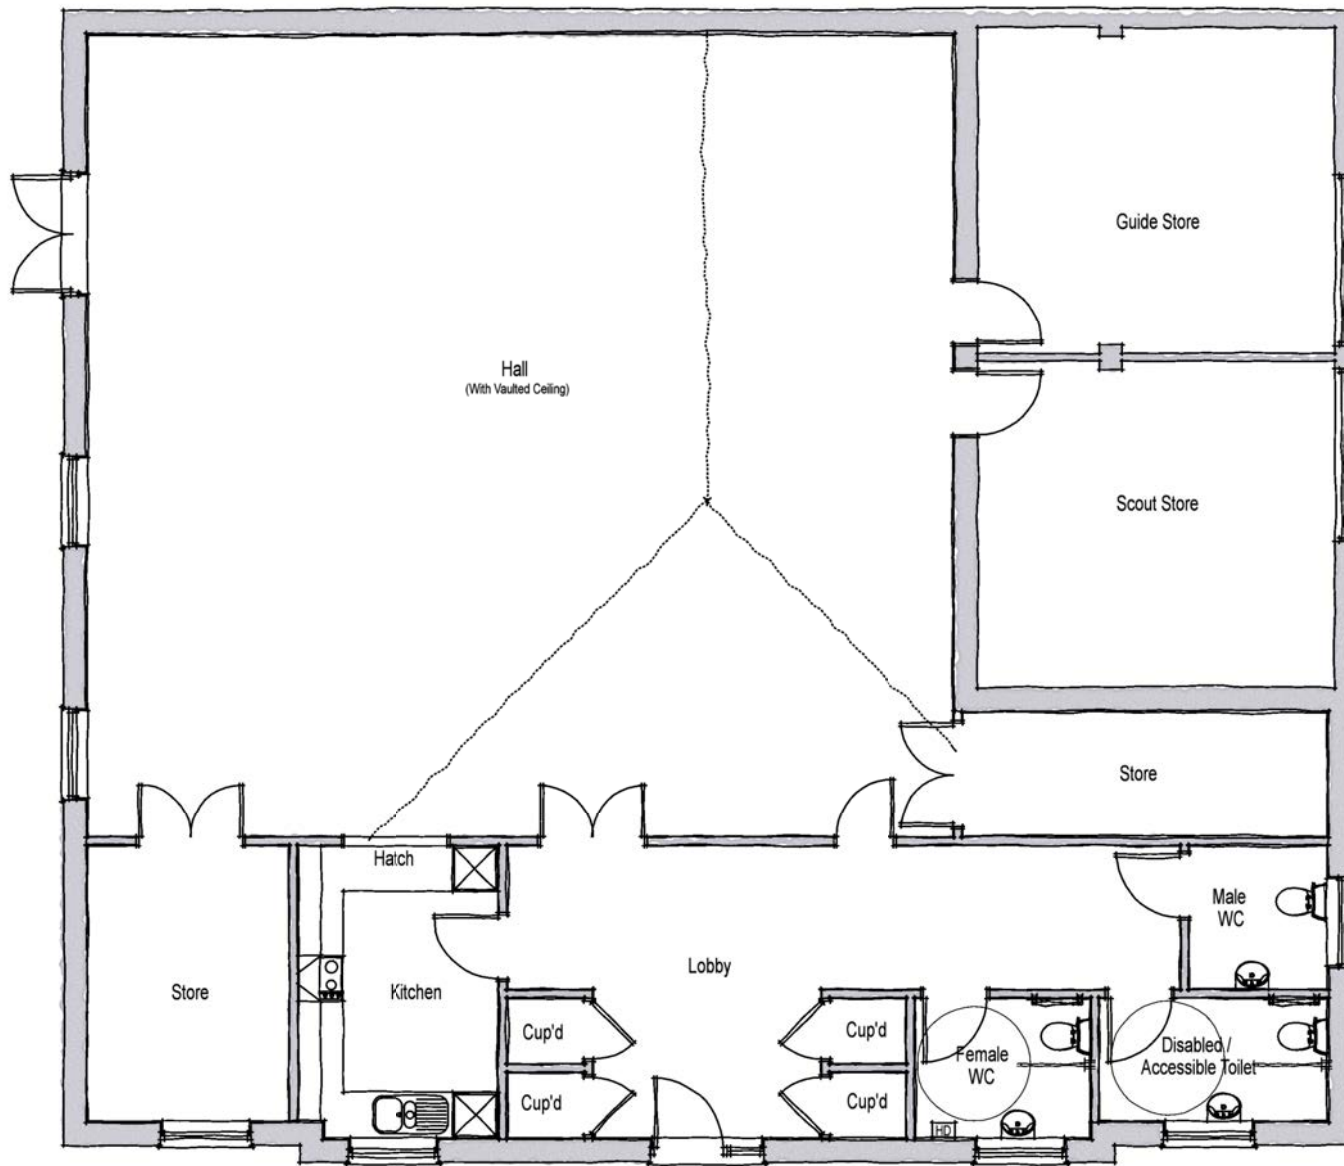

GROUND FLOOR PLAN

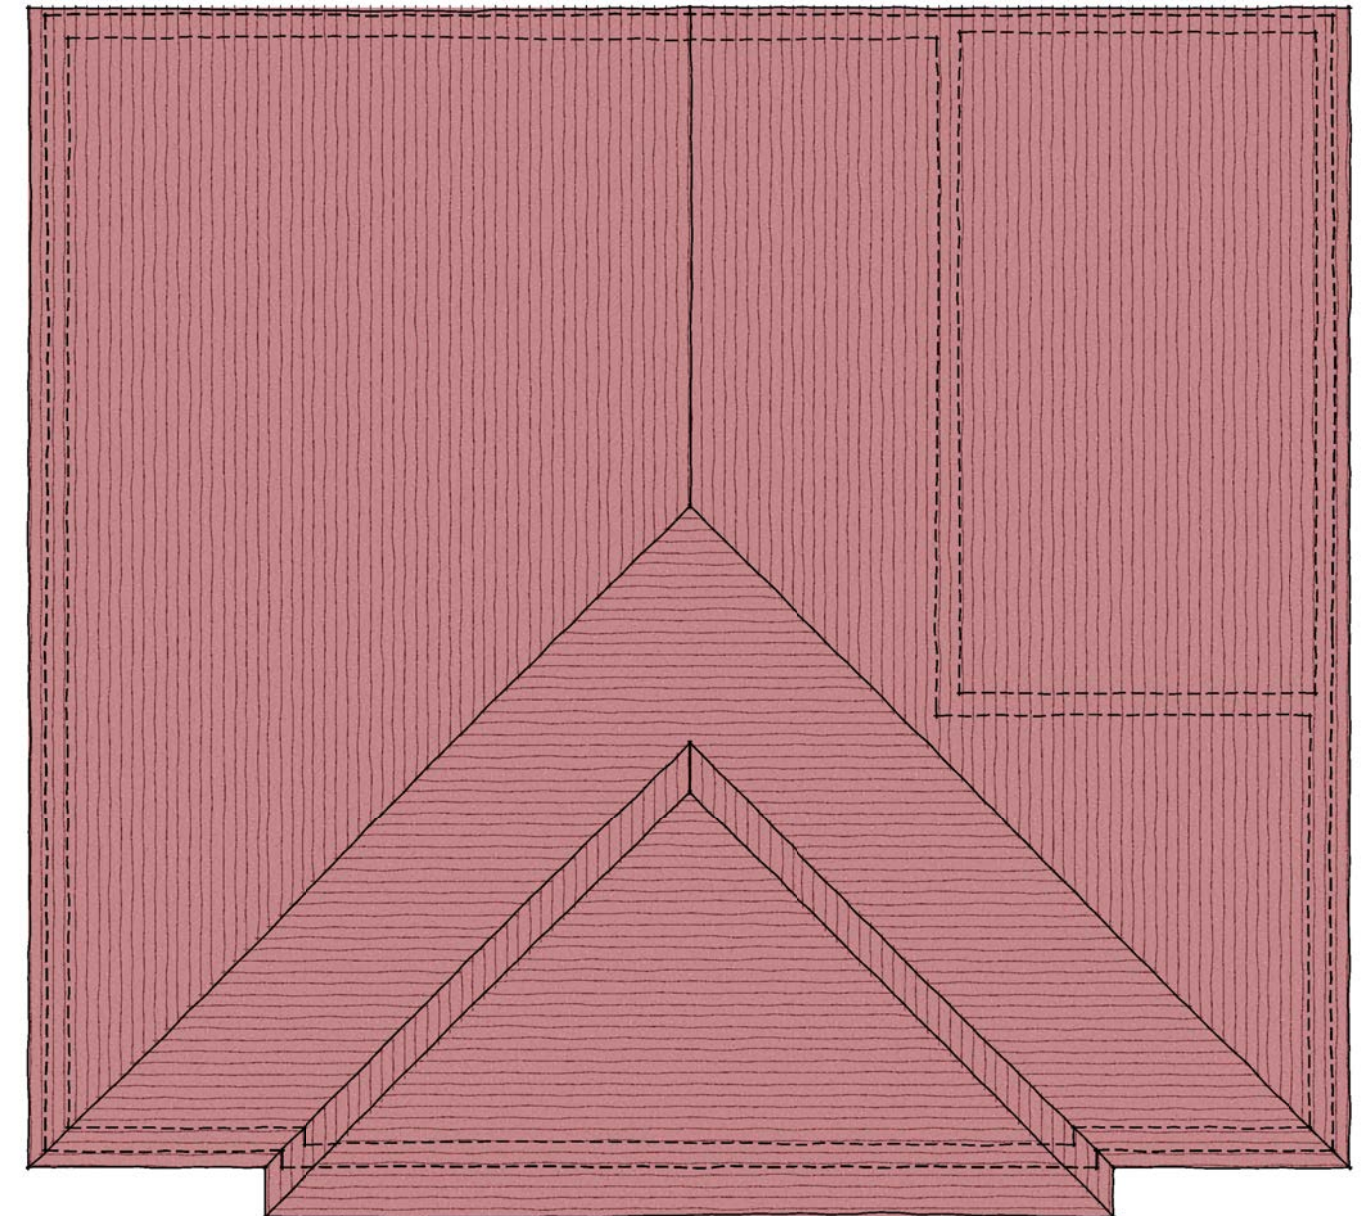

ROOF PLAN

COMMUNITY CENTRE

D	08-07-14	Building 'squared off' and enlarged.
C	16-06-14	Stores amended and window omitted.
B	16-06-14	Stores added and windows amended.
A	04-04-14	Layout revised
Rev.	Date	Description

DGP	DGP
BAS	DGP
DGP	DGP
DGP	DGP
Drawn	Checked

Client

Scale 1:100 @ A3

Drawn BAS

Checked DGP

Project
Phase 2, Denvilles,
Manor Farm, Havant.



Date Apr 2014

File Community Centre

Drawing Title
Community Centre
Plans

Drg.No. P974/CC/01

Rev. D

Drawing Status
PLANNING



AAP Architecture Ltd, Unit A, Monument Business Centre, Monument Way East, Woking,
Surrey GU21 5LY. Tel: 01483 727345 Fax: 01483 727375
Web: www.aap-arc.co.uk E-mail: projects@aap-arc.co.uk

This drawing is the copyright of AAP Architecture Ltd.