


DRAWING SCALE: 1:50

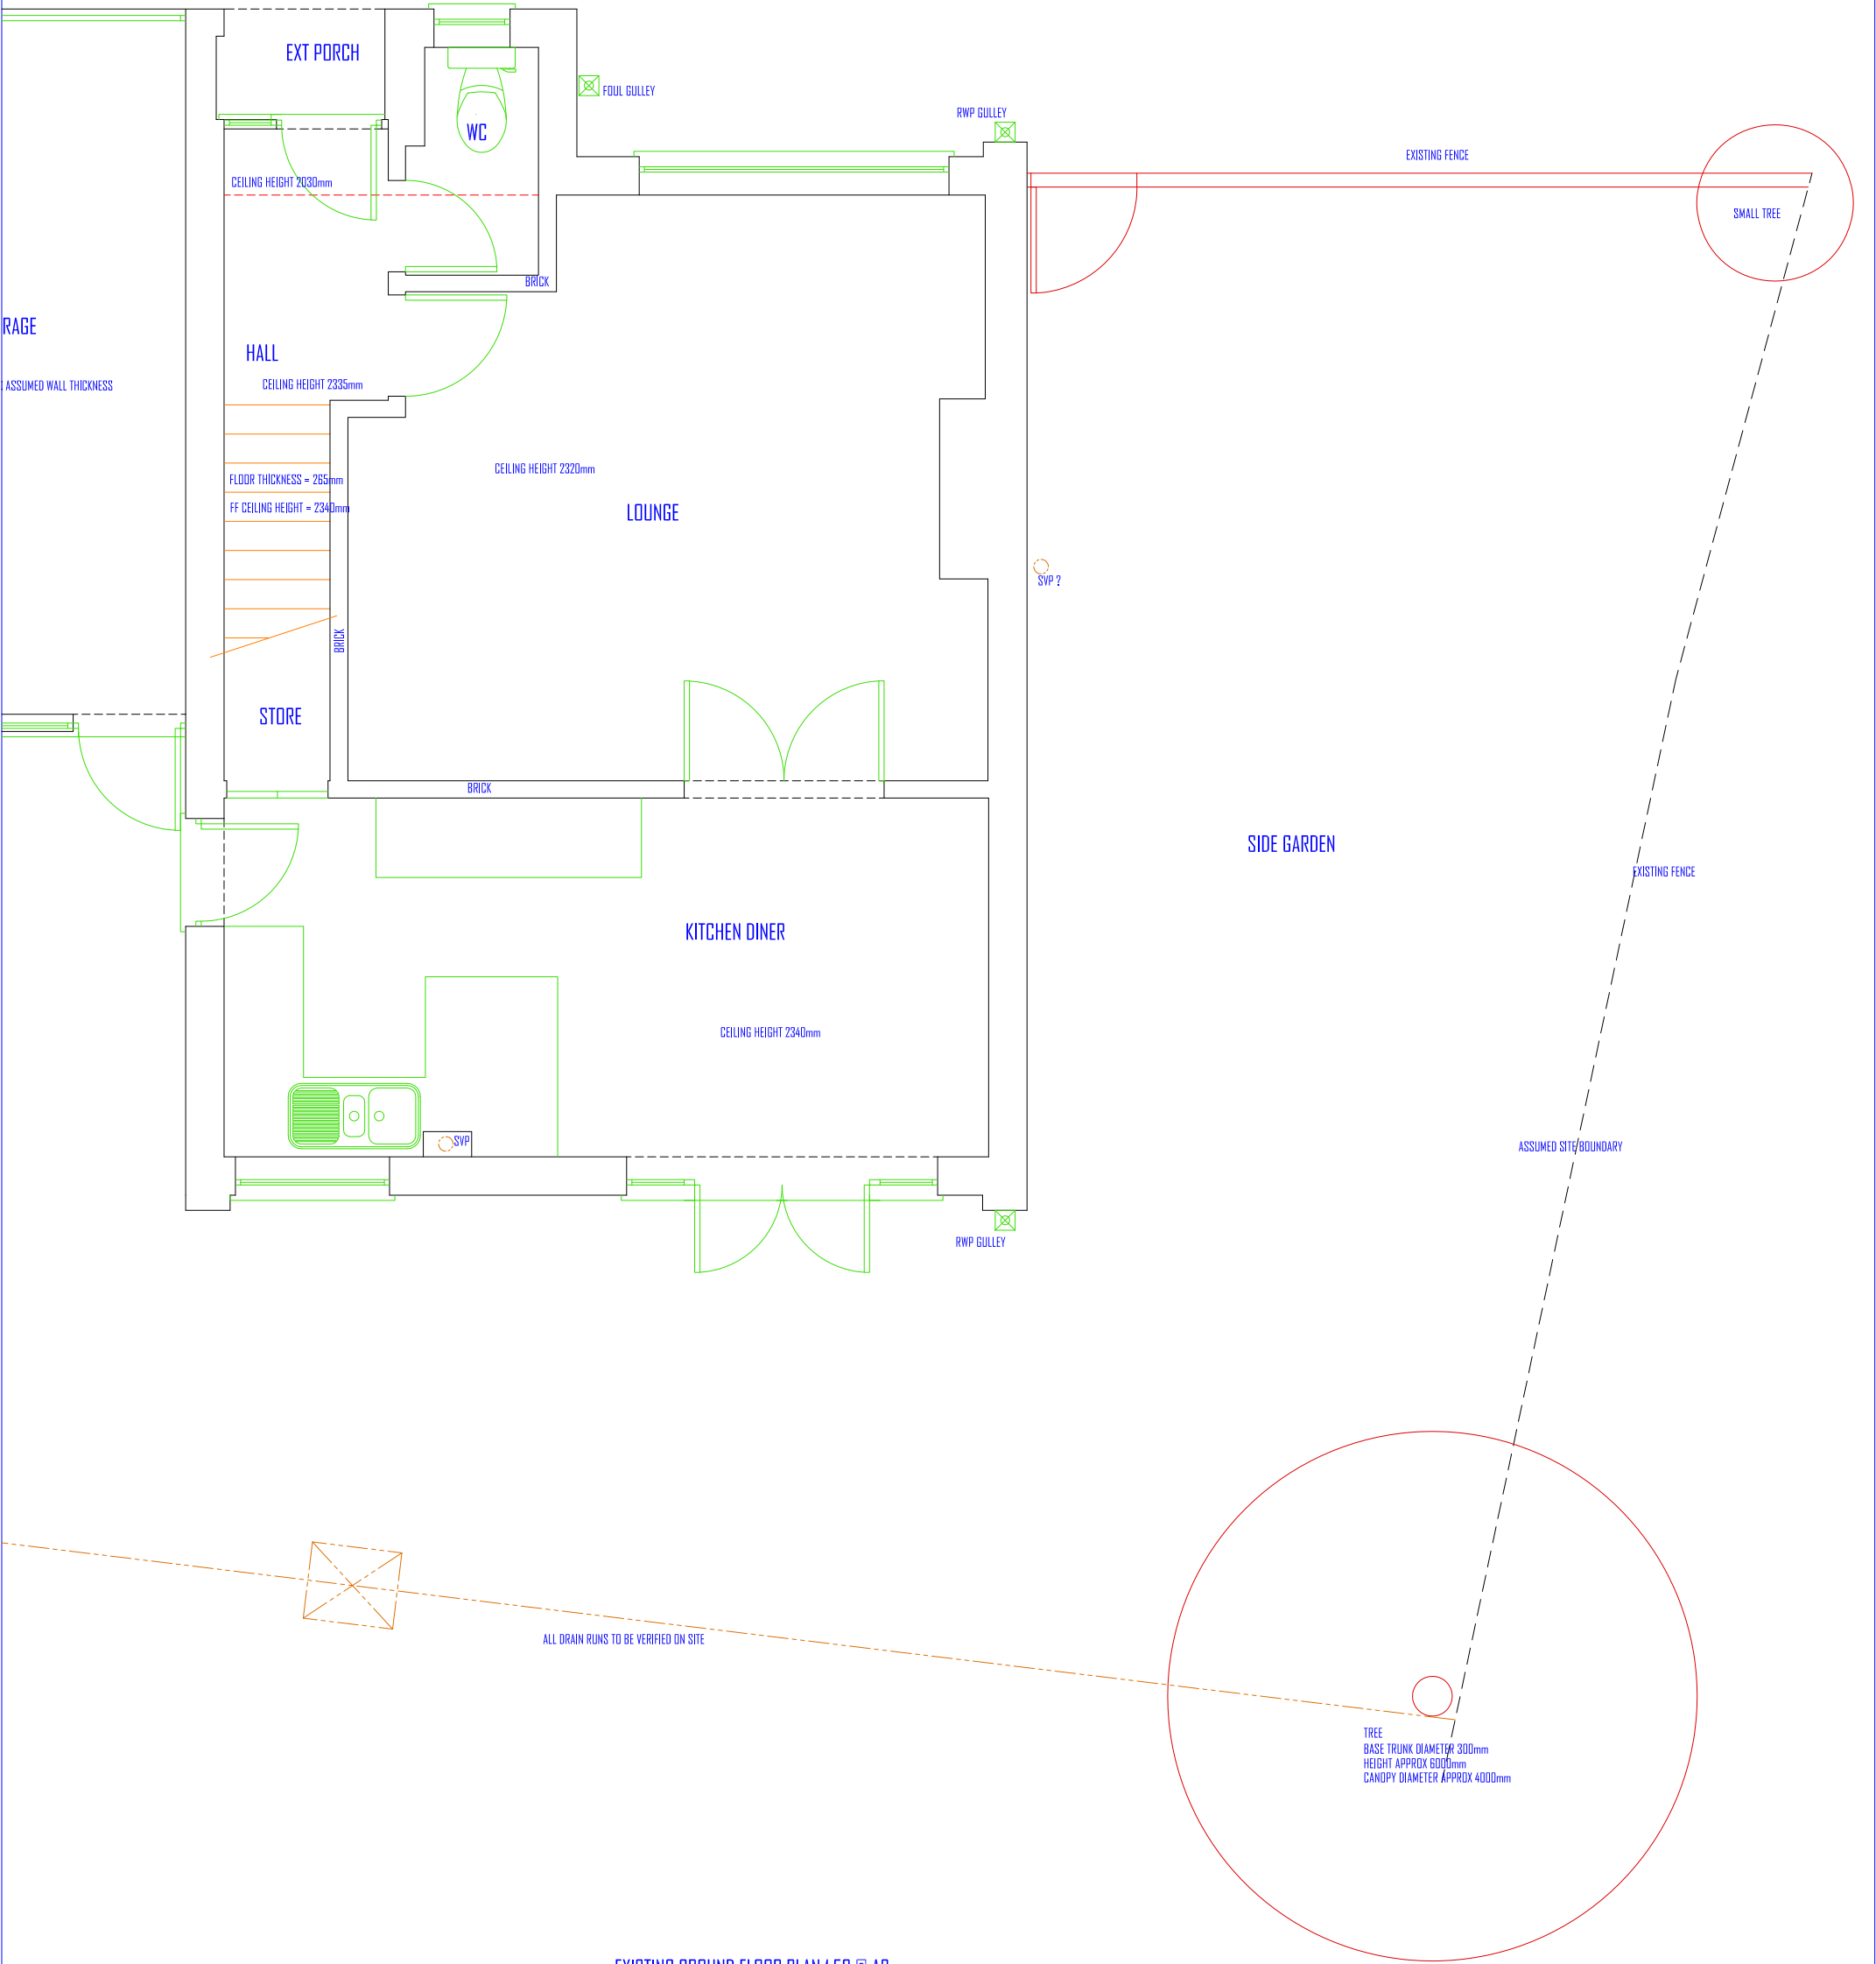

EXISTING GROUND FLOOR PLAN 1:50 @ A3

IF IN DOUBT - ASK
COPYRIGHT AZTECH ARCHITECTURE LTD
RESPONSIBILITY IS NOT ACCEPTED FOR ERRORS MADE BY OTHERS IN SCALING FROM THIS DRAWING
ALL DIMENSIONS, LEVELS AND ANGLES TO BE CHECKED ON SITE BY CONTRACTOR
ALL BOUNDARIES ARE ASSUMED AND WE ACCEPT NO LIABILITY FOR BOUNDARY INACCURACY
YOU ARE REMINDED OF YOUR RESPONSIBILITIES UNDER THE "PARTY WALL ETC. ACT" 1996 WHERE APPLICABLE

AZTECH ARCHITECTURE LTD	T: 017 907 1465 / 0208 535 1036 / 07973 11 44 27	CLIENT: MILNE	SCHEME:		REVISION:
	T: 07916 142 691	SITE:	SINGLE STOREY EXTENSION TO SIDE		X
	W: www.123plans.co.uk E: mail@123plans.co.uk	20 NUTWICK ROAD, HAVANT, PO9 2UG	TO BE READ IN CONJUNCTION WITH: AZ-1796-S001		
			DRAWING NUMBER: AZ-1796-0002	DATE: 27TH FEBRUARY 2015	