



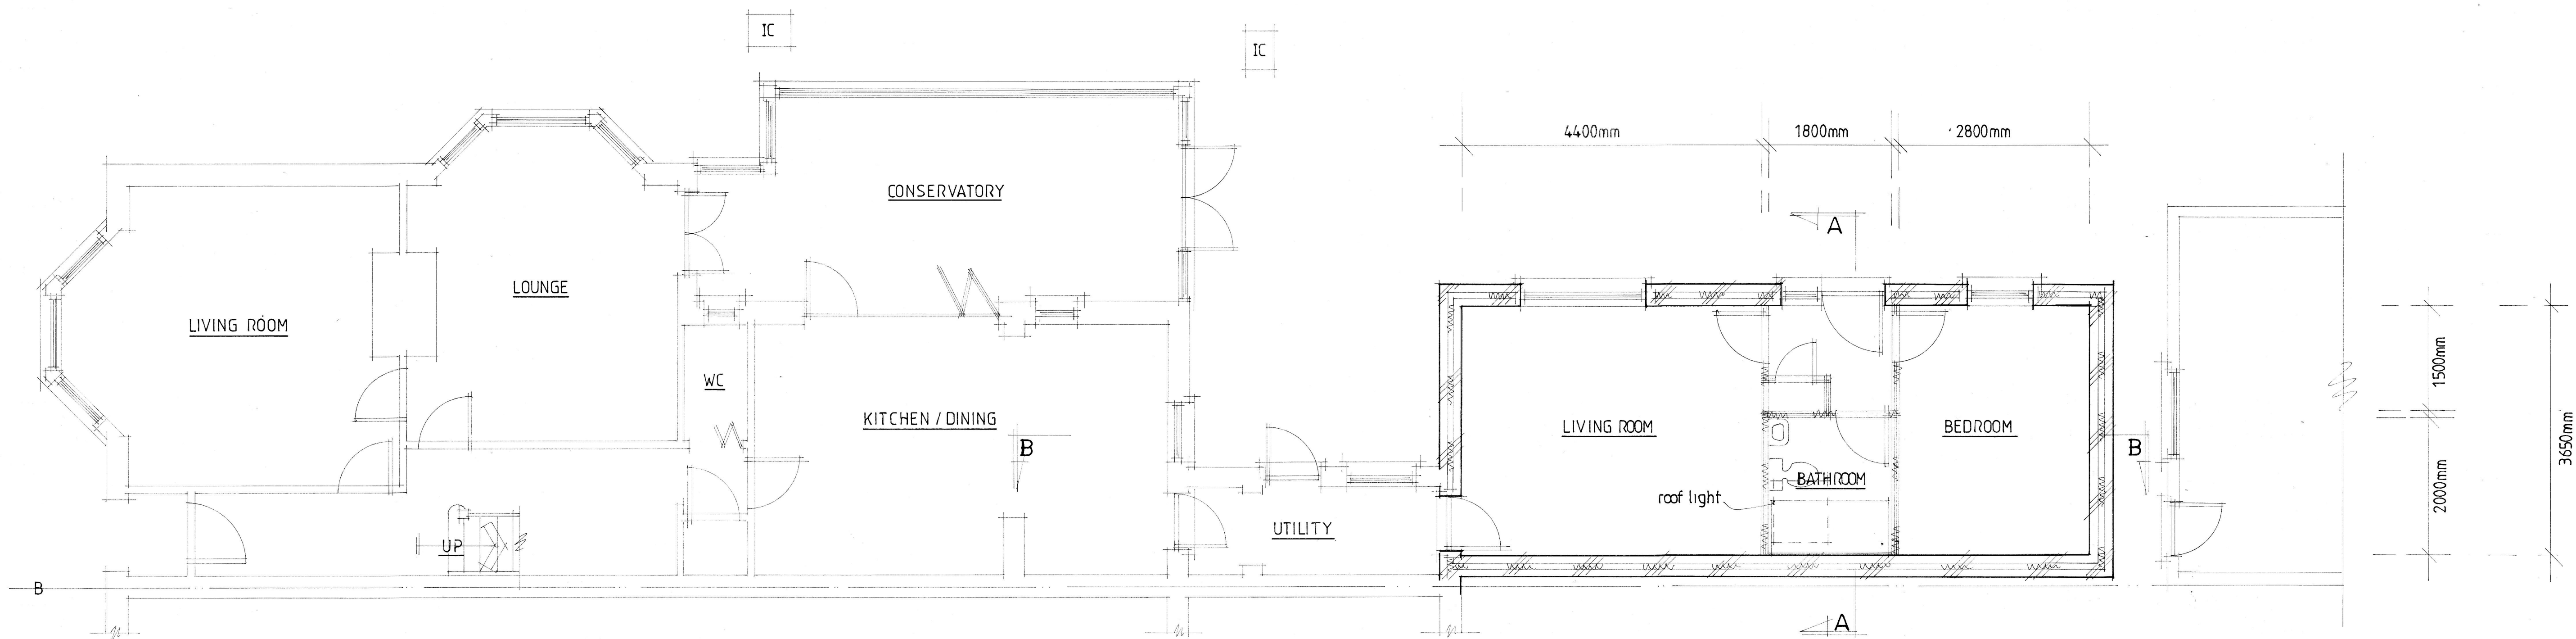


PROPOSED GROUND FLOOR PLAN. 1:50

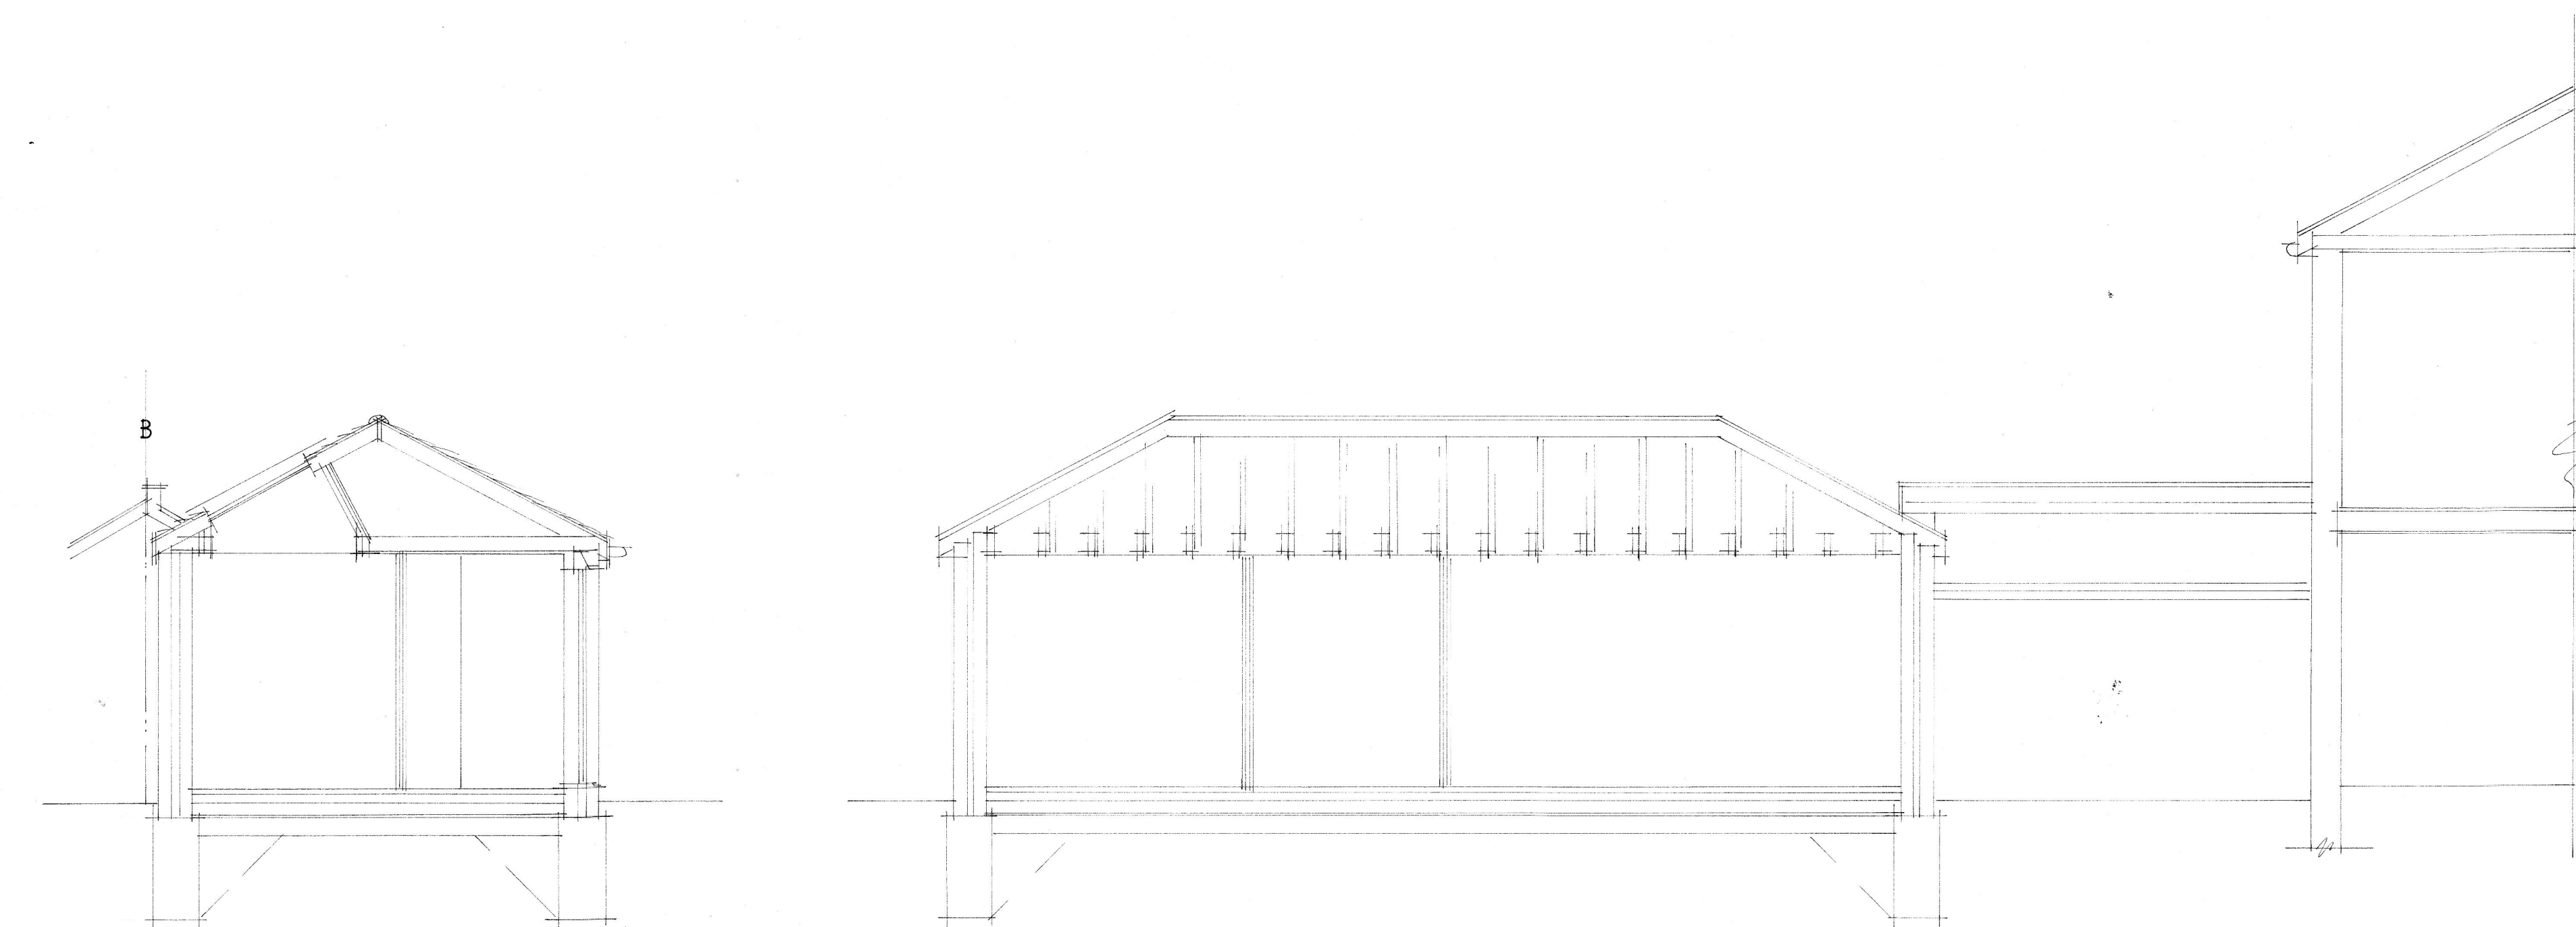


SECTION .AA. 1:50

SECTION .BB. 1:50

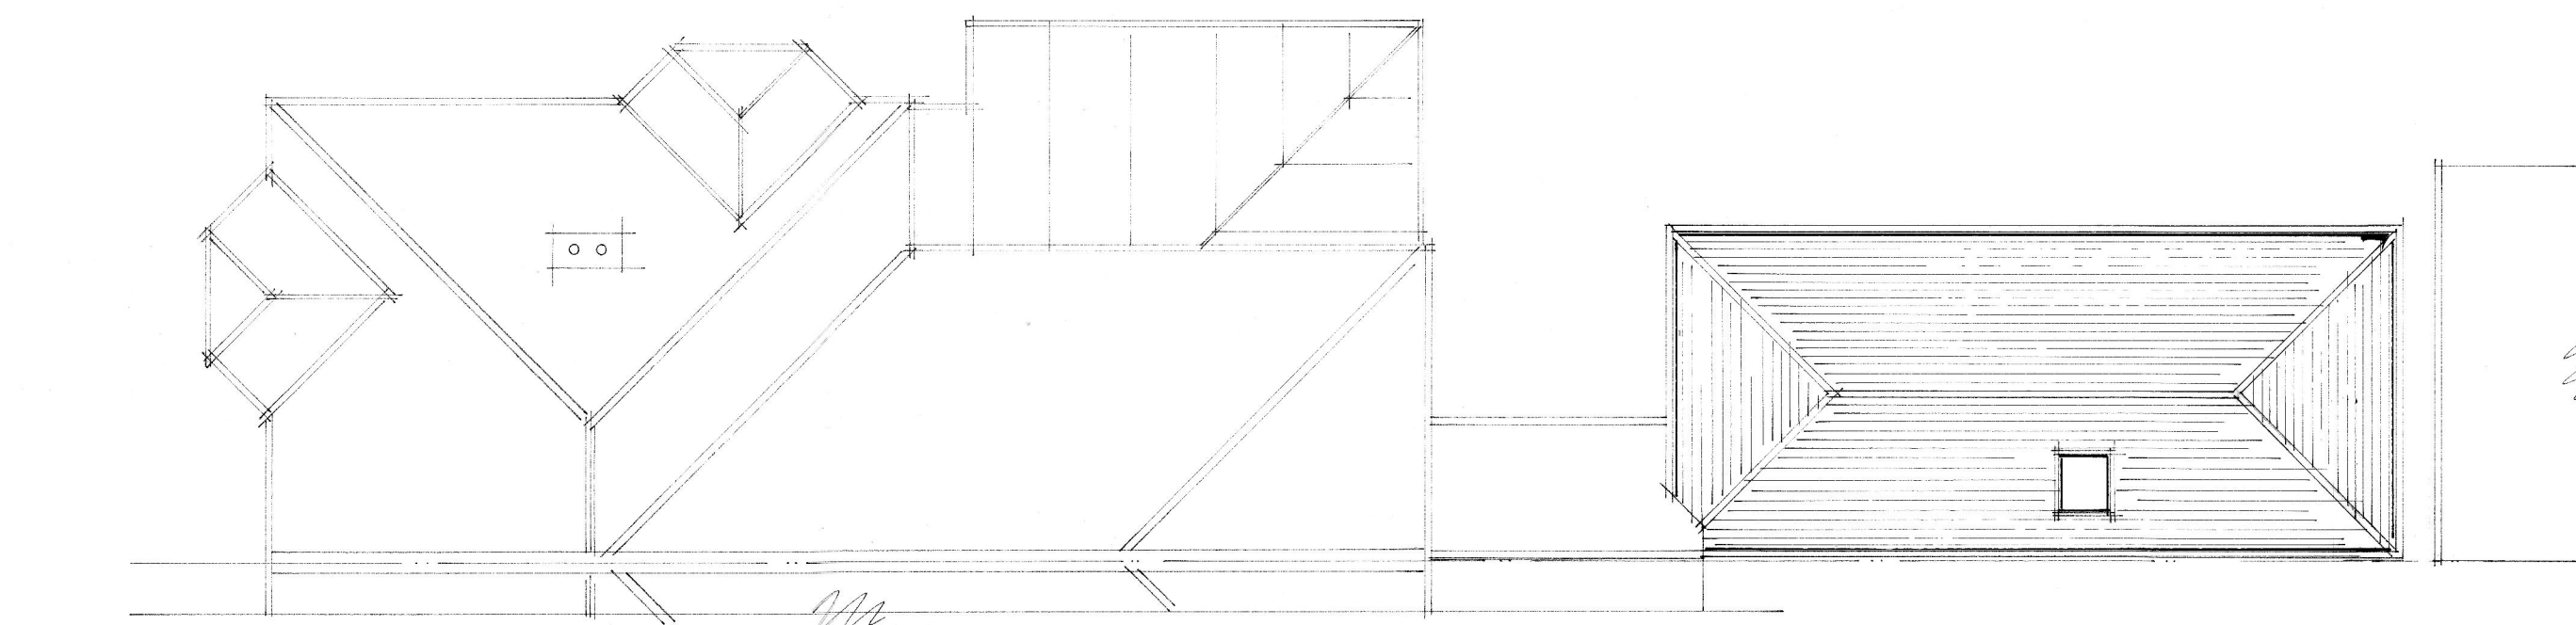

PROPOSED ROOF PLAN. 1:100

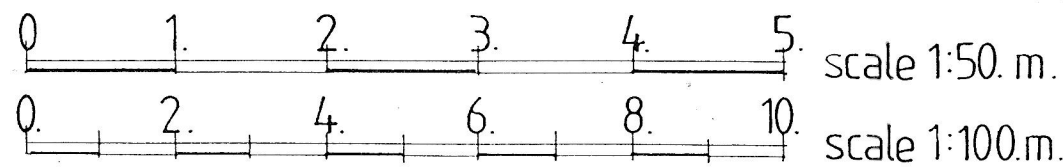

A	DEC. 2014	PLANNING DRAWING
Date		Revision
© copyright		
THORNS-YOUNG ARCHITECTURAL		
THORNS-YOUNG LTD CHARTERED BUILDING CONSULTANTS 232 London Road, North End, Portsmouth PO2 9JQ Tel: (023) 9267 2883 Fax: (023) 9266 3457 Website: www.thornsyoun.co.uk		
Client		
MR & MRS MARTIN		
Job Title		
11A ST MARYS ROAD HAYLING ISLAND		
Drawing Title		
PROPOSED FLOOR & ROOF PLANS		
Scale 1:100,1:50		: at A1
Date NOV 2014		Drawn by SA
Dwg. No.		Rev.
7272-14-2		A.