


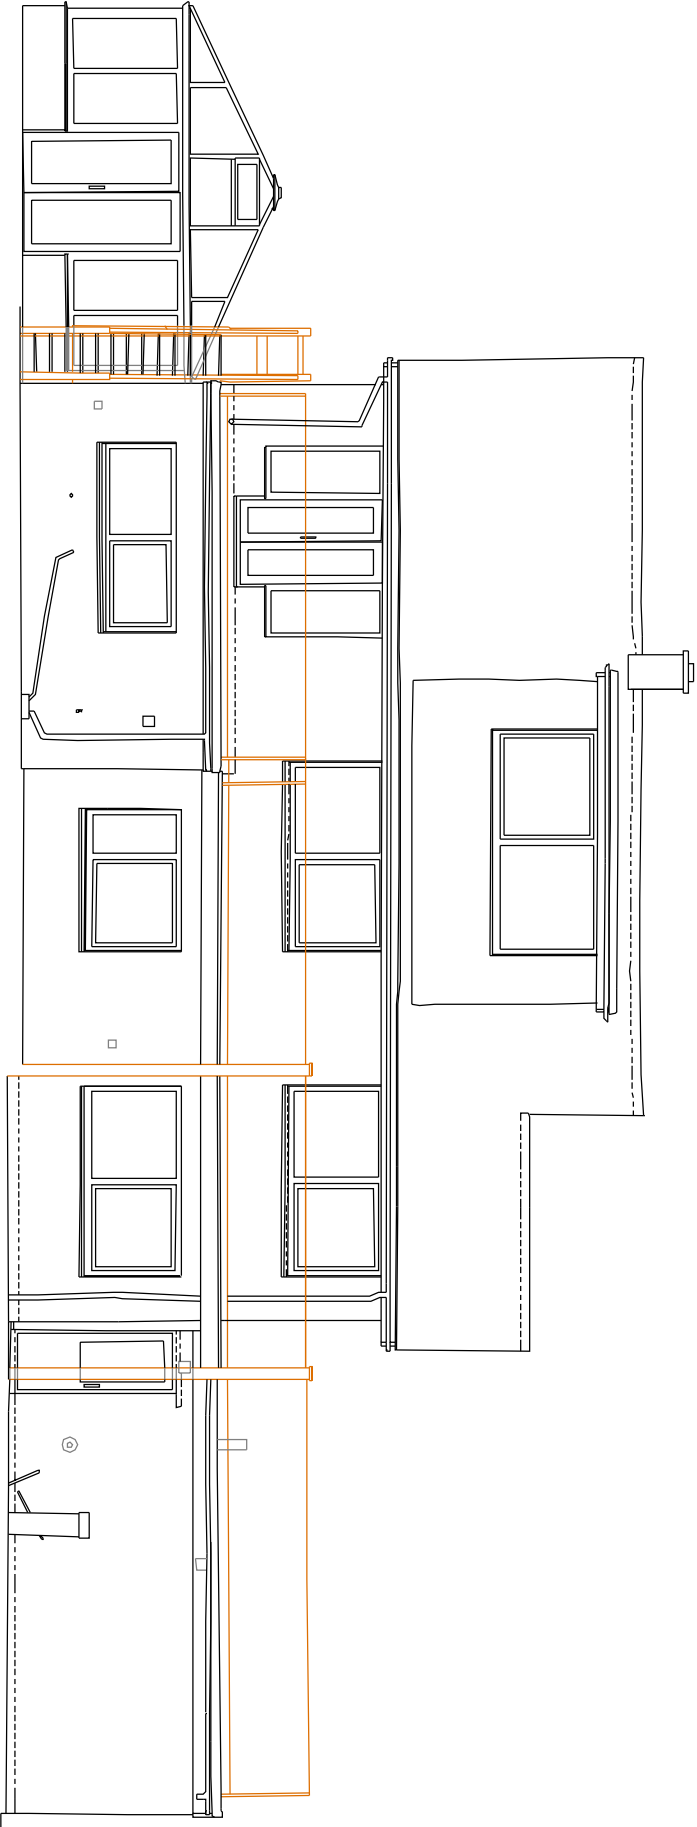


8.00

8.00

NORTH EAST ELEVATION

SIMON TAYLOR SURVEYS	
Land and Building Surveying	
4 Akeshill Close,	
New Milton	
Hampshire, BH25 5BS	
Tel: 07739 366596	
email: simon.taylor_sl@yahoo.co.uk	
DEANTAIL	
HAYLING ISLAND	
NORTH EAST ELEVATION	
PROPERTY REFERENCE	CUB REFERENCE
SMT-11274	11274-NE-ELEV
DATE	SCALE
APRIL 21st 2012	1:500@A2

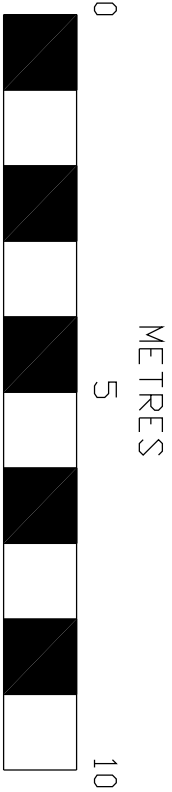

drawing property of Simon Taylor Surveys Limited

revisions
-/-/-

job name
dean tail

dwelldesign
ltd

this drawing is not for
construction
this drawing is the
property of:
dwell design
28 beaconsfield avenue
cosham
portsmouth
po6 2pt

date
sept 12

job number
13011

drawing number
(pl)08

drawing name
north east
elevation survey

status
planning

revision
-