



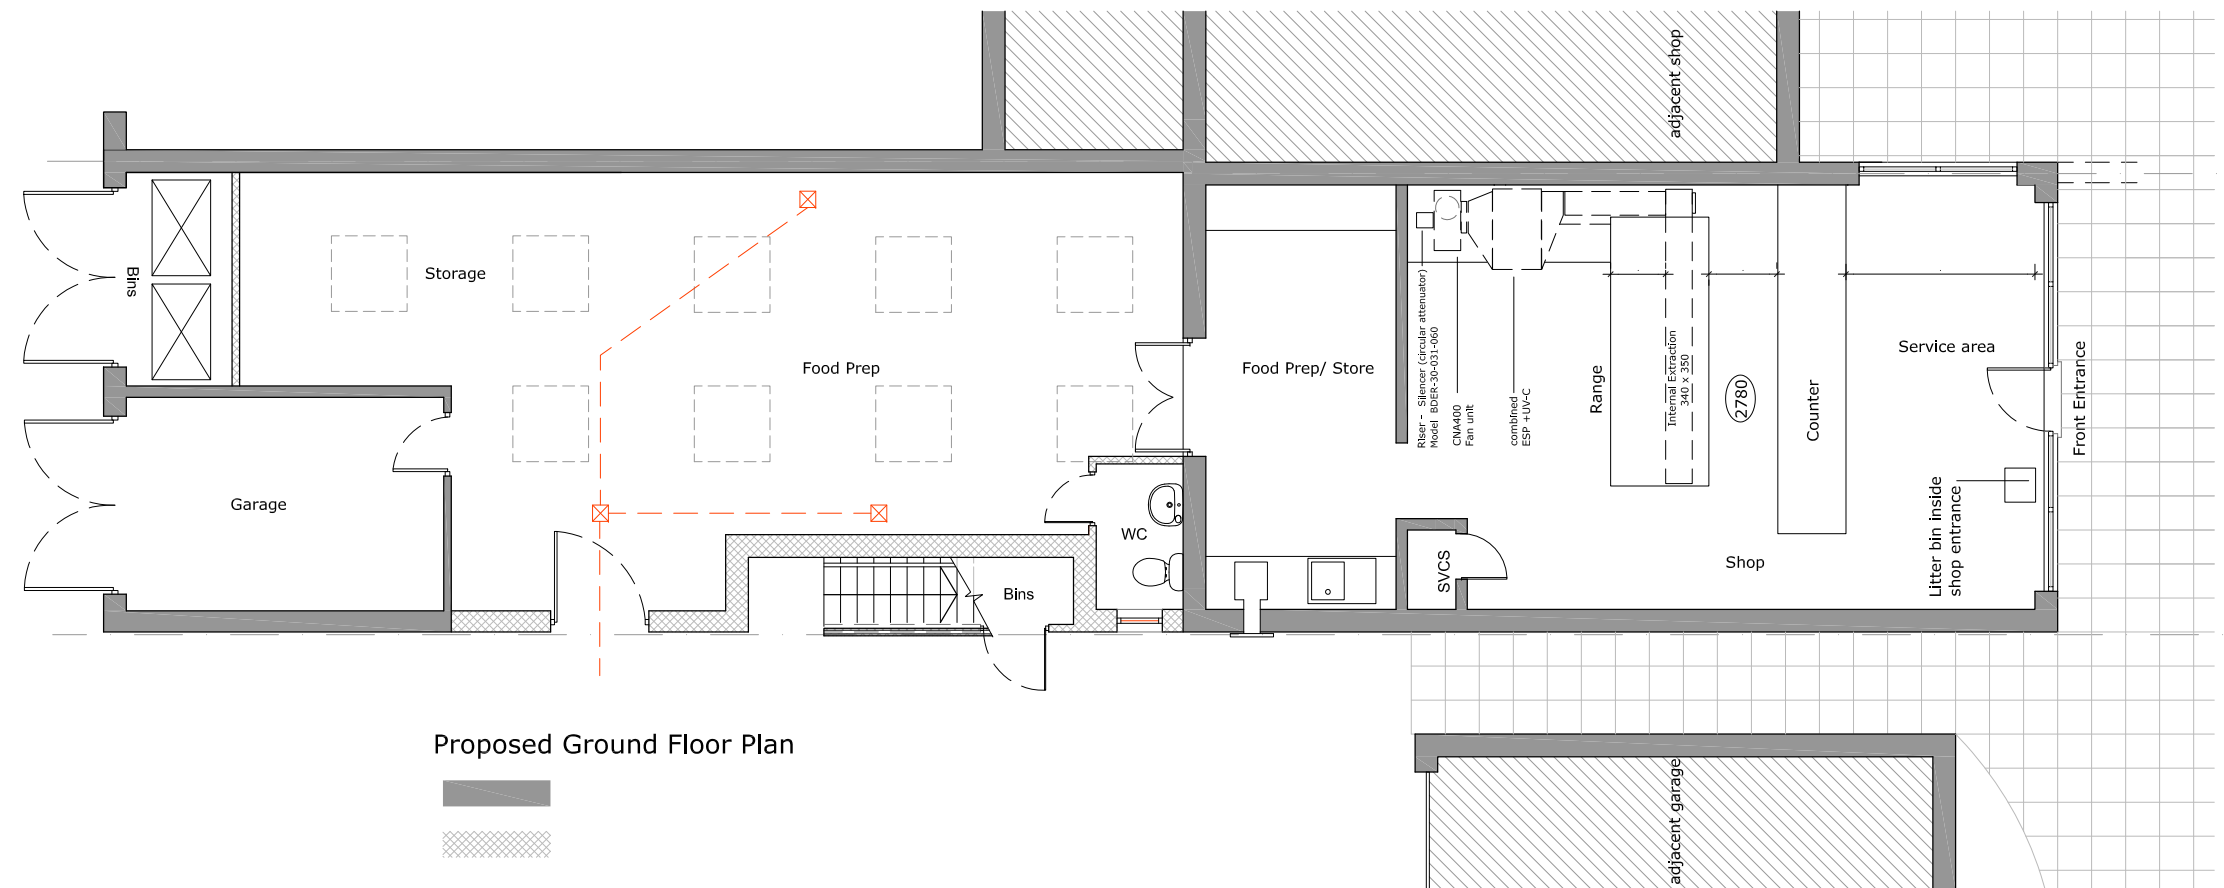

Note: Externally, council provided litter bins available for use by patrons of Purbrook Chase Precinct location on plaza in front of shops

 

A			09/09/14			FIRST ISSUE			LA			JM			CLIENT Mr Ali Ozdemir						TITLE 4 Purbrook Chase Precinct Waterlooville PO7 5QH Rear Extension Project Proposed Ground Floor Plan						 DESIGN DRAWN LTD THE CLOCK TOWER GREAT SOUTHSEA STREET SOUTHSEA, HAMPSHIRE PO5 3BY T: 02392 837 149 E: INFO@DESIGNDRAWN.COM W: WWW.DESIGNDRAWN.COM										
Rev	Date	Description				By	PM	Planning										Scale @ A3:		1:100		Drawn by :		LA		Drawing No:		156.14.H21_110		Revision:		A		 FS 10342		DESIGN DRAWN LTD. Copyright Reserved. Check dims, on site.	
REVISIONS																				Date :		September 2014		Checked by :		JM											