


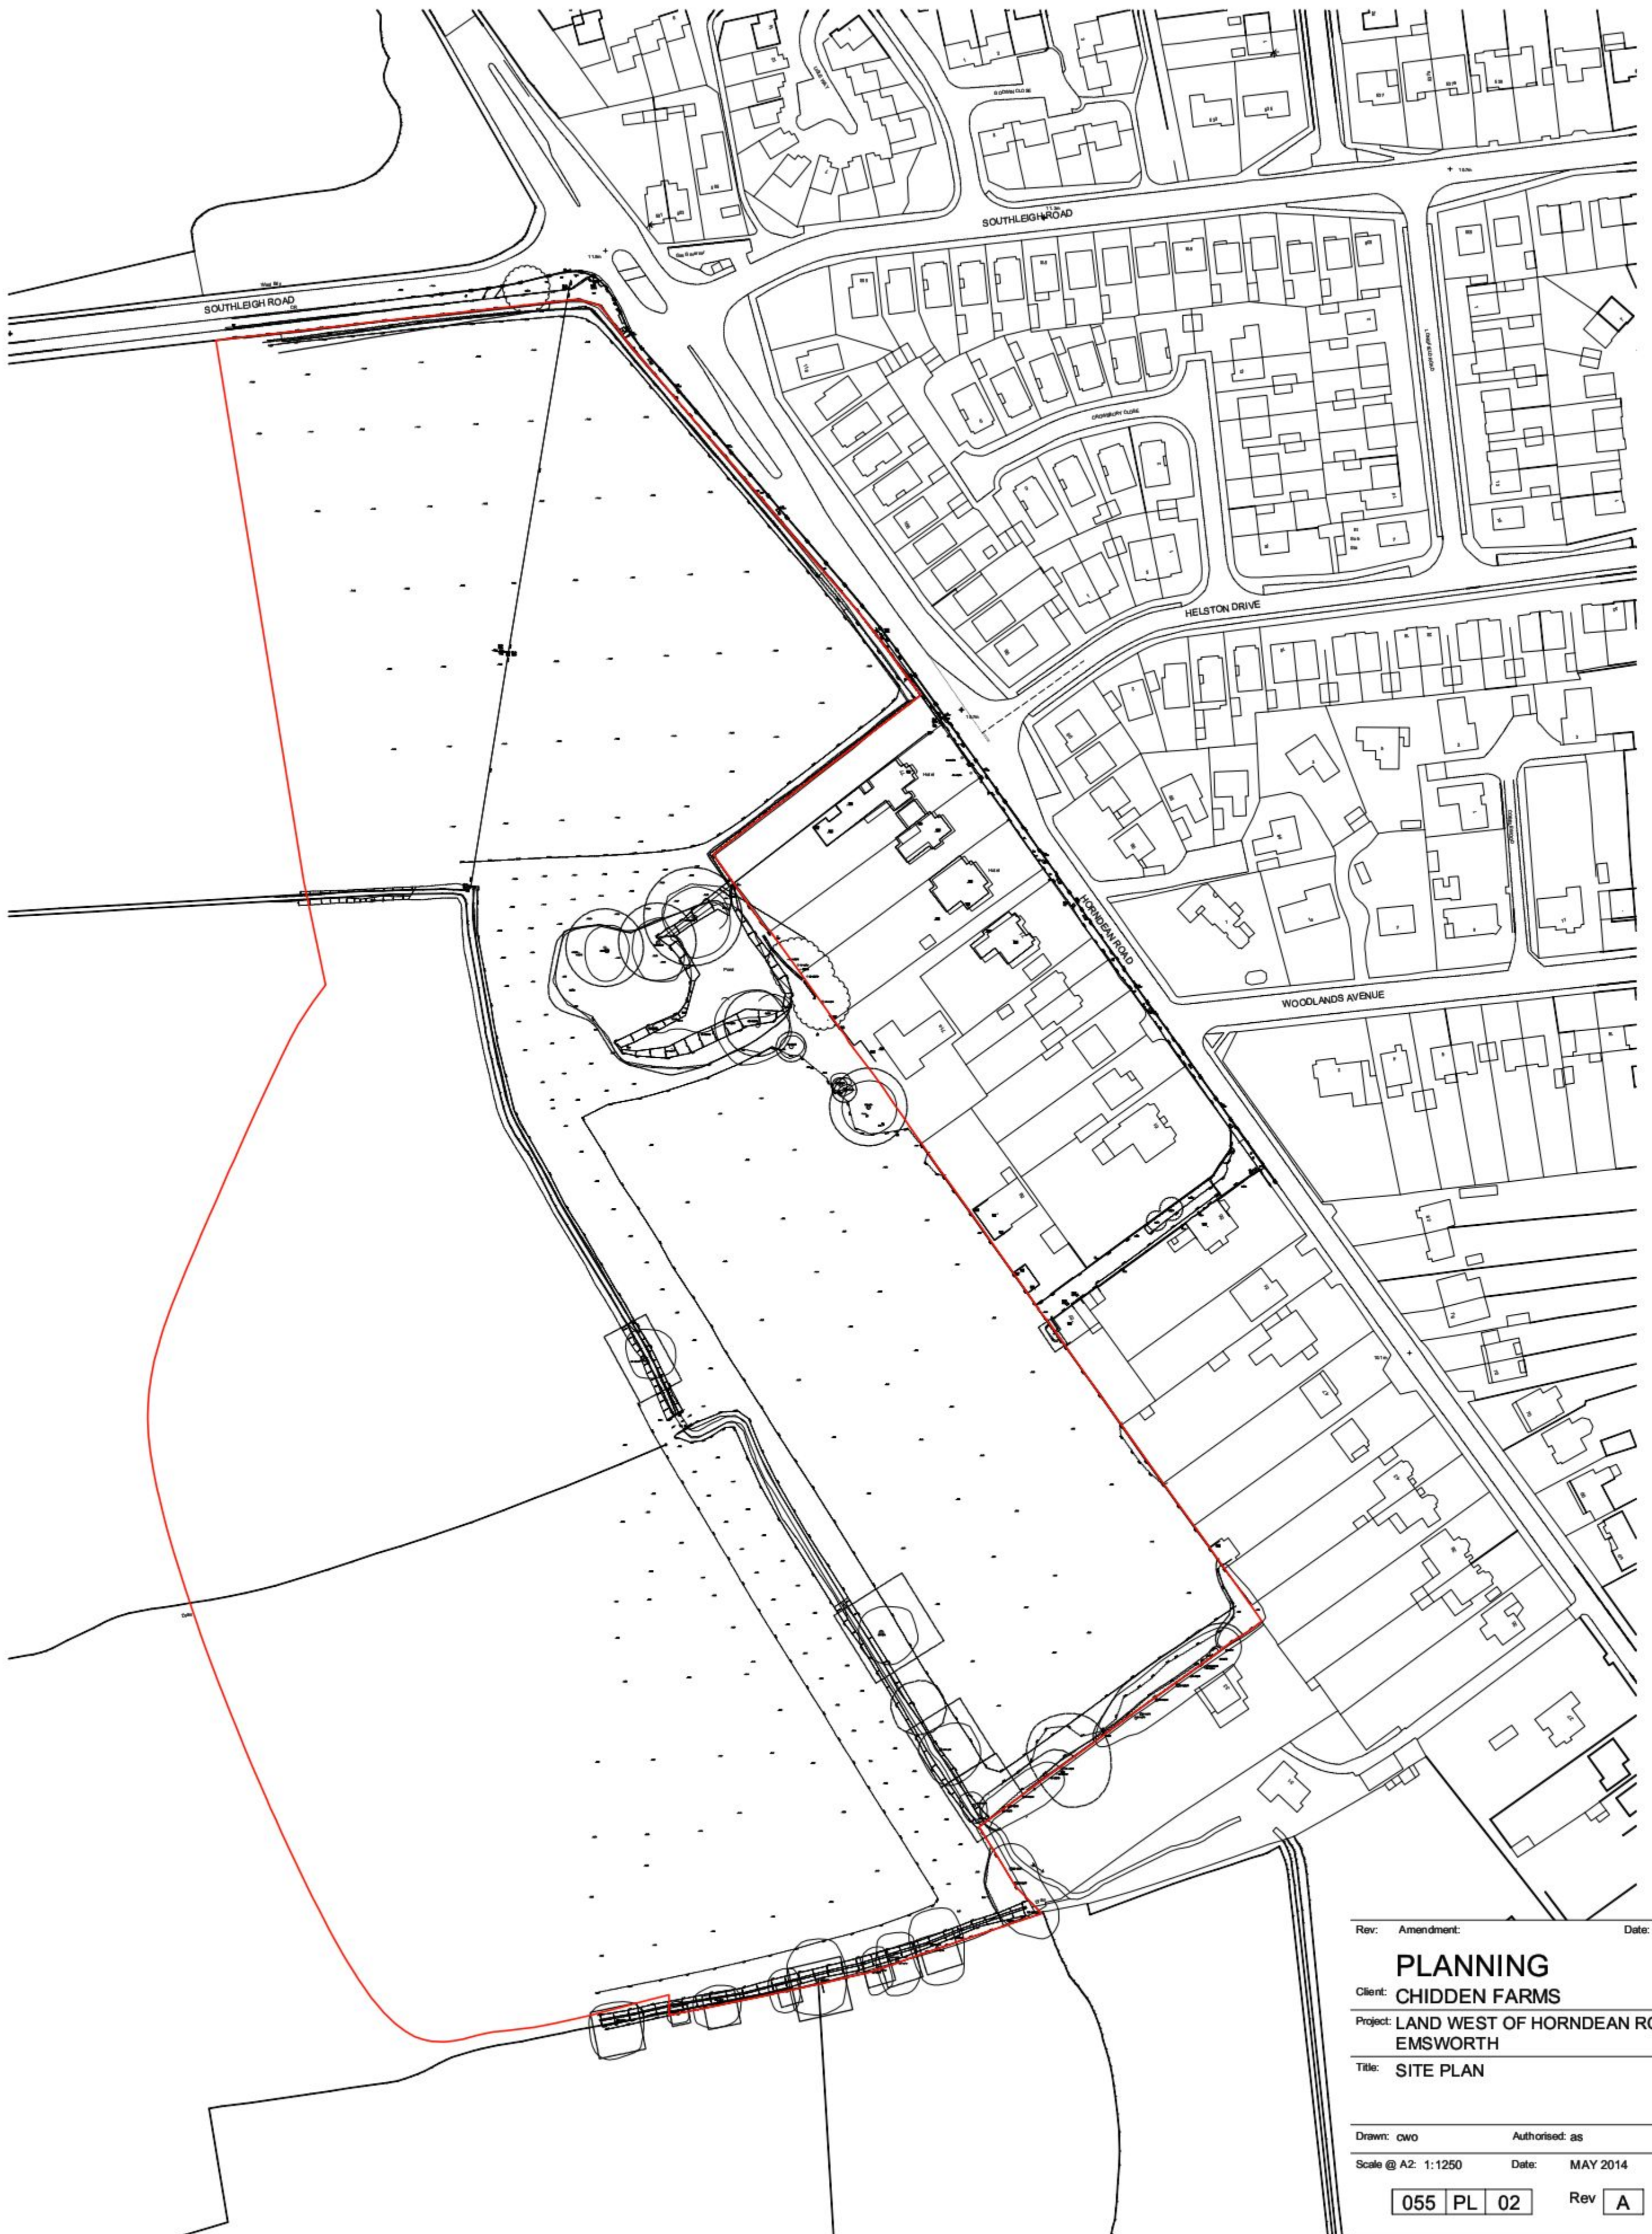

Rev: Amendment: Date:

PLANNING

Client: CHIDDEN FARMS

Project: LAND WEST OF HORNDEN ROAD
EMSWORTH

Title: SITE PLAN

Drawn: CWO Authorised: as

Scale @ A2: 1:1250 Date: MAY 2014

055 PL 02 Rev A

STAINSBYARCHITECT

TAB HOUSE
TILFORD ROAD
HINDHEAD
SURREY
GU26 6RA
T 01428 607808
M 07775 357367
E andrew.stainsby@stainsbyarchitect.com

