




North (Warblington Road) elevation

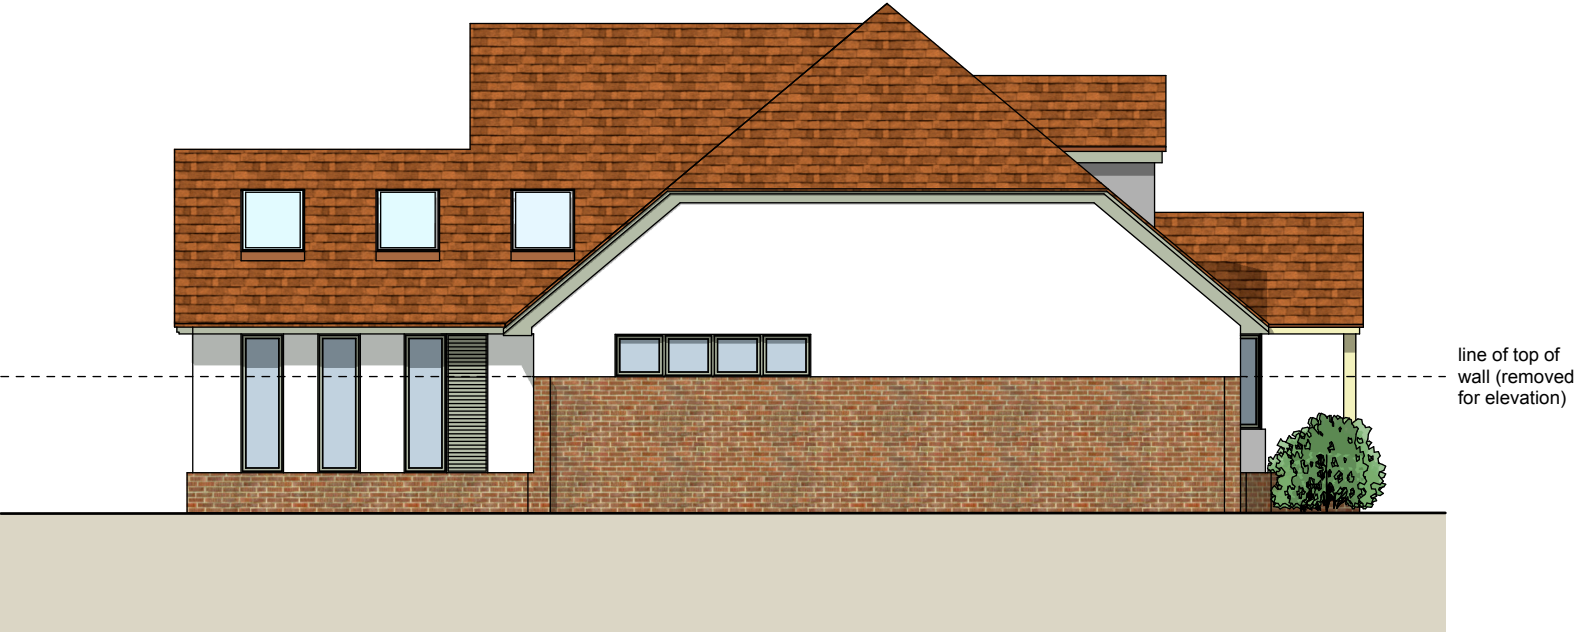

East elevation



South (garden) elevation



West elevation



Project Title	Document Title
10 Warblington Road, Emsworth	Proposed elevations

Scale	Drawn by	Status
1:100 at A3	JF	Planning

Date	Checked	Drawing Number	Rev
21.09.13		AP 10.02	A