



Notes:

 

EAST ELEVATION

 


NORTH ELEVATION/SECTION


Walls - Brick to match existing
Windows - Paint on timber to match existing
Roof - Plain tiles to match existing



WEST ELEVATION

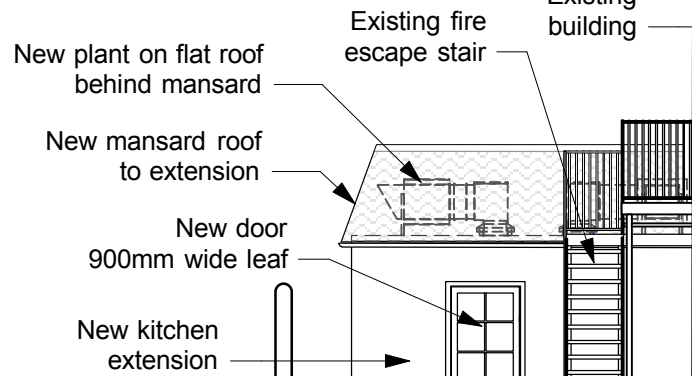

PART SOUTH ELEVATION
showing kitchen extension

 

SOUTH ELEVATION SECTION D-D

Rev C: 07.04.14 Mansard roof to proposed
kitchen extension. Plant below

Rev B: 19.02.14 South and North elevations
to proposed kitchen extension added

Rev A: 07.02.14 Boundary line extended to entire site. Elevations named according to aspect & referenced on Plan Dwg -235-23

Harlequin House, Crossways Road, Grayshott
Surrey, GU26 6HG
T: 01428 608436 F: 01428 607478
info@simmonsinteriors.com

THE WHEELWRIGHT'S ARMS
Havant
Hampshire
PO9 2SN

**ELEVATIONS & SECTION
PROPOSED**

SCALE: 1:100@A2

DATE: 24/01/14

DRAWN: CC

J235-25

REV:

C					
---	--	--	--	--	--