

Ref	Date	Description	By	PM
A	16.02.15	First Issue	FB	MD


REVISIONS

Design Team Studios LLC
Copyright Reserve
Check Dimensions on Site

© Crown copyright and database rights [2015]
Ordnance Survey 0100031673

© Local Government Information House Limited copyright and database rights [2015] 0100031672

Dashed lines show ——— proposed roof ridge, hips and eaves lines over

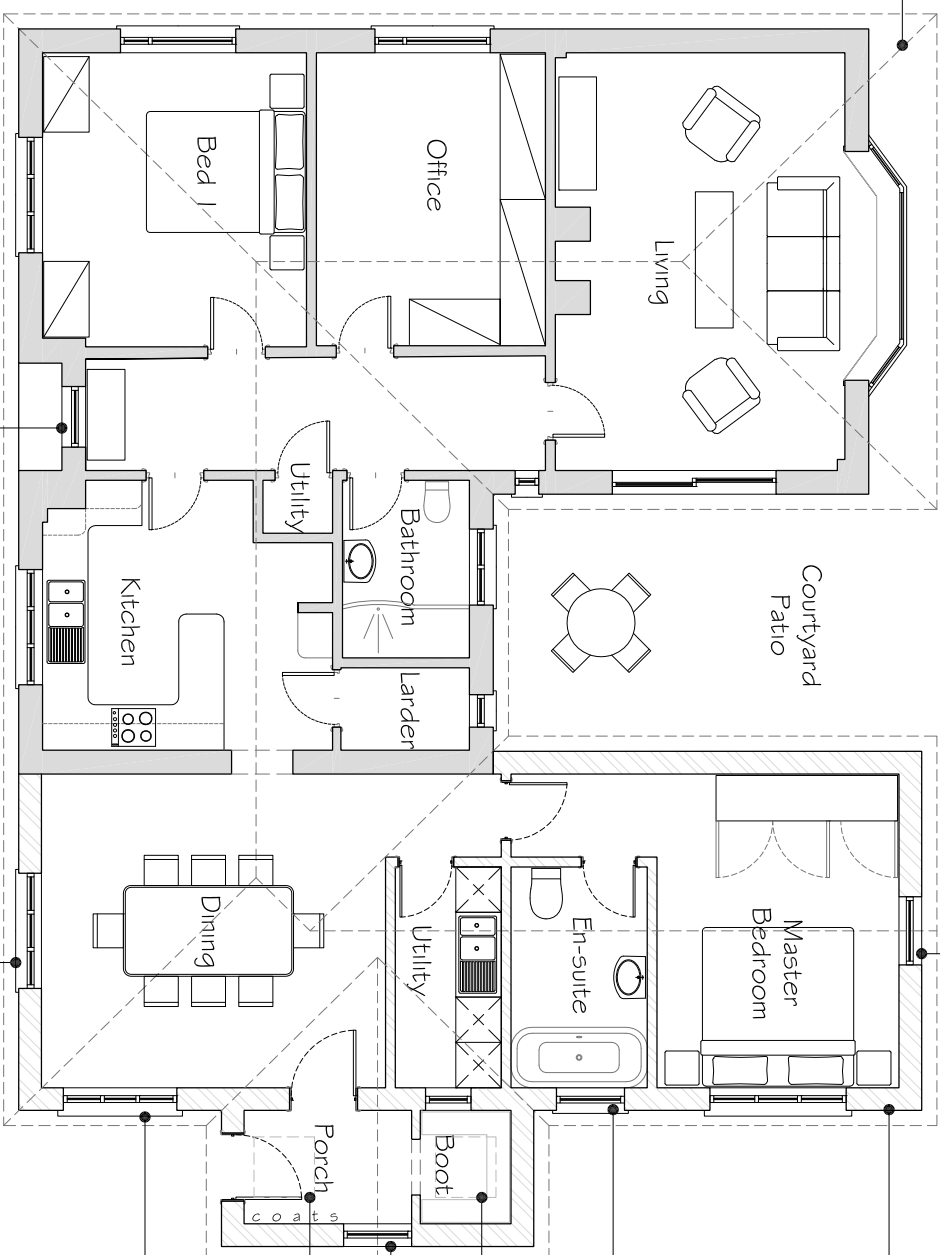

—Circular window to rear elevation

— Double line hatch indicates new build

—Obscure glazed window to bathroom

—Rooflight to porch for Boot Room / Utility light

—Circular window to side elevation

—Roofligh to porch

—New window to Dining Room (replaces existing side facing window)

—New window to front elevation to match existing

—New window to porch to replace existing redundant front door. To match existing windows

Proposed Ground Floor Plan
Scale 1:100

Scale 1:100

PROJECT
Alterations and extension to
32 South Road, Hayling Island
CLIENT
Mr & Mrs Friend
Scale @ A3: 1:100
Drawn

Mr & Mrs Frienc

Scale @ A3: 1:100
Date: © Feb 2014

Drawn by: **FB**
Checked by: **MI**

DRAWING NUMBER:
202.P102_A

DRAWING TITLE

Proposed Ground Floor Plan

Drawn by: **FB**
Checked by: **MI**