


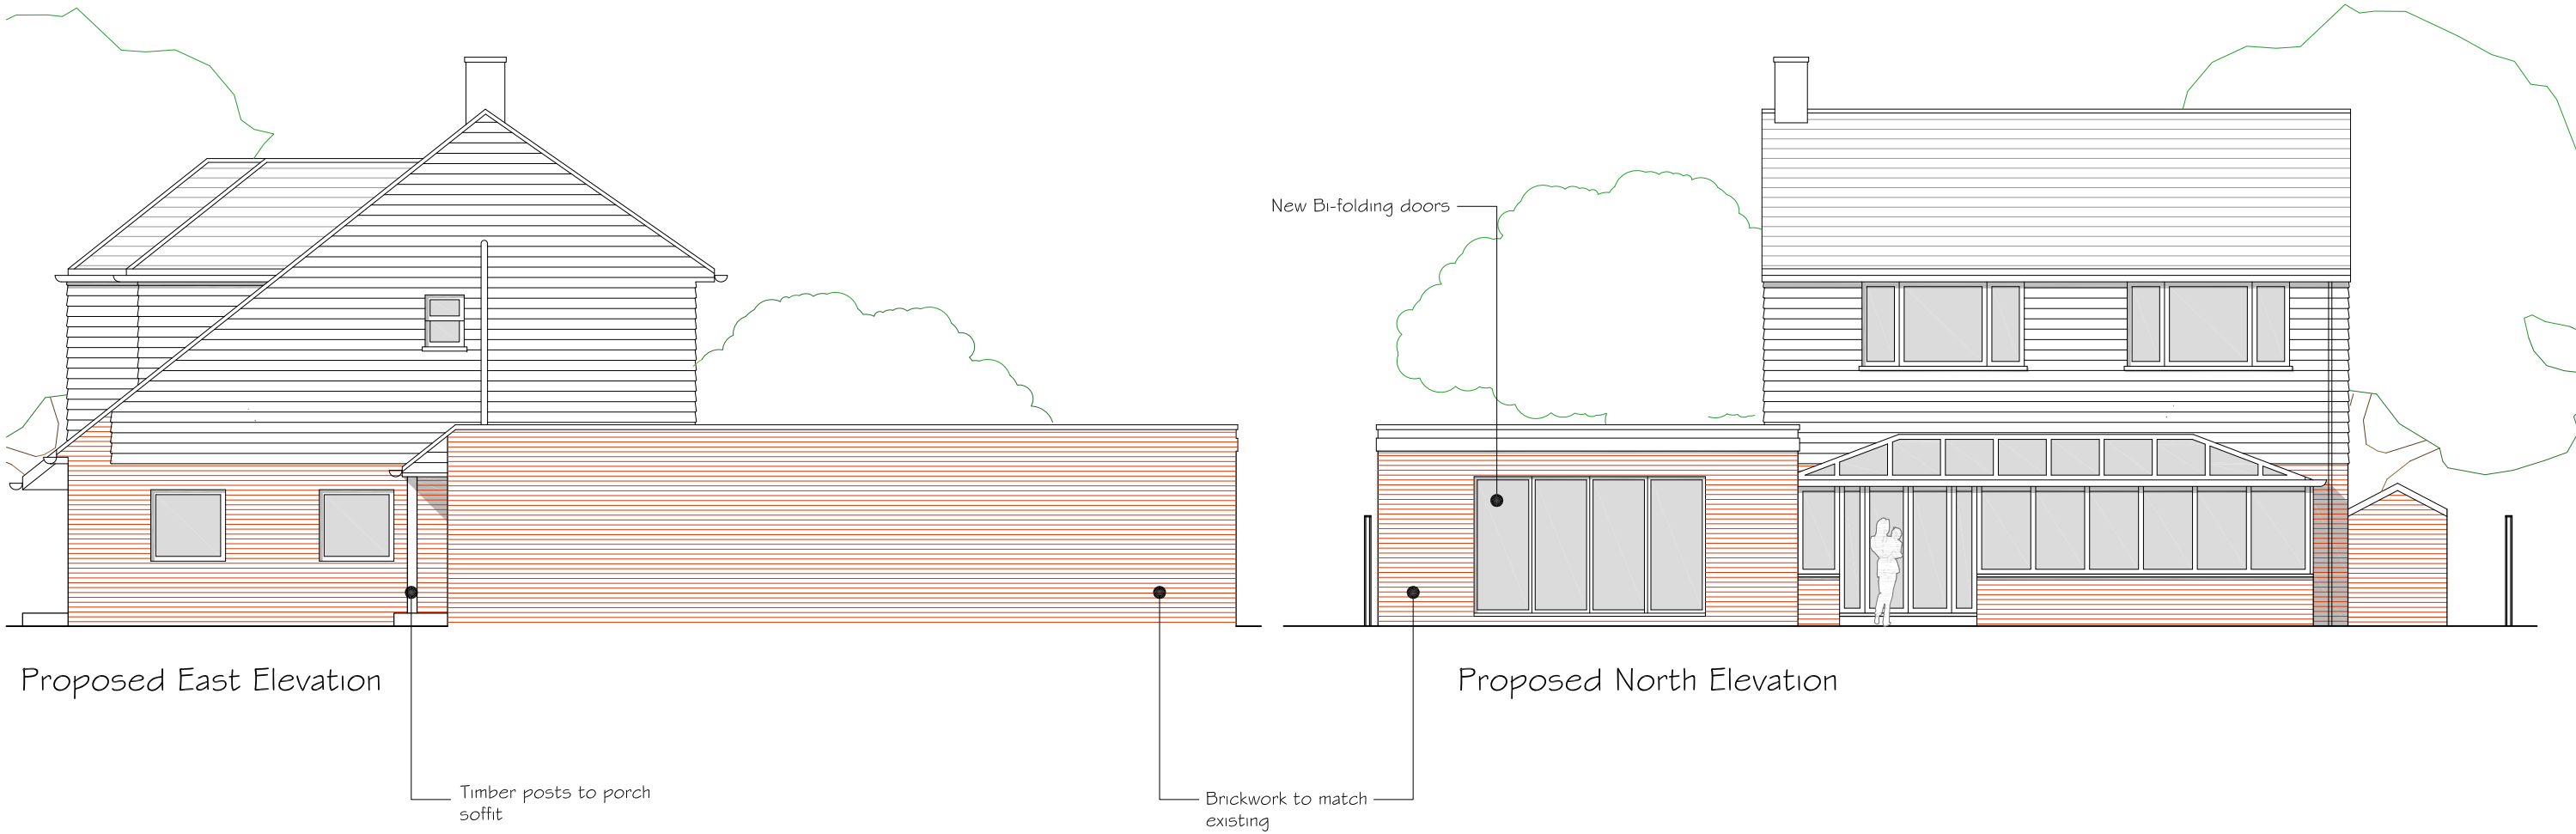

Proposed East Elevation

Proposed North Elevation

Timber posts to porch soffit

Brickwork to match existing

Rev	Date	Description	By	PM
A	20.02.15	First Issue	MS	MD

REVISIONS

0

1

1.5

2

3

4

5m

Design Team Studios LLP
Copyright Reserved
Check Dimensions on Site

© Crown copyright and database rights [2015]
Ordnance Survey 0100031673
© Local Government Information House Limited copyright and database rights [2015] 0100031673

DRAWING STATUS:
Planning

REVISION:
A

PROJECT
3 Wyborn Close, Hayling Island,
Hampshire PO11 9HY

CLIENT
Mr & Mrs Wright

Scale @ A3: 1:100
Date : © Feb 2015

Drawn by : MS
Checked by : MD

DRAWING TITLE
Proposed North & East Elevations

DRAWING NUMBER:
199P103_A

Design Team
Studios

City Office (Design Drawn)
The Clock Tower, Great Southsea Street at Castle Road
Southsea, Portsmouth, Hants, PO5 3BY
Tel: 02392 837149

South Downs Office (iDraw)
51 Catherington Lane, Hordean, Hants, PO8 9HT.
Tel: 02392 346 530

E: info@designteamstudios.com
W: www.designteamstudios.com

FS 10342

E: info@designteamstudios.com
W: www.designteamstudios.com