


RECEIVED
23 MAY 2014
HBC Development Control

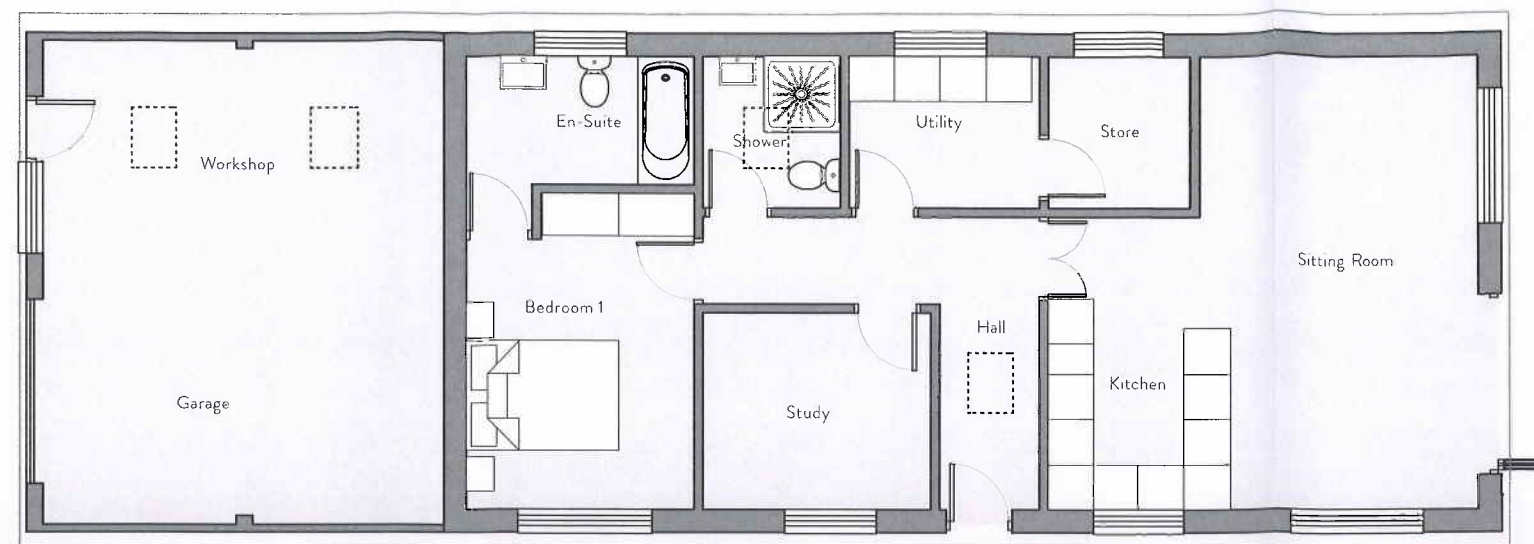


Ground Floor Plan

Scale 1:100




Front (West) Elevation

Scale 1:100

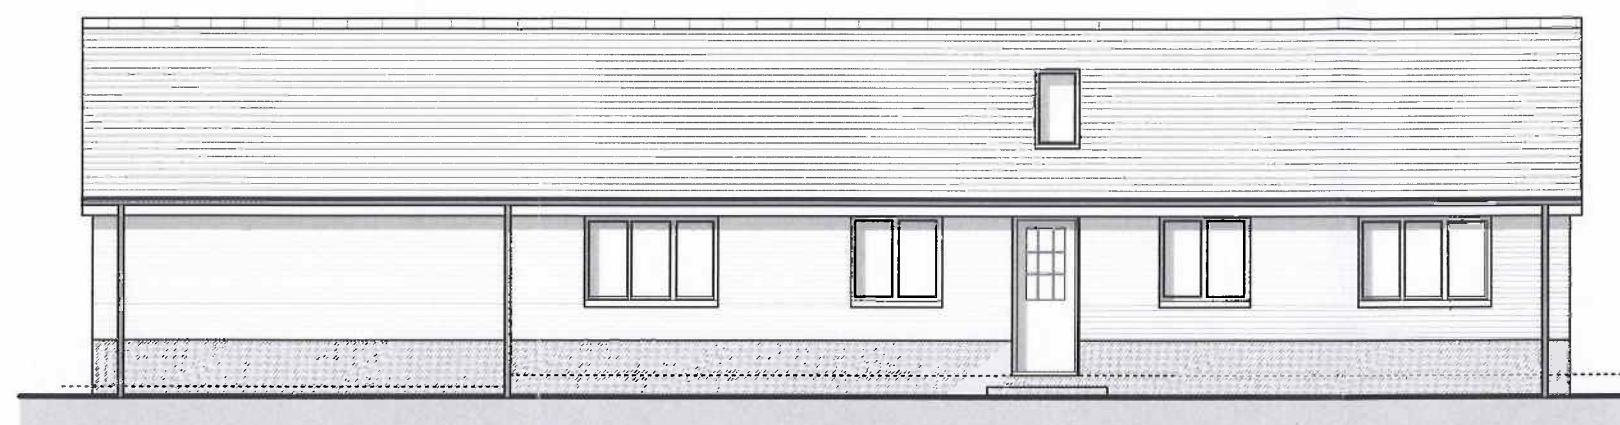


South Elevation

Scale 1:100

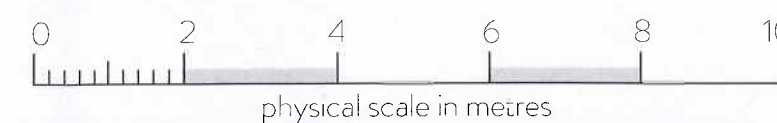

East Elevation

Scale 1:100

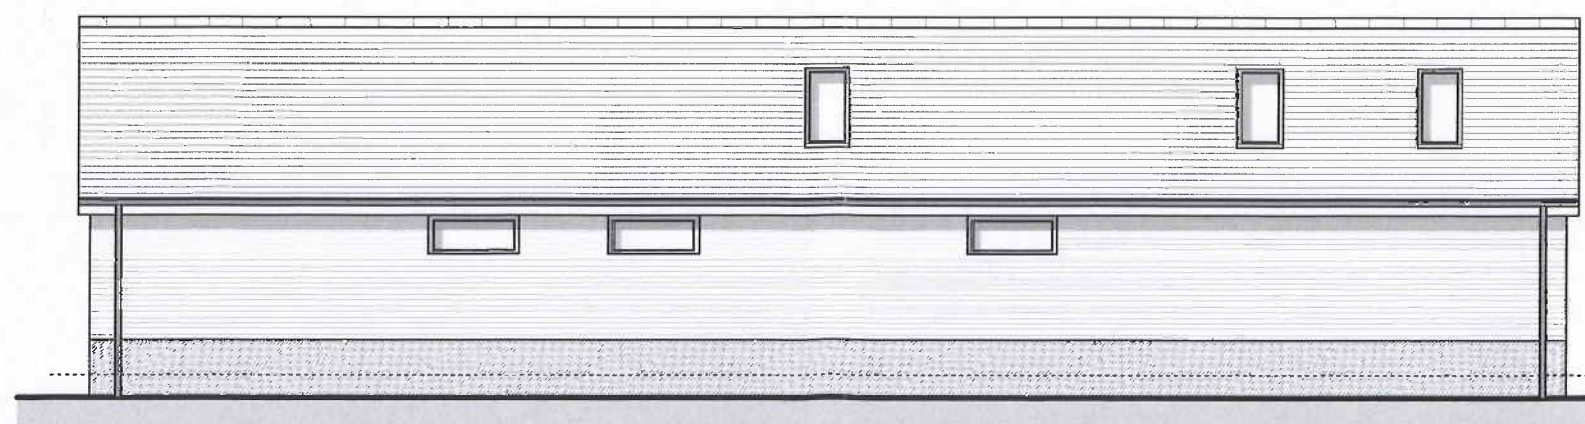

North Elevation

Scale 1:100

KingfisherCreative
ARCHITECTURAL DESIGN

76 ELLESMERE ORCHARD, WESTBOURNE EMSWORTH PO10 8TR
INFO@KINGFISHERCREATIVE.CO.UK 01243 251240

Proposed Replacement Outbuilding

Project: The Meadows
St. Peter's Road
Hayling Island
PO11 0RP

Date: May 2014

Scale: 1:100 @ A3

Revision: -

Job No.: 1337