

NOTES

Permission is granted to scale from this drawing for the purpose of Local Authority Planning Approval only. In all other circumstances DO NOT scale from this drawing. Please contact this office for any additional information required.


Contractors, Sub Contractors and Suppliers are to check all relevant dimensions and levels of the site and building before commencing any shop drawings or building work. Any discrepancies should be recorded to the Architect.

Where applicable this drawing is to be read in conjunction with the Consultants' drawings.

This drawing is the copyright of Tetlow King Ltd ©. All rights reserved.

Ordnance Survey Data © Crown Copyright. All rights reserved. Licence No. 100007359

REV	DESCRIPTION	DATE	AUTH	CHKD
-----	-------------	------	------	------

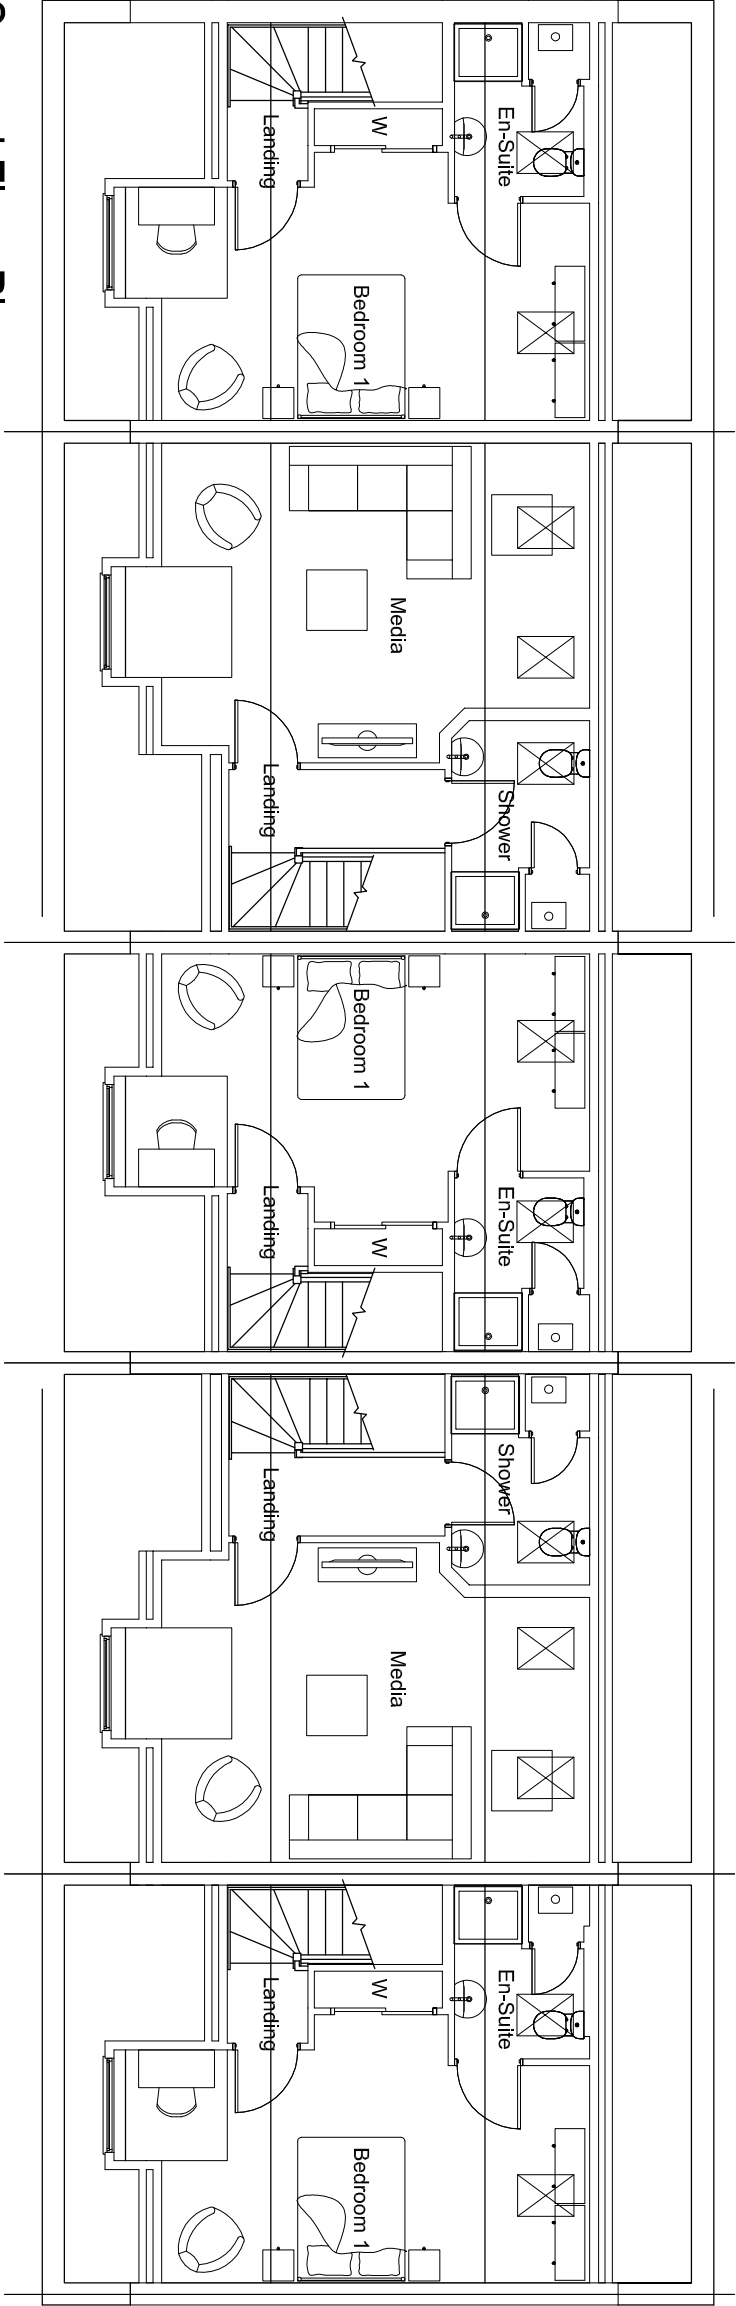

Second Floor Plan

PLANNING



ARCHITECTS : URBAN DESIGNERS : SUSTAINABILITY CONSULTANTS
Building 300, The Grange, Romsey Road, Michelmarsh, Romsey, Hampshire, SO5 0AE
Tel: 01794 567703 Fax: 01794 515517 Web: www.tetlowking.co.uk


PROJECT

Berewood, Phase 2
Waterlooville
For: Redrow Homes (Southern)

DRAWING

Plots 171-175
Floor Plans - Sheet 2 of 2
Lifetime Homes

HouseType	Varation	HouseType	Varation
KEN	LTH	KEN3	LTH
Bedrooms	Persons	Bedrooms	Persons
4	7	3	6
Sq.ft	Sq.m	Sq.ft	Sq.m
1247	115.84	1423	132.24

 

SCALE	DATE	AUTHOR	CHKD
1:100 @ A3	Dec 2013	ND	
JOB NO.	DRAWING NO.	REV	
REDR130524	P171-175.p2		