

notes

this drawing is the copyright of the **pdp architecture llp** and must not be reproduced in whole or part or used for the execution of works without their permission.

all dimensions to be checked on site prior to commencement of construction works and the architect notified of any discrepancy.

figured dimensions are to be used in preference to scaled dimensions.

no deviation from this drawing will be permitted without prior consent of the architect.

all drawings are prepared subject to a full measured and structural survey of the buildings and site.

all structural work is subject to the appointment of a structural engineer to confirm and agree the structural proposals.

os planning licence no. 100020449.

health & safety:
exceptional risks involving specific methods of construction or exceptional maintenance issues.

NO SIGNIFICANT RISK

revision notes		
date	drawn	checked

Material schedule	21-08-14 HM	
-------------------	-------------	--


added for Planning Con

added for Planning Con

Client

Horizon Leisure Centres

building regs

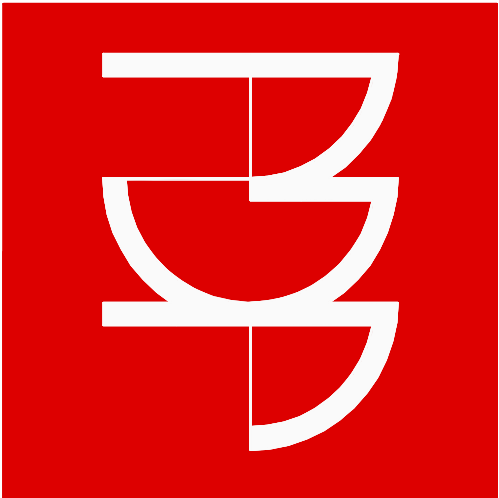

pdp architecture llp

chartered architects town planning
interior design consultants

2 beechworth road havant
hampshire po9 1ax
tel 023 9248 1100
fax 023 9247 5050
email pdp@pdp-architects.co.uk

www.pdp-architects.co.uk

project

Waterlooville Leisure

Centre

Gym Extension

detail

Proposed Elevations

drawn	checked
-------	---------

date

25.3.14

status


building regs

rev

1.100 1.200


27921-WD201 A

A B C D

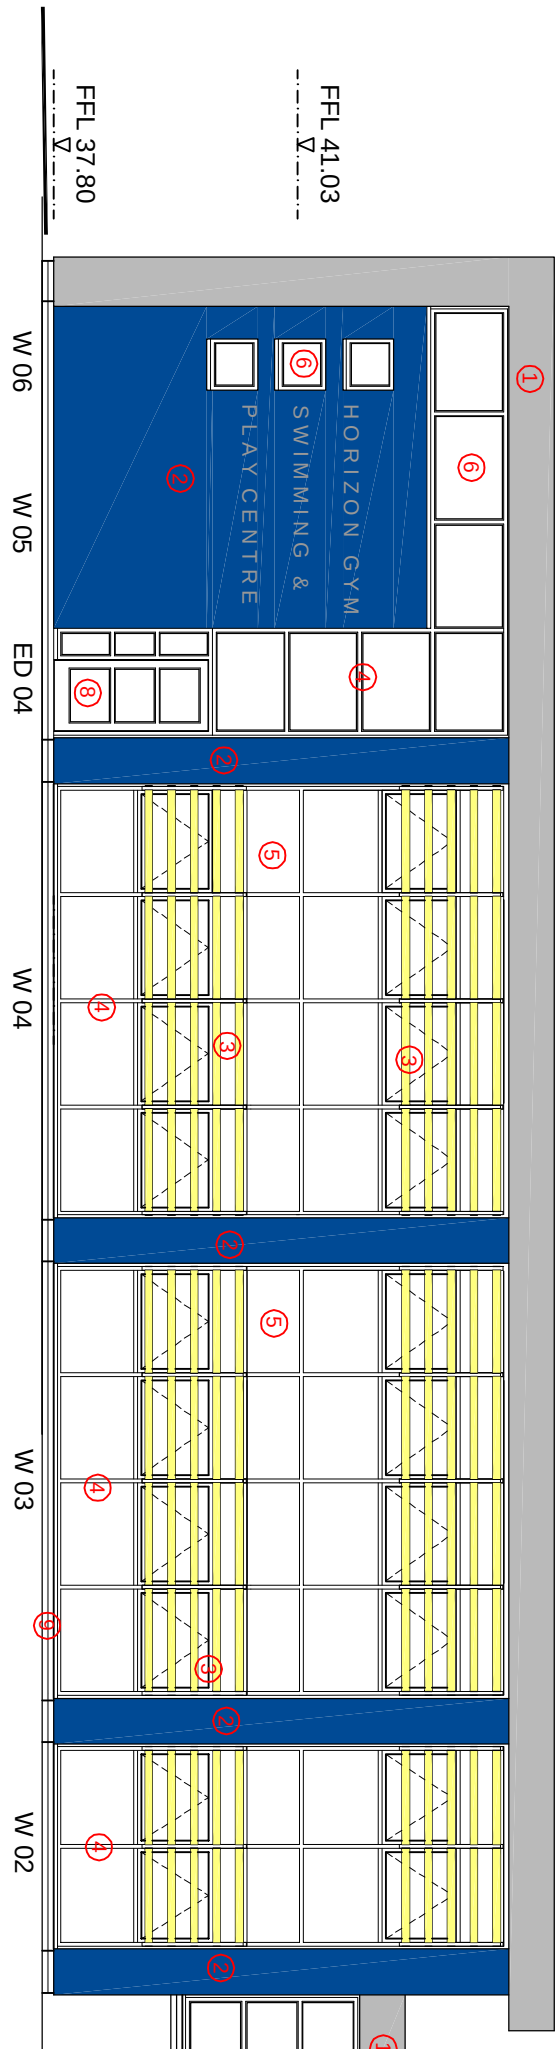


Proposed Front Elevation
Facing South West

1 2 3 4 5 6 7

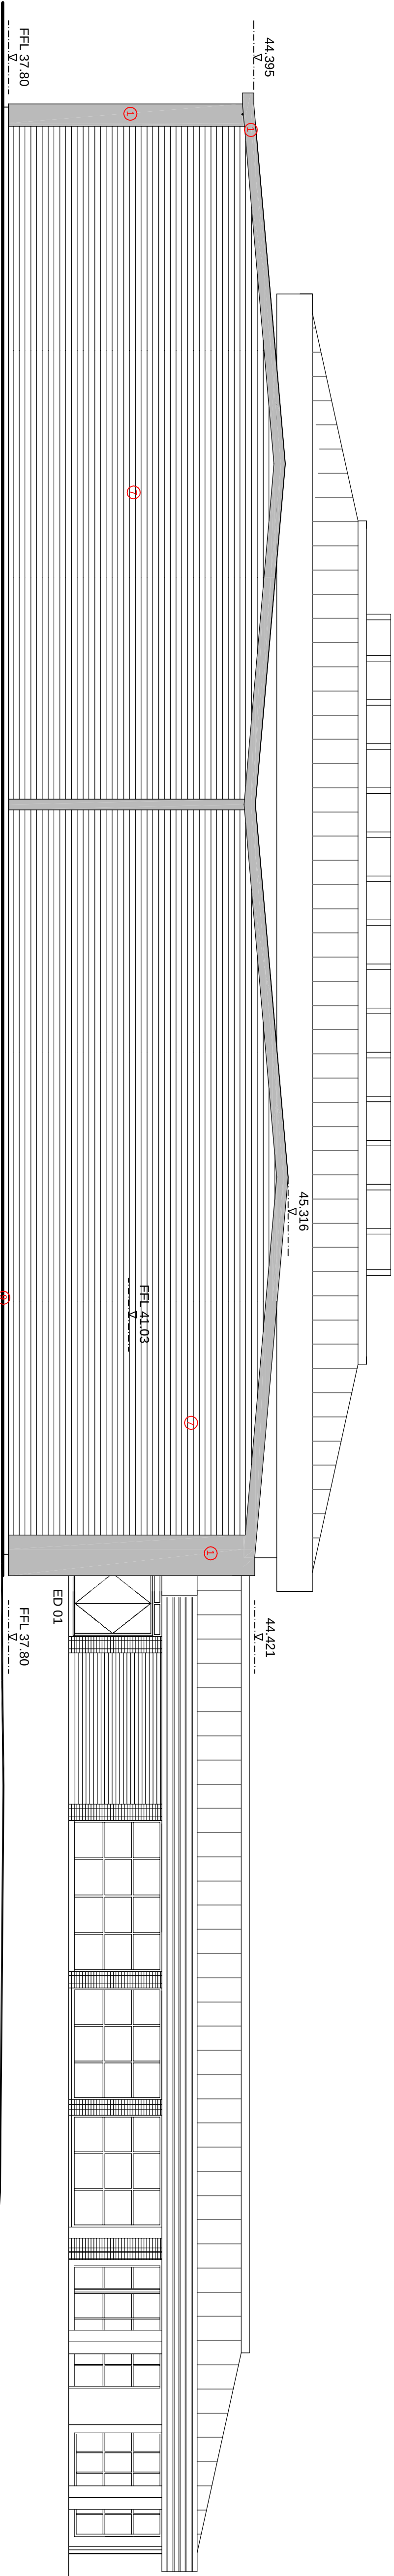

Proposed Side Elevation
Facing North West

Entrance

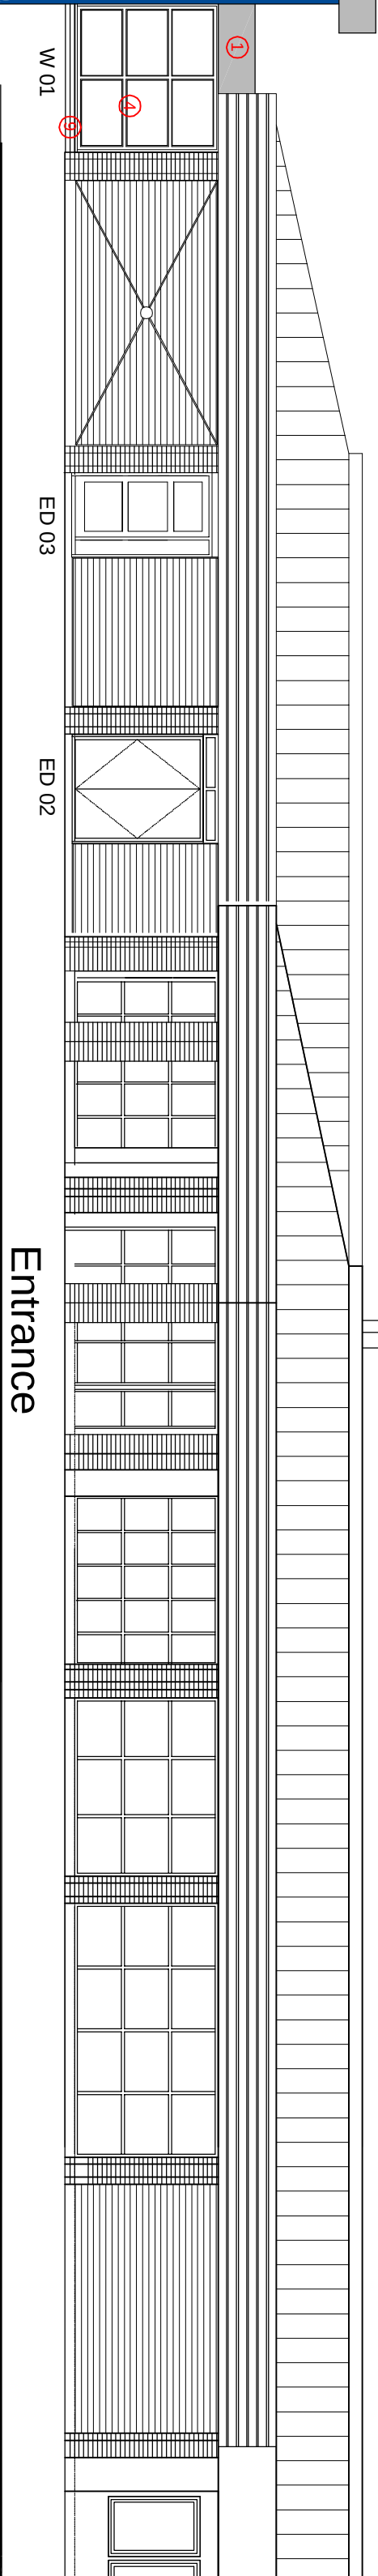

Proposed Rear Elevation
Facing North East

