




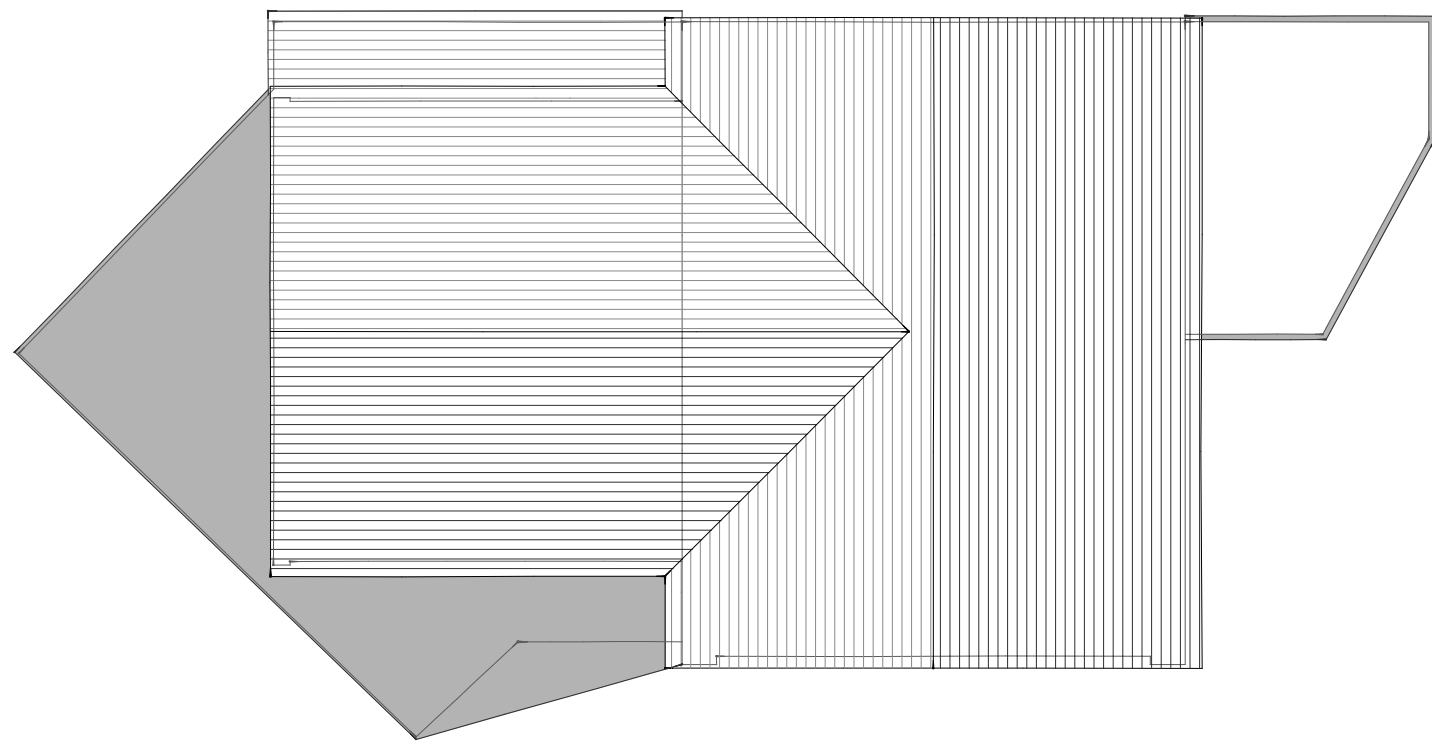

Roof Plan - As Existing

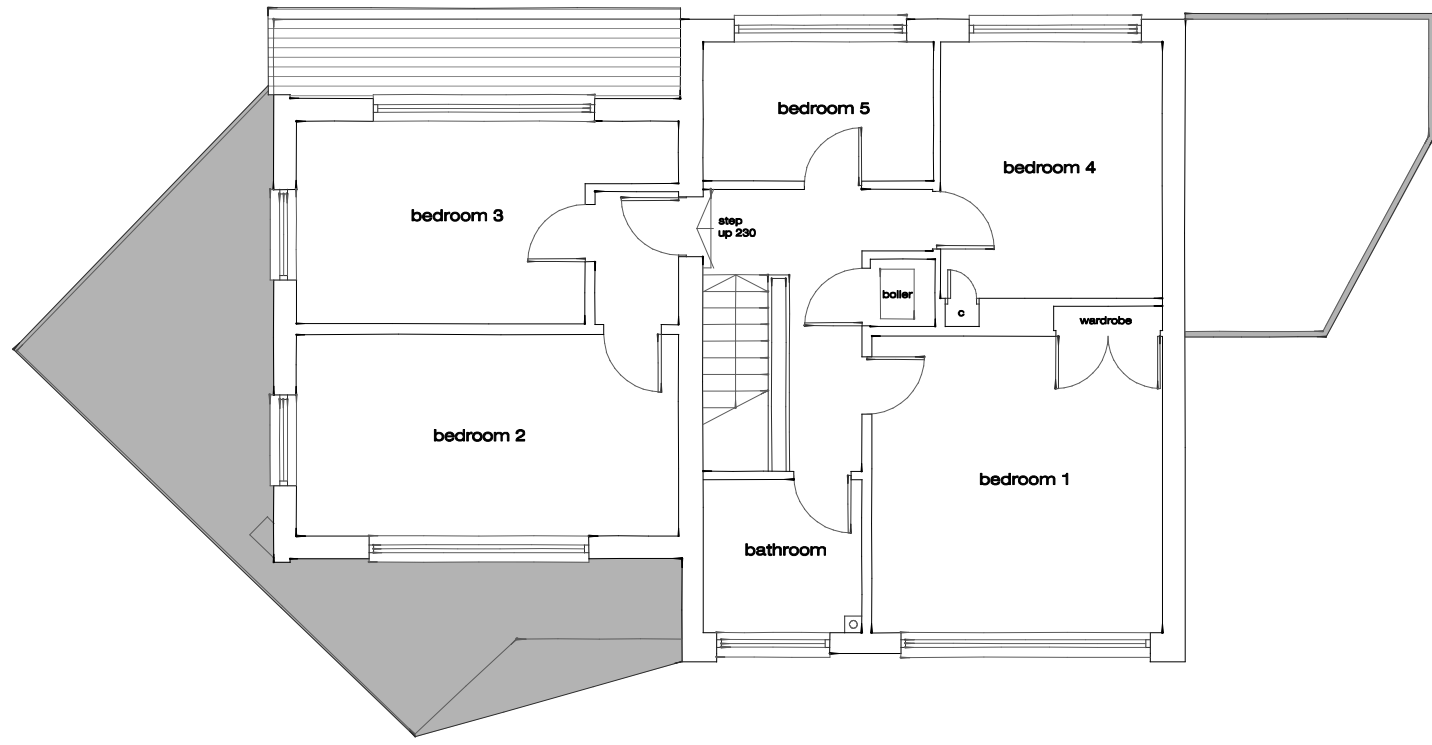


First Floor - As Existing

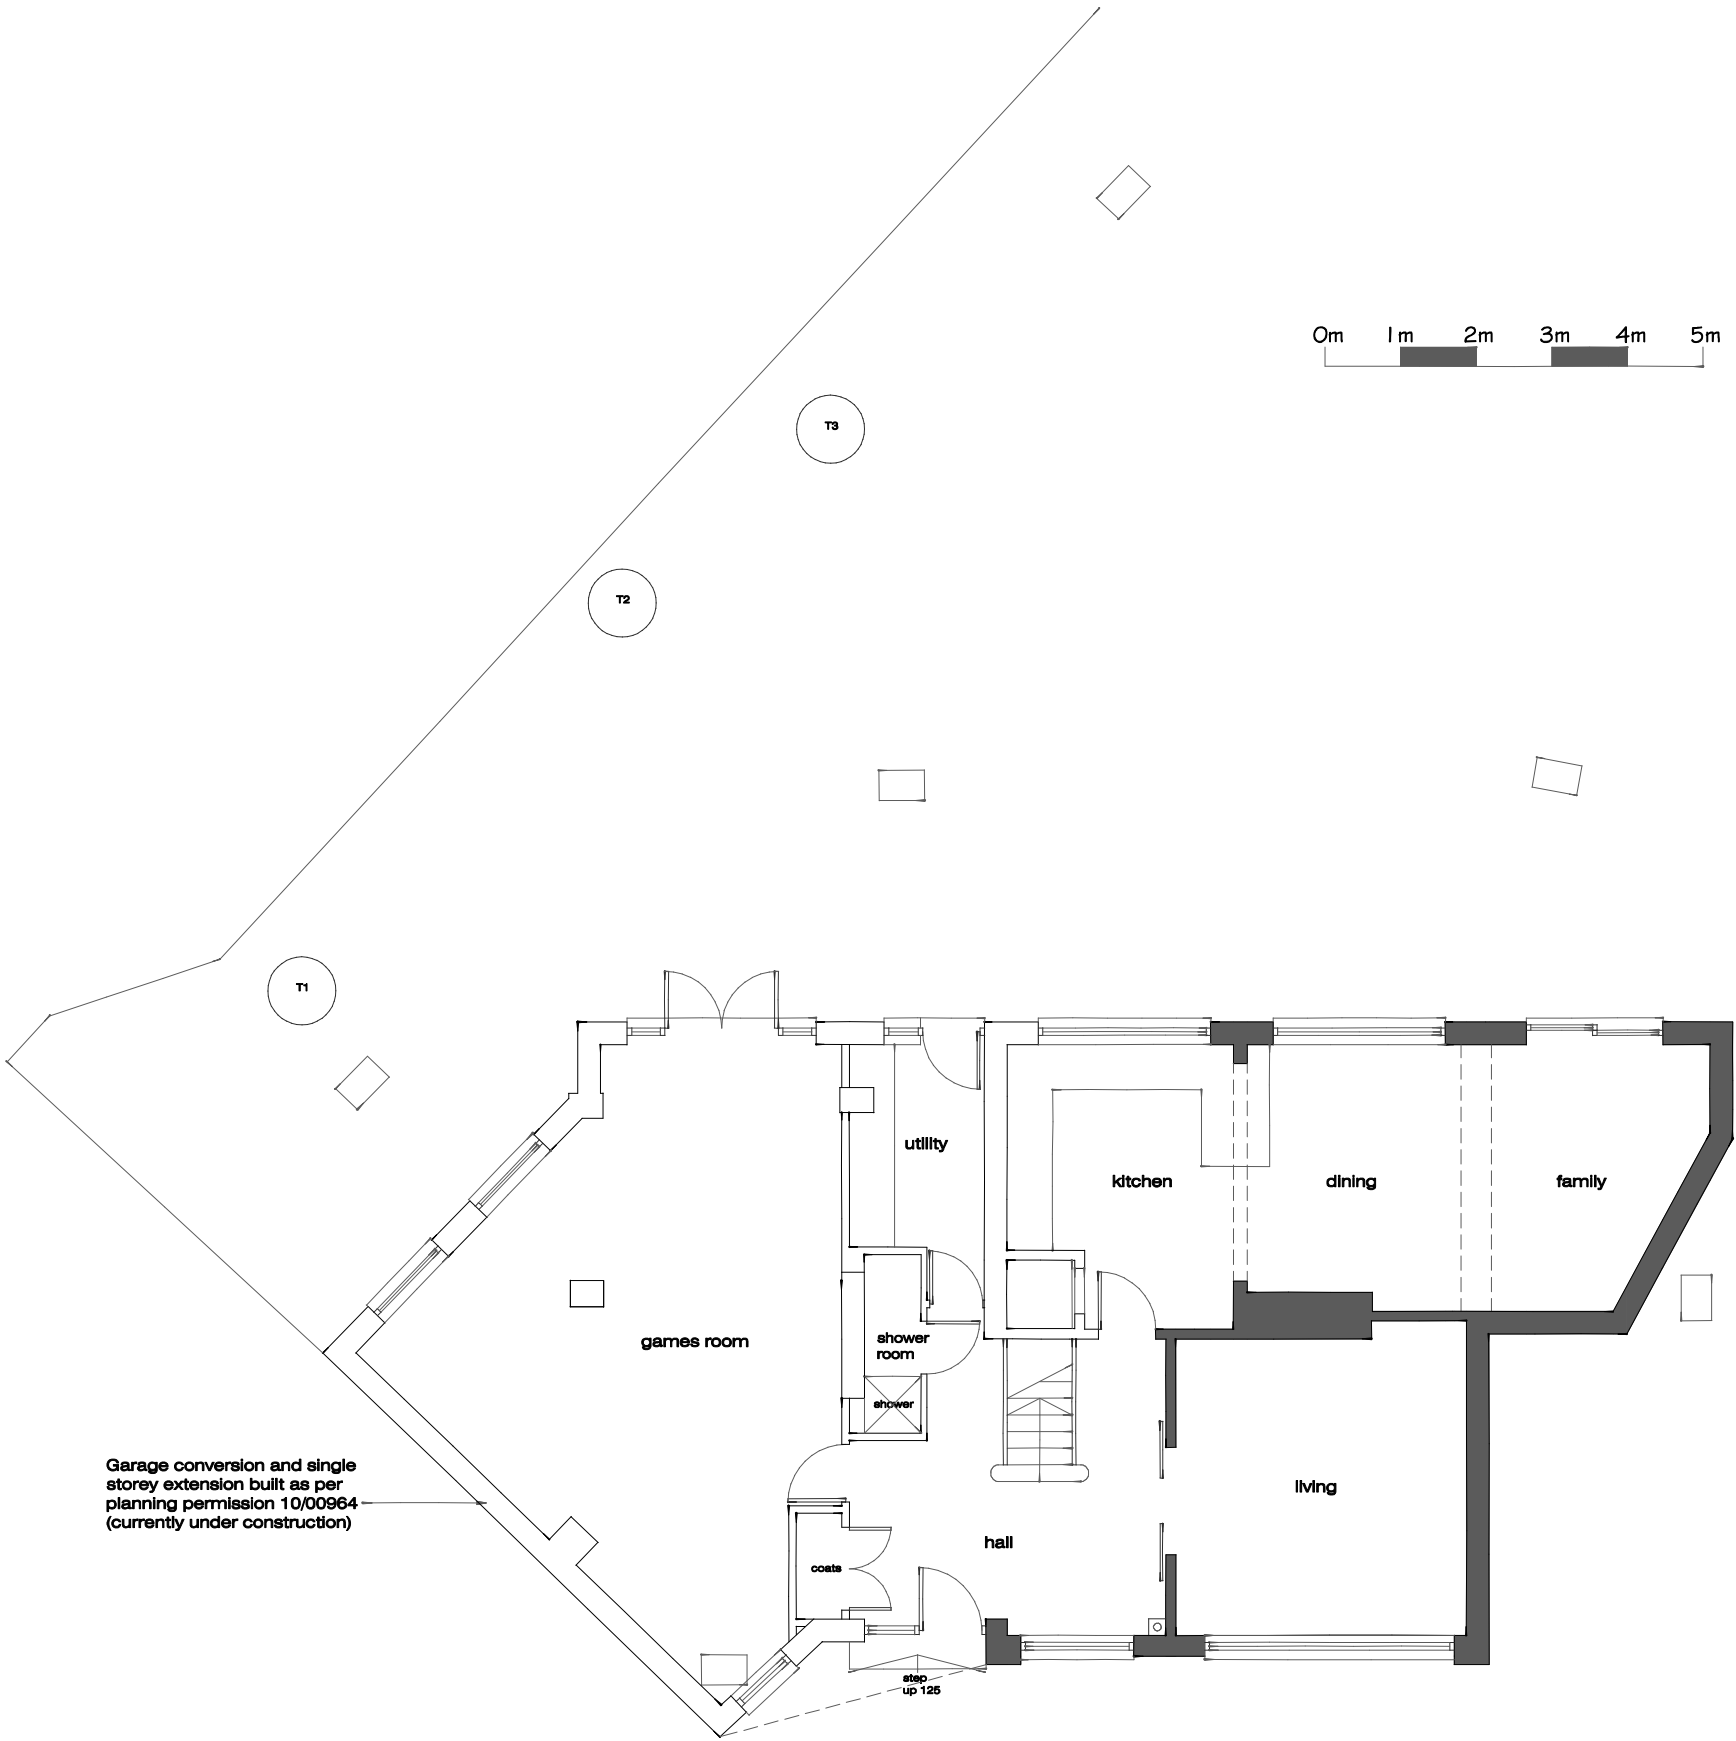

Ground Floor - As Existing




Front (North) Elevation - As Existing

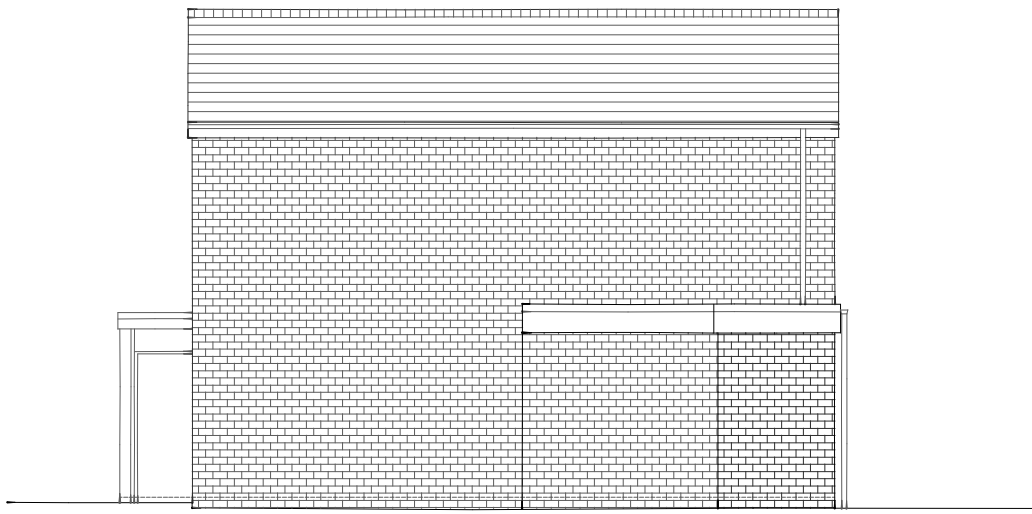


Side (West) Elevation - As Existing



Rear (South) Elevation - As Existing

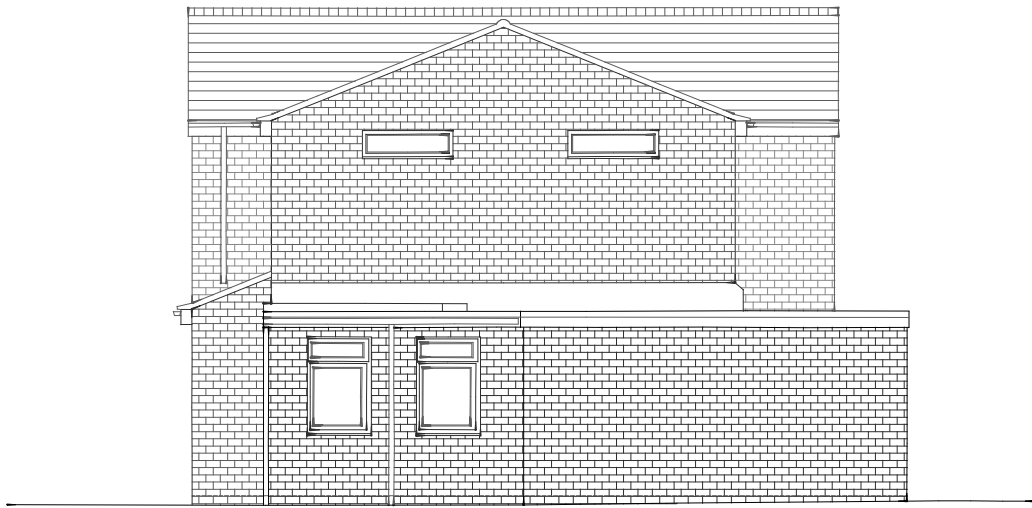

Side (East) Elevation - As Existing

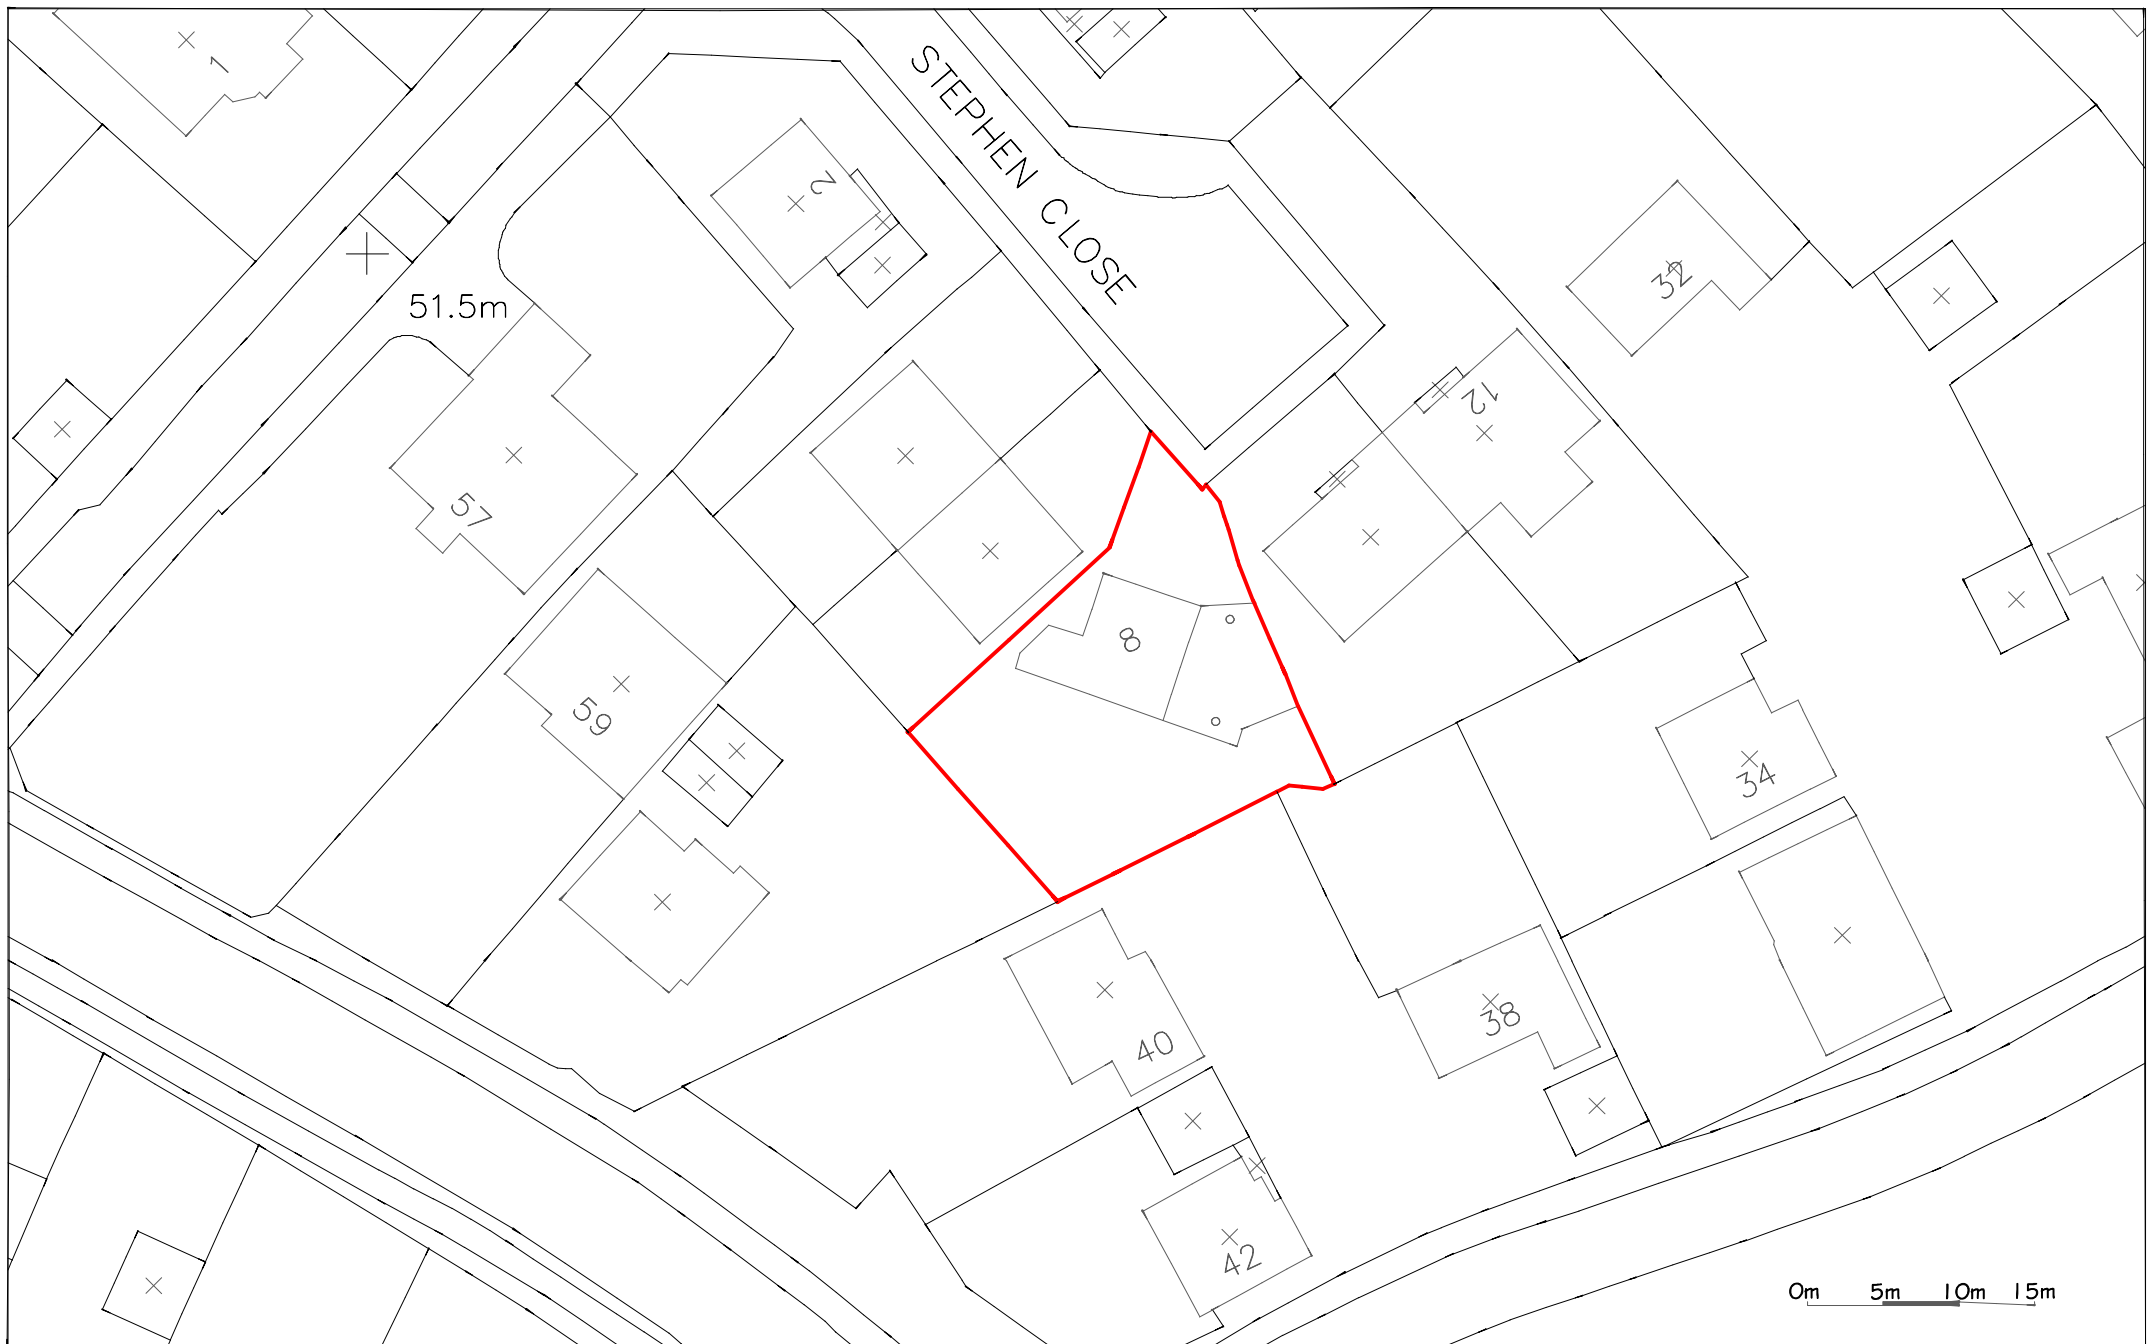

Block Plan - As Existing - 1:500

-	Issued for Planning Application	NJ	03-07-14
Rev.		By	Date

*jenkins*architecture ltd
Middle House, 3 Sampan Close, Warsash, Southampton, SO31 9BU
t. 01489 880803 m. 07920 260758
nicholas@jenkinsarchitecture.co.uk

Project
8 Stephen Close, Waterlooville,
PO8 8BE
Client
Mr & Mrs D Jones

Title Plans & Elevations - As Existing			
Date	April 14	Drawn By	NJ
Job No.	Drawing No.	Scale	Revision
14-137	001	1:100 /500@A1	-