




GENERAL NOTES:
1. THIS DRAWING MUST BE READ IN CONJUNCTION WITH THE OTHER RELEVANT DRAWINGS.
2. ALL FINISHES ARE TO CONFORM TO THE CURRENT BUILDING REGULATIONS.
3. REFER TO THE SEPARATE DOCUMENT FOR THE DESIGNER'S RISK ASSESSMENT.
4. ALL WORKS OR MATERIALS INDICATED ON THIS DRAWING ARE TO BE ACCORDANCE WITH THE BRITISH STANDARDS CODES OF PRACTICE OR RELEVANT STANDARDS.
5. REFER TO THE SEPARATE DOCUMENT FOR THE DESIGNER'S RISK ASSESSMENT.
6. ALL WORKS OR MATERIALS INDICATED ON THIS DRAWING ARE TO BE ACCORDANCE WITH THE BRITISH STANDARDS CODES OF PRACTICE OR RELEVANT STANDARDS.
7. REFER TO THE SEPARATE DOCUMENT FOR THE DESIGNER'S RISK ASSESSMENT.

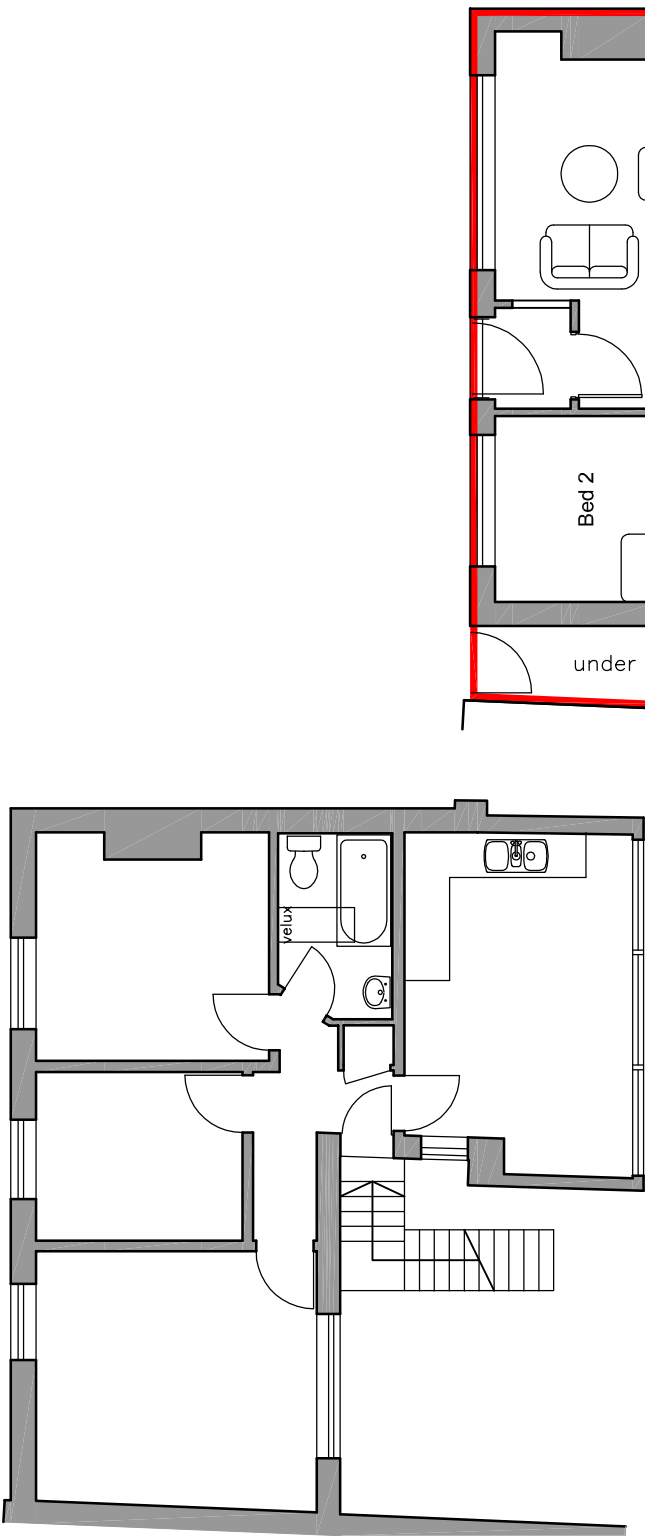

Existing First Floor Plan

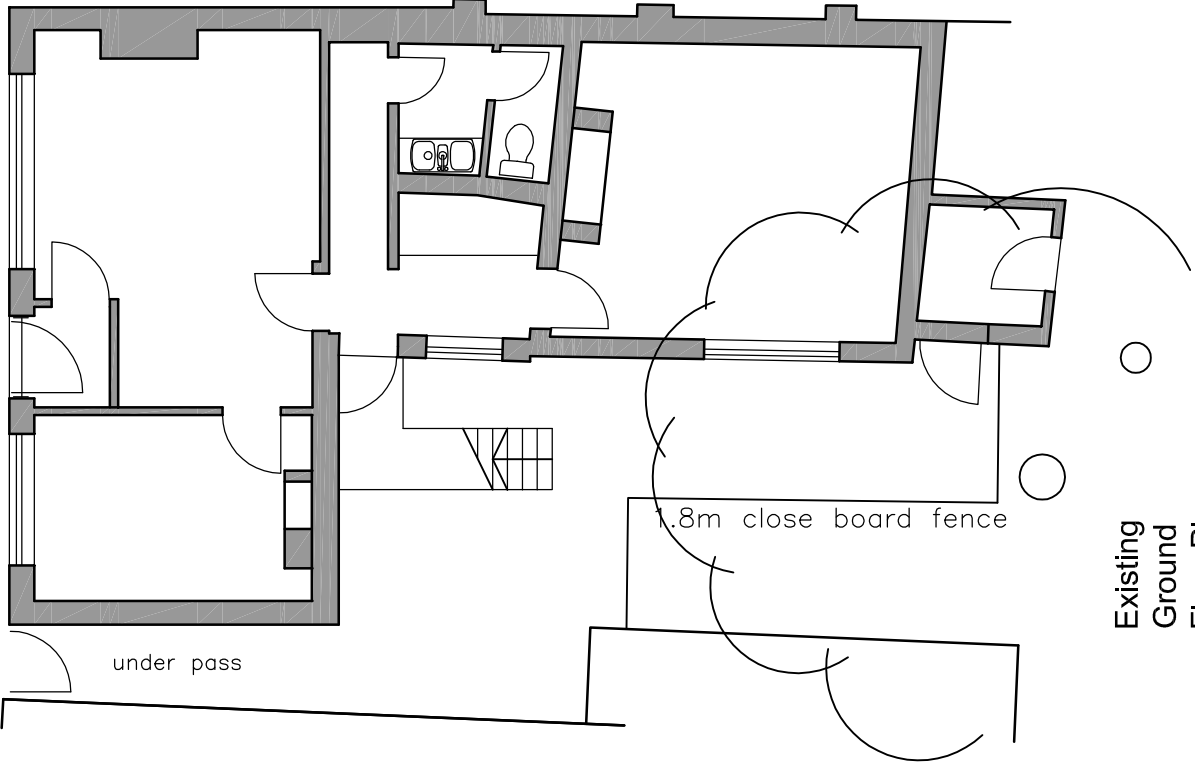

Existing Ground Floor Plan

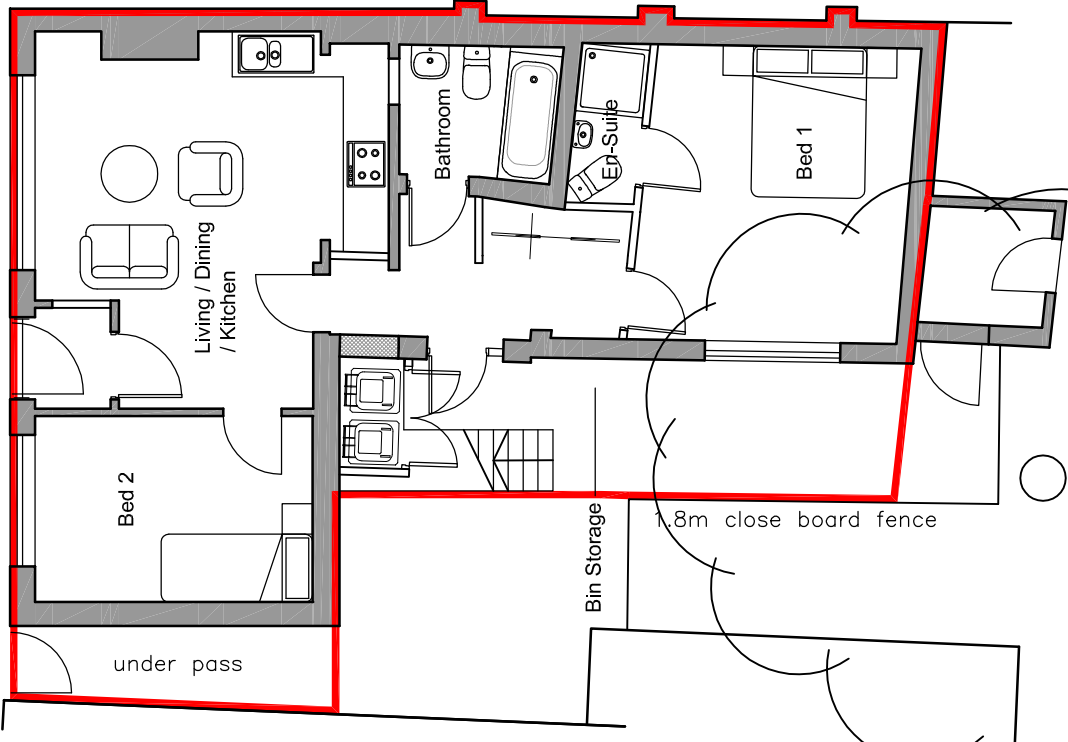

Proposed Ground Floor Plan

- KEY
- Existing Walls.
 - Proposed Walls.
 - Removed Walls.

1:100 scale



Revision	Date	Description	Drawn	Checkd
P3	Apr 2014	Planning Application	JCB	
P2	Jan 2014	Planning Application	TH	
P1	Jan 2013	Preliminary	TH	



Brankesmere House
Queens Crescent, Southsea
Portsmouth PO5 3HT
Hampshire England
Tel: (023) 927 55 333
Fax: (023) 927 55 222
E-Mail: admin@plcarchitects.com
www.plcarchitects.com

Client:

Project:
Proposed Residential Conversion
42 East Street
Havant

Drawing Title:
Existing & Proposed Plans

Drawn By	Date	Checked By	Approved By	Date
TH	Dec 13			

Drawing No.	Revision	Scale
13 - 1969 - 100	P3	1:100 @ A3

PLC ARCHITECTS © COPYRIGHT RESERVED 2013
NOT TO BE SCALED. DIMENSIONS TO BE CHECKED ON SITE
SCALING ONLY FOR LOCAL AUTHORITY PURPOSES