







Existing Elevation

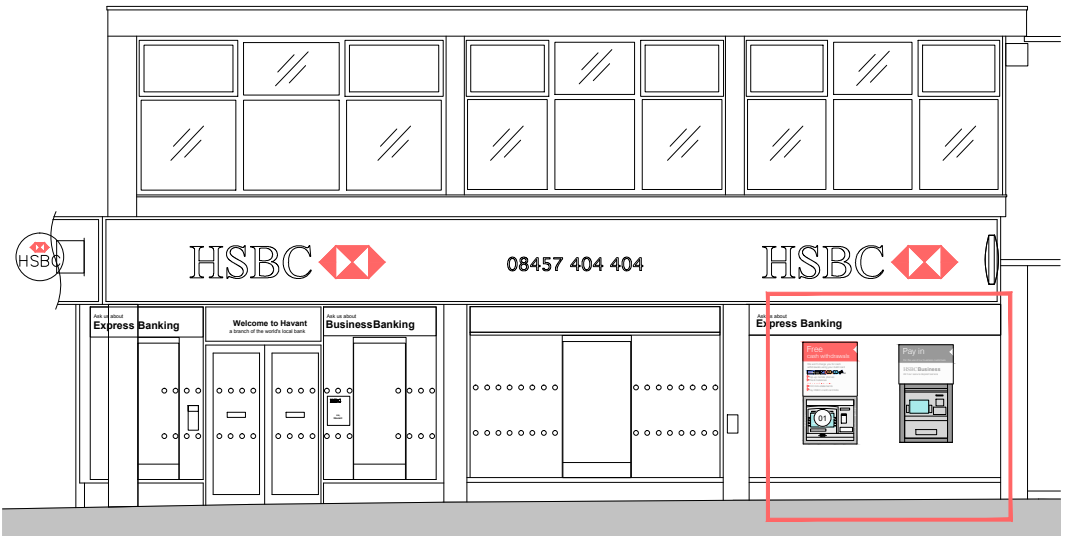

Existing Elevation (scale 1:100 @ A3)

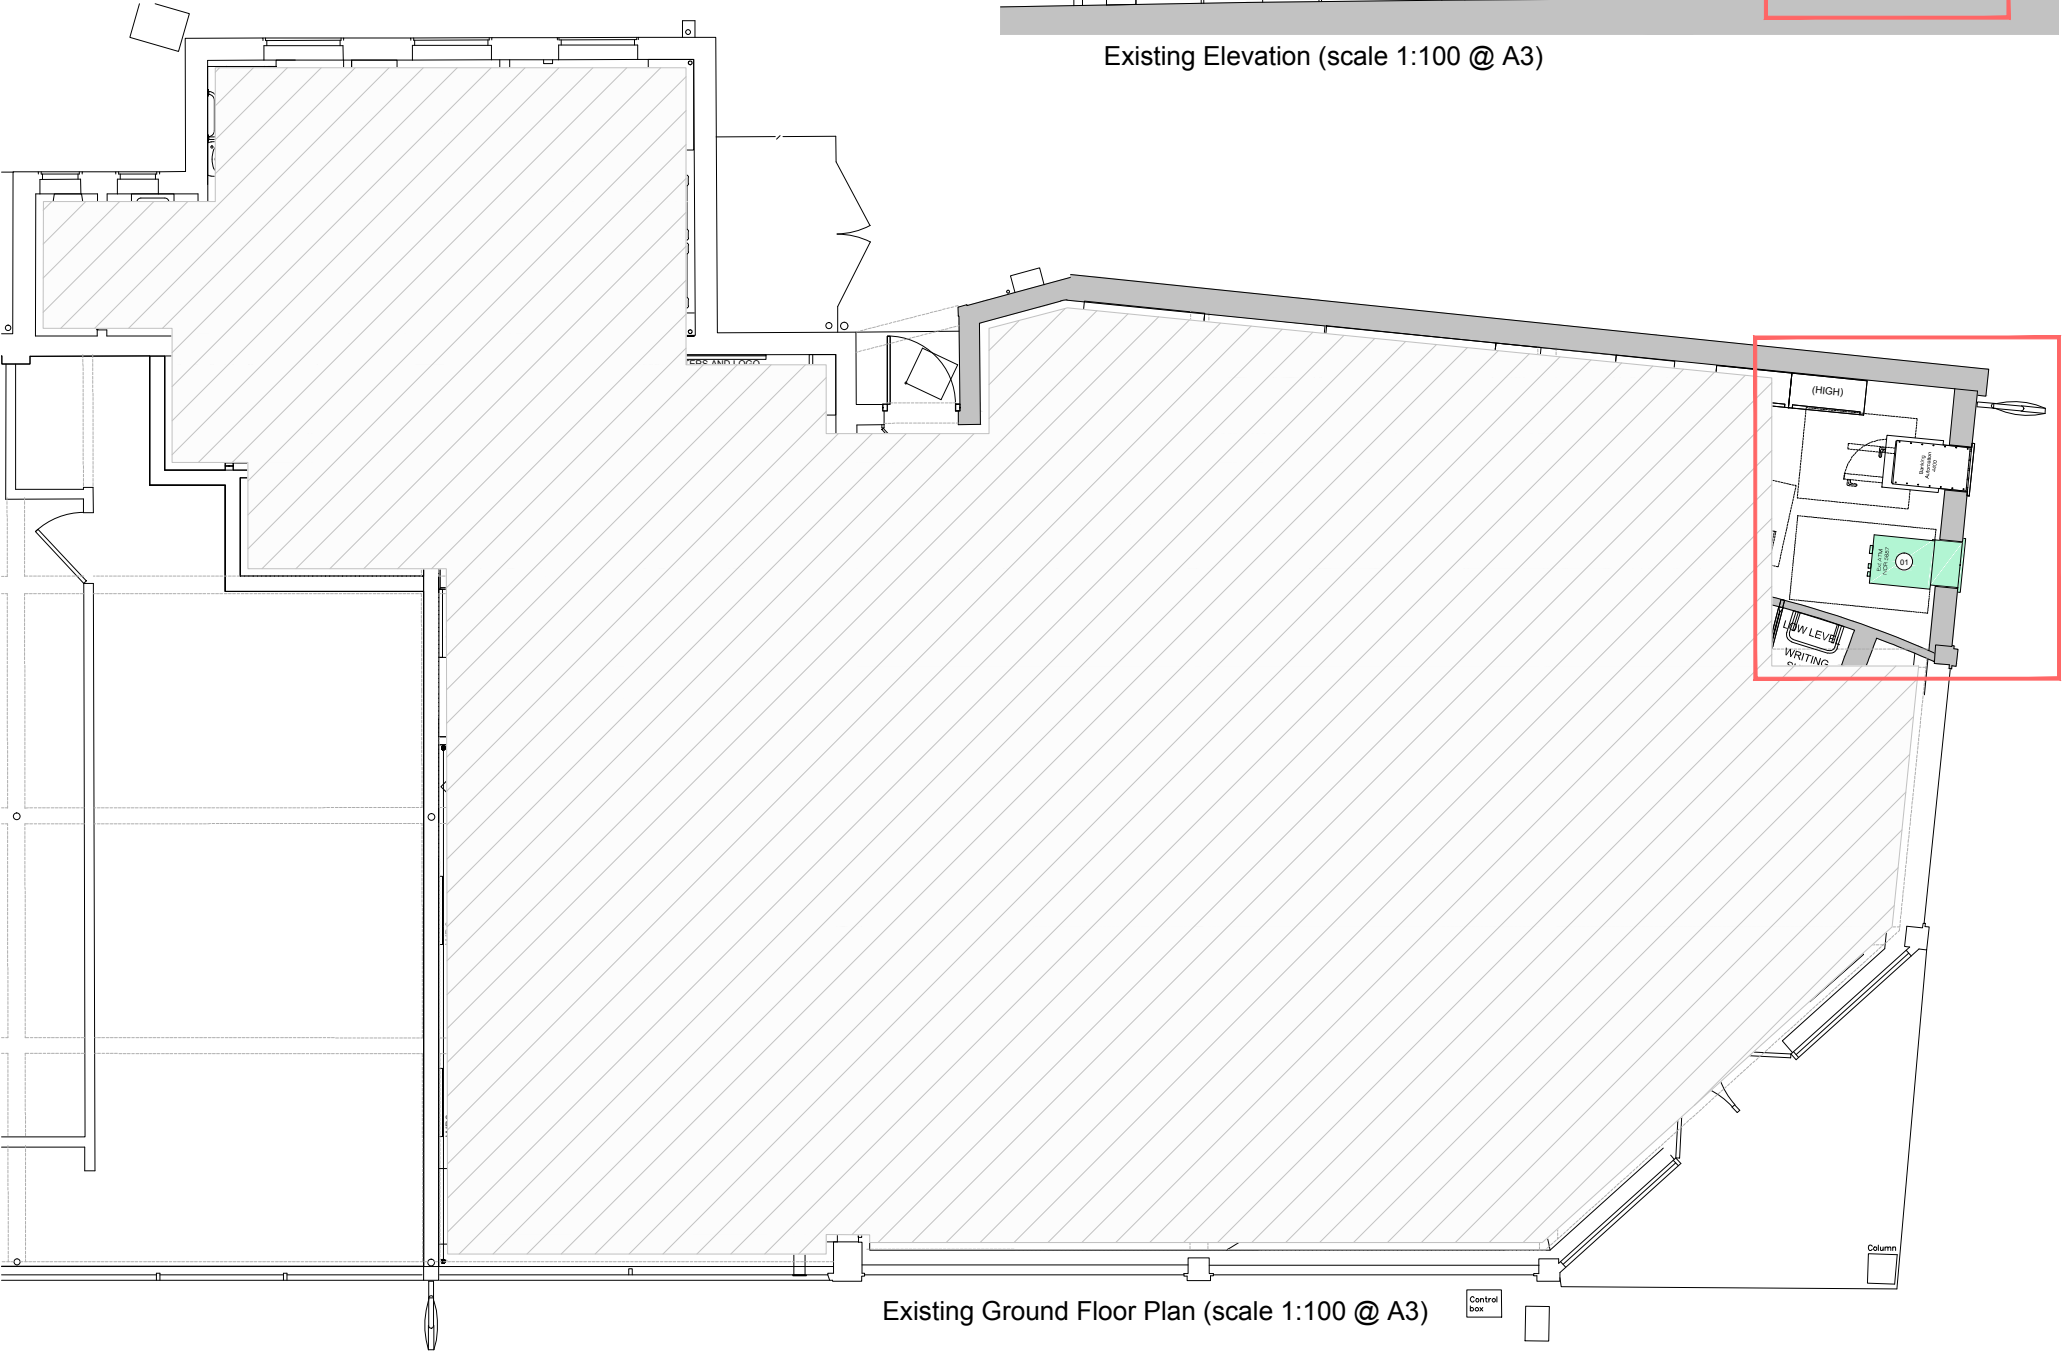


Existing Ground Floor Plan (scale 1:100 @ A3)

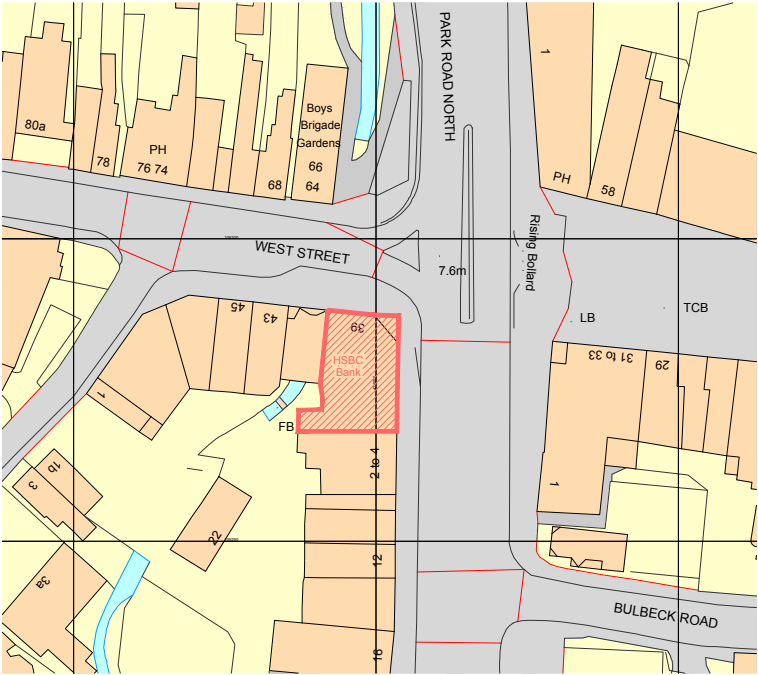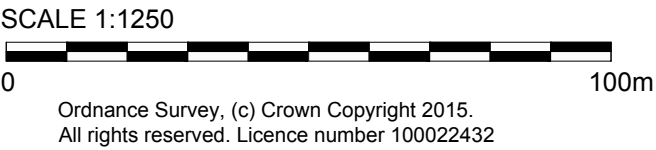


Location Plan (scale 1:1250 @ A3)



External ATM - Internal View

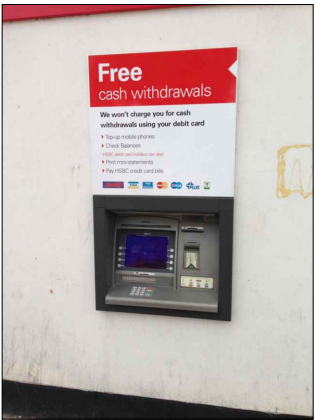

External ATM - Elevation

 

- DRAWING LEGEND
- SELF SERVICE MACHINE BEING REMOVED
 - SELF SERVICE MACHINE NEW EQUIPMENT
 - NEW SECURE PARTITION
 - 01 REFERENCE NUMBER OF SELF SERVICE MACHINE