





front
e l e v a t i o n s

rear


side

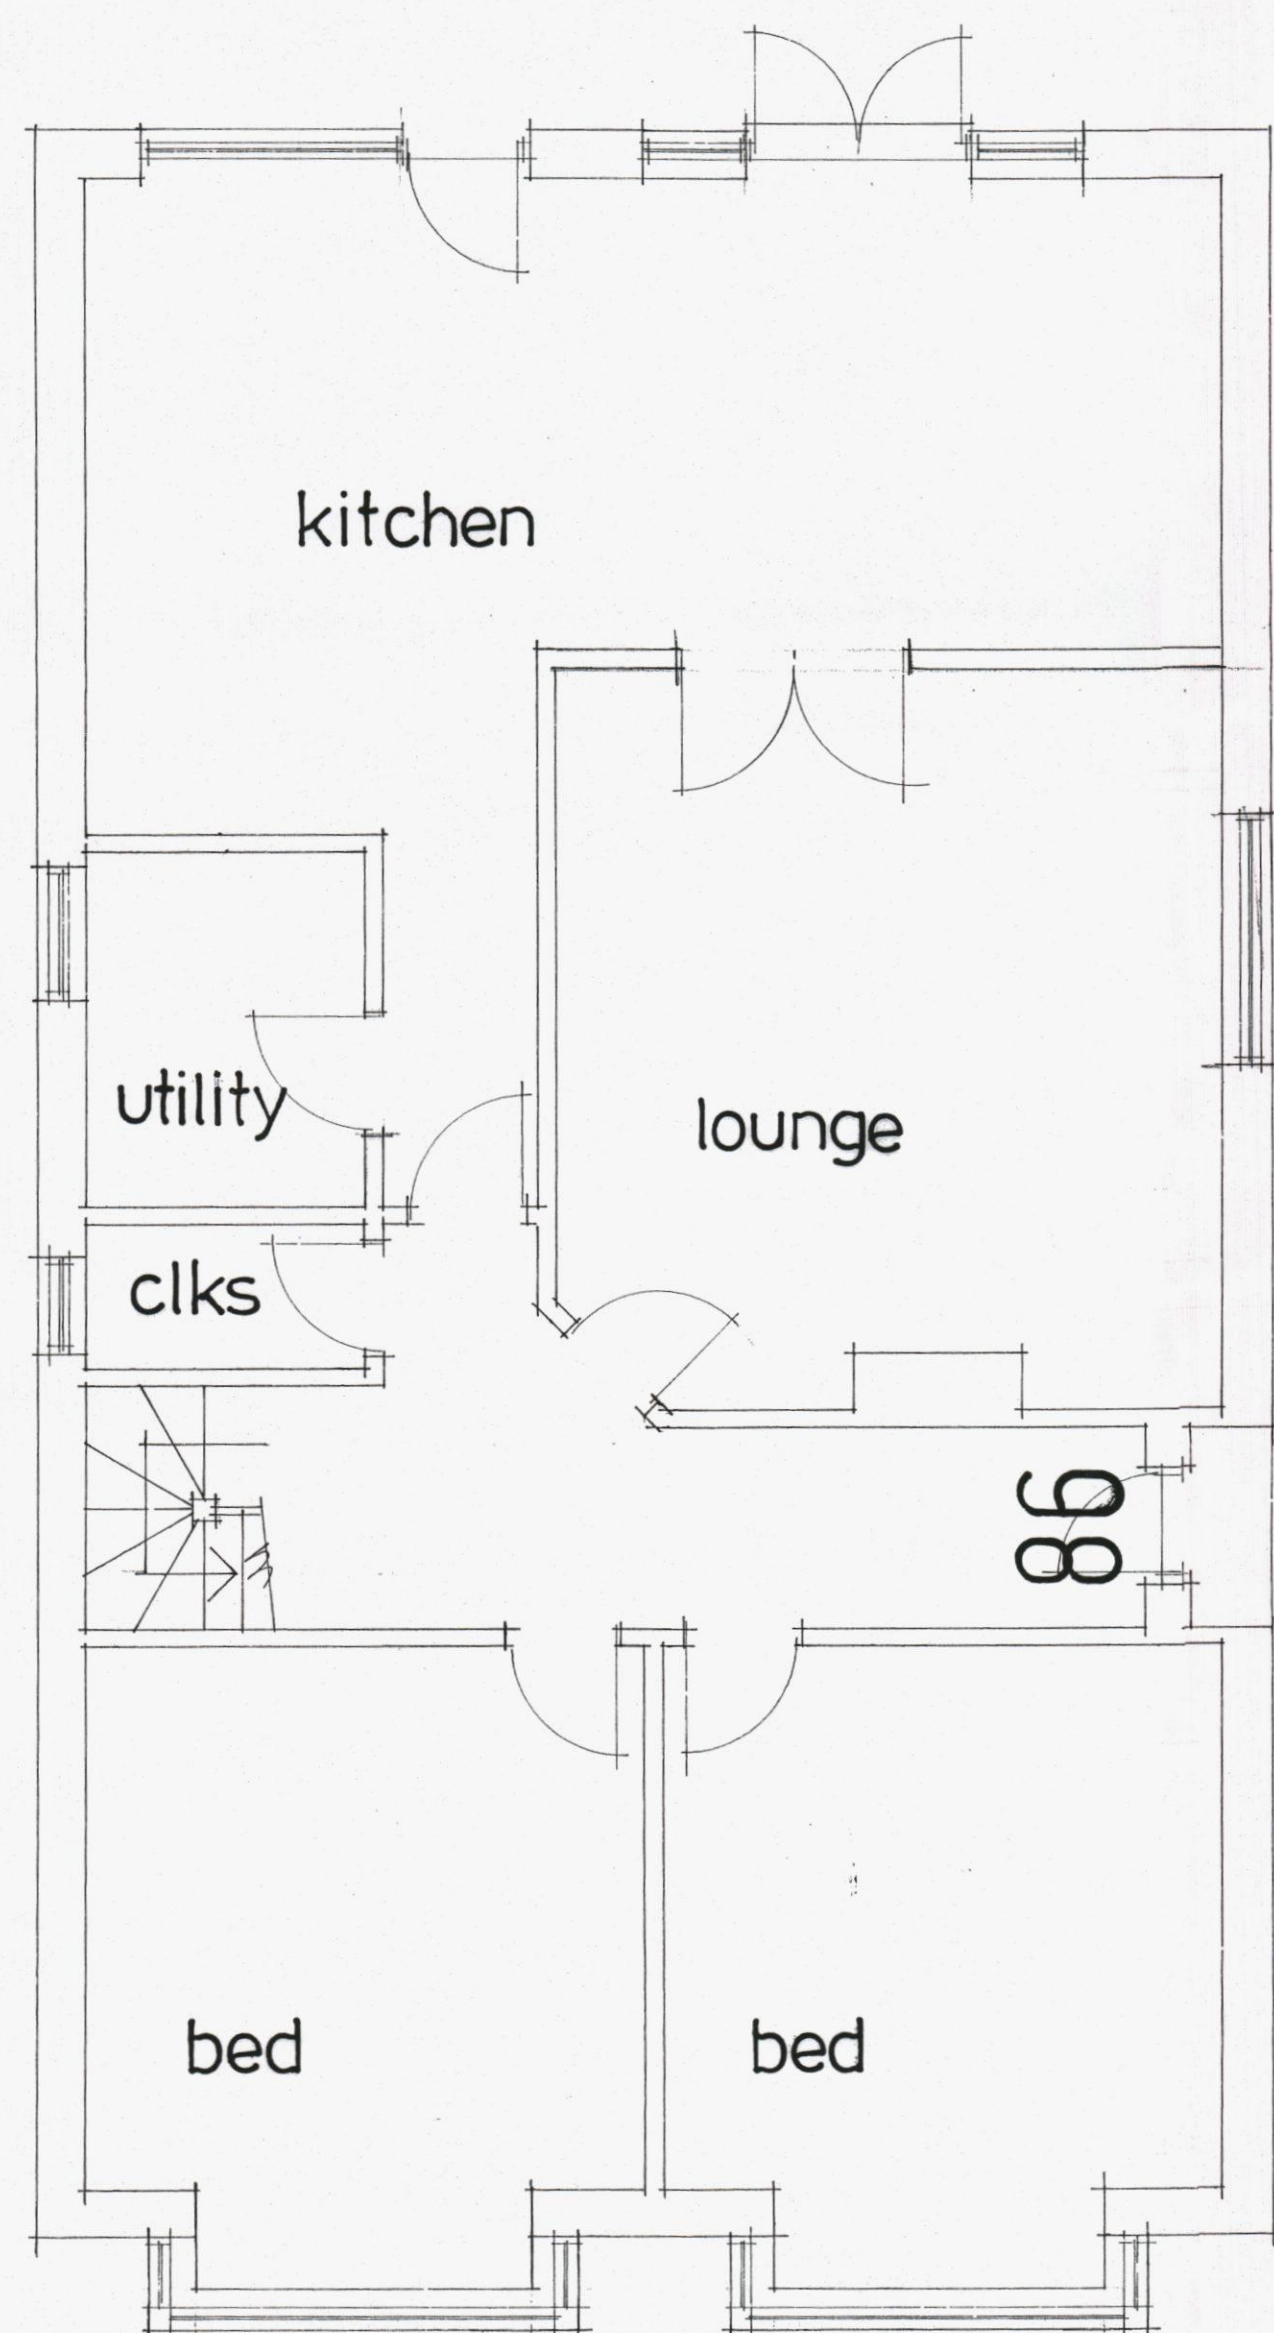


ground floor plan

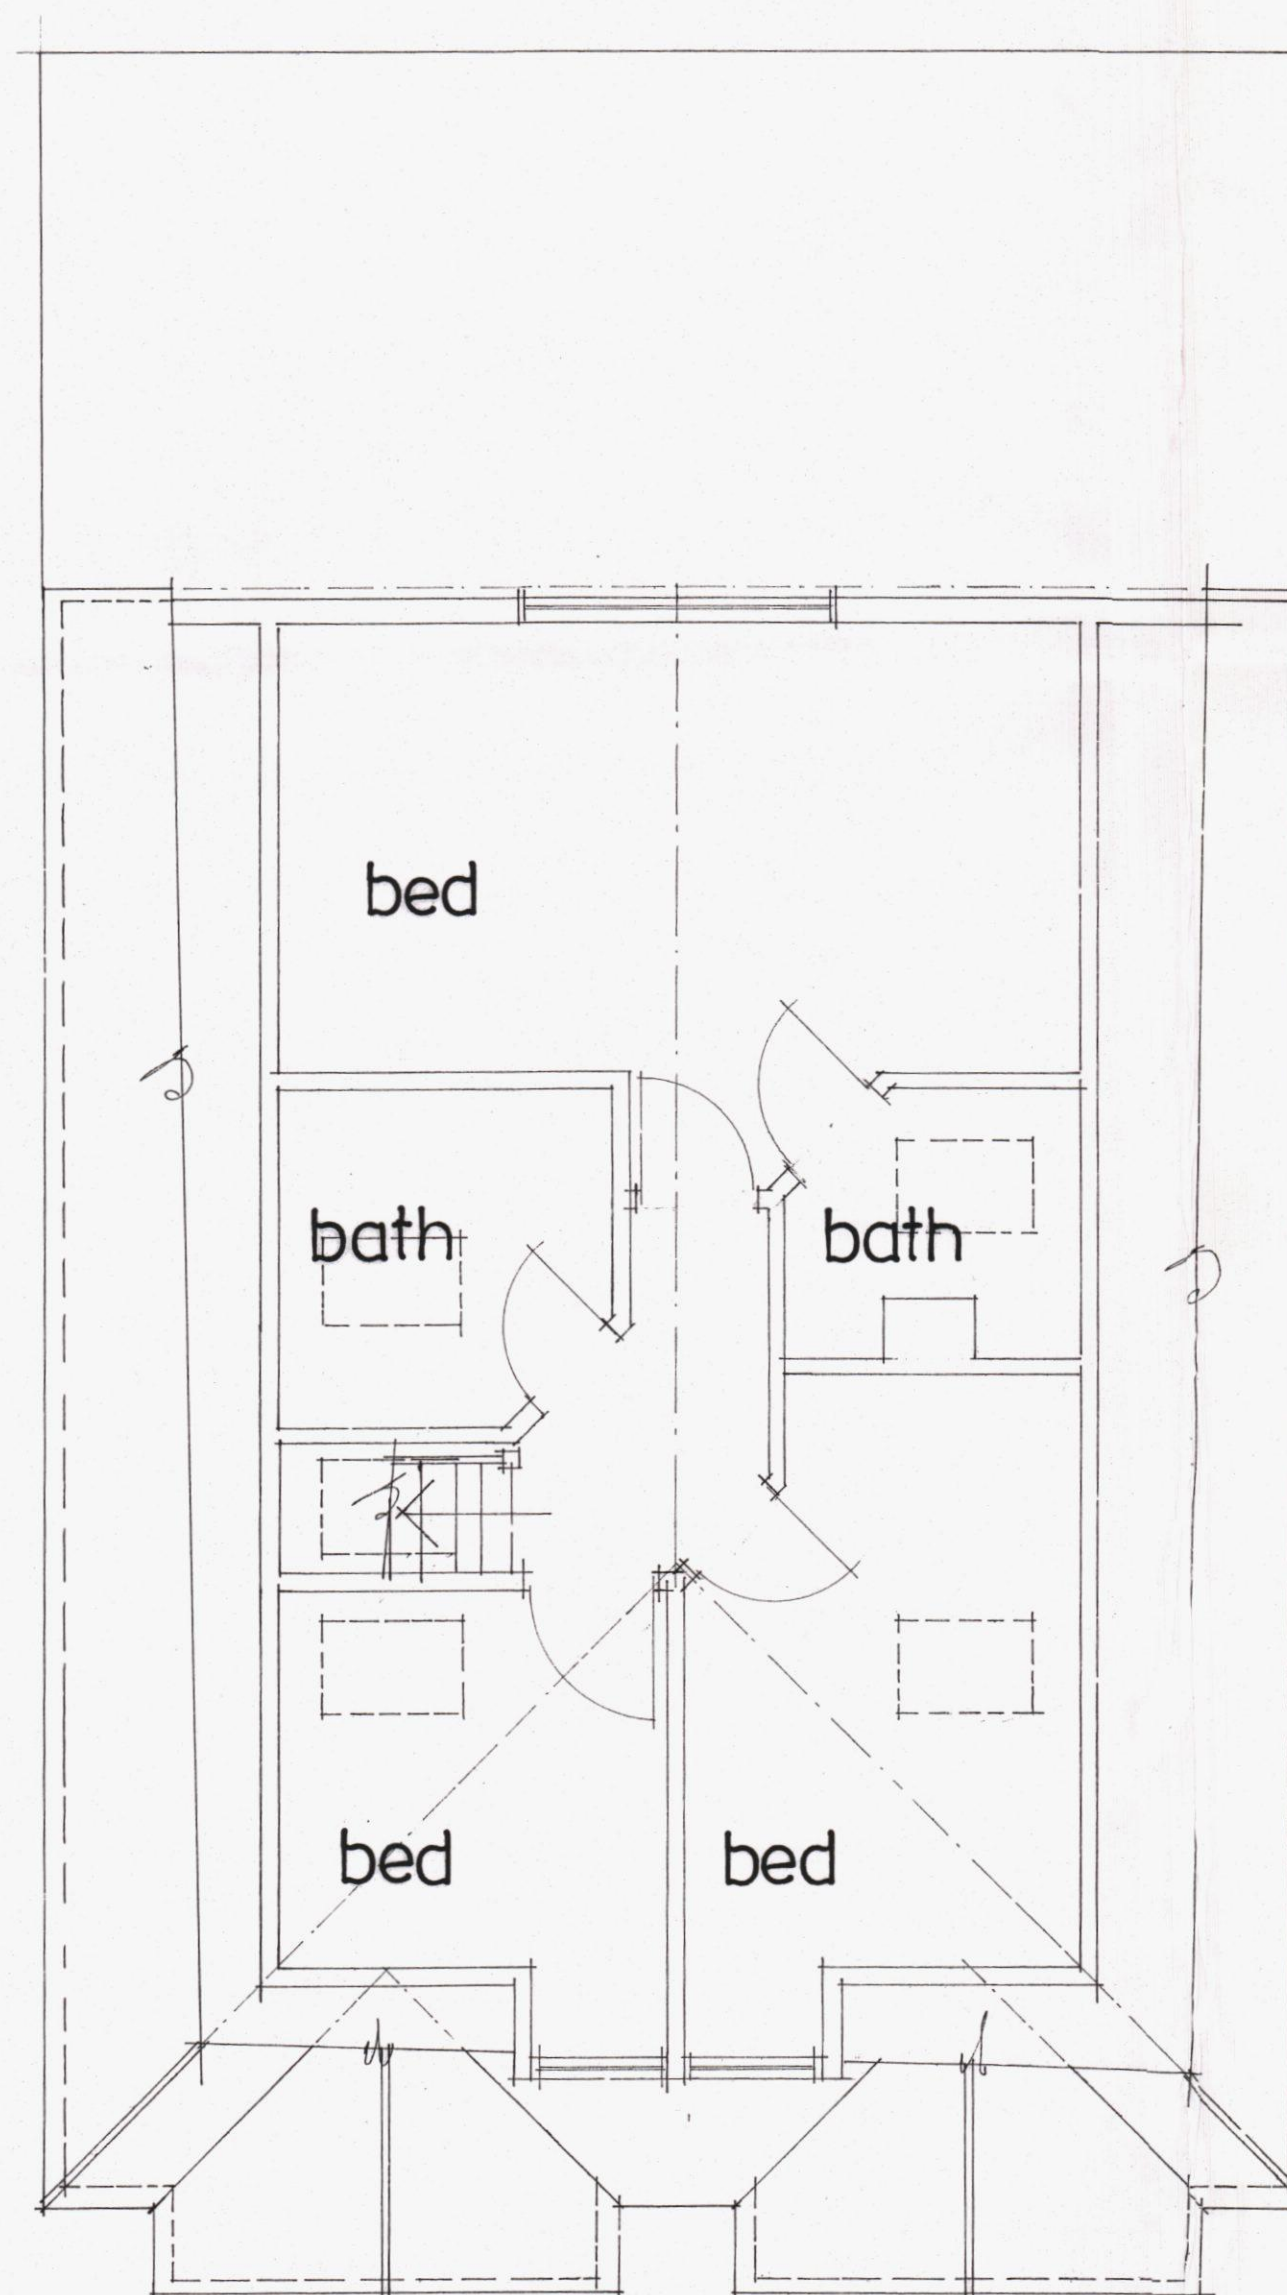

first floor plan

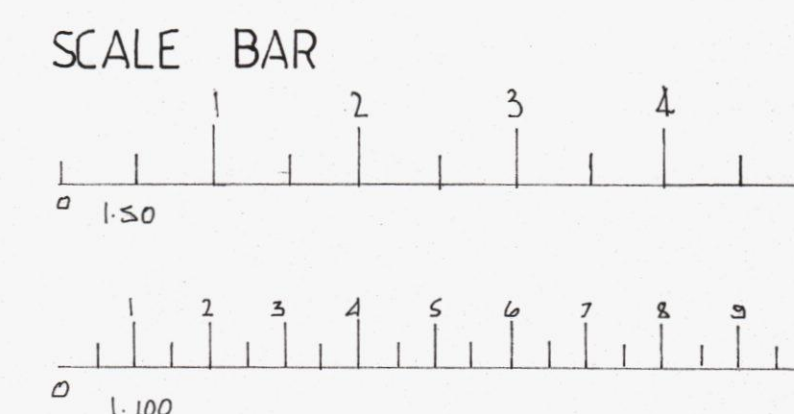

HAVANT BOROUGH
COUNCIL
16 APR 2014
RECEIVED

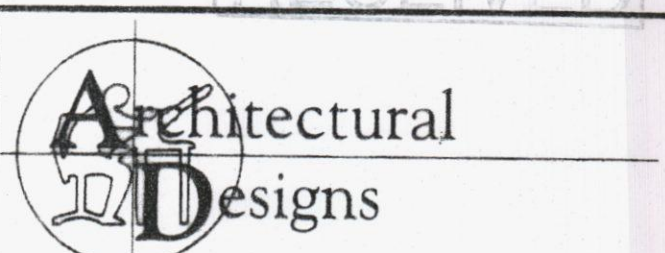

Architectural Designs
157 Methuen Road,
Southsea, Portsmouth, Hants. PO4 9HQ
Telephone: 02392 362829

Project:
26 Stokes Hill Road
Purton

Title:
Drawings as existing

Scale: 1:50 and 1:100

Date: