


①

Notes:
All dimensions must be checked on site and not scaled from this drawing.




Front Elevation

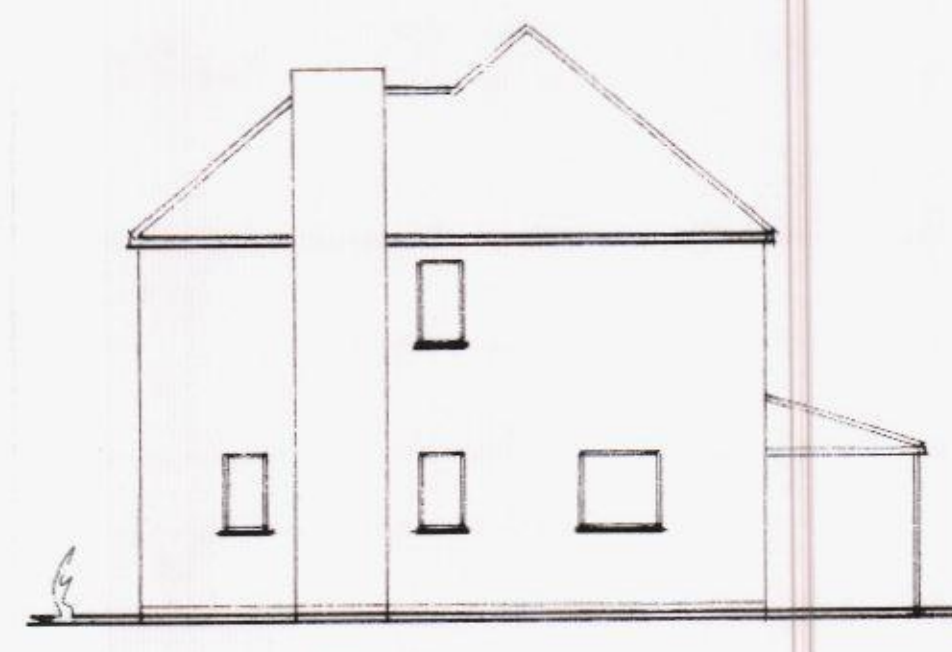


Side Elevation




Rear Elevation

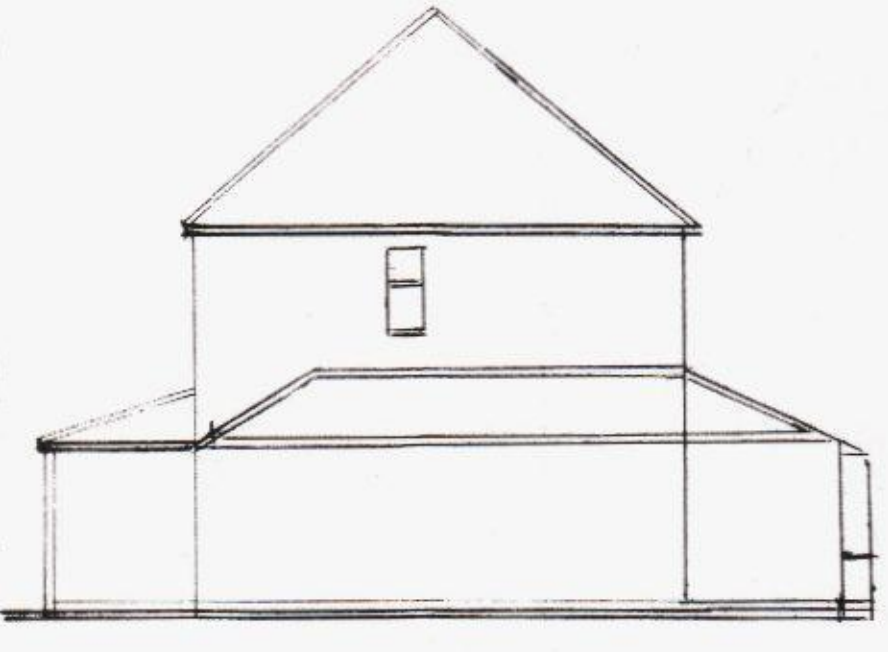

Side Elevation

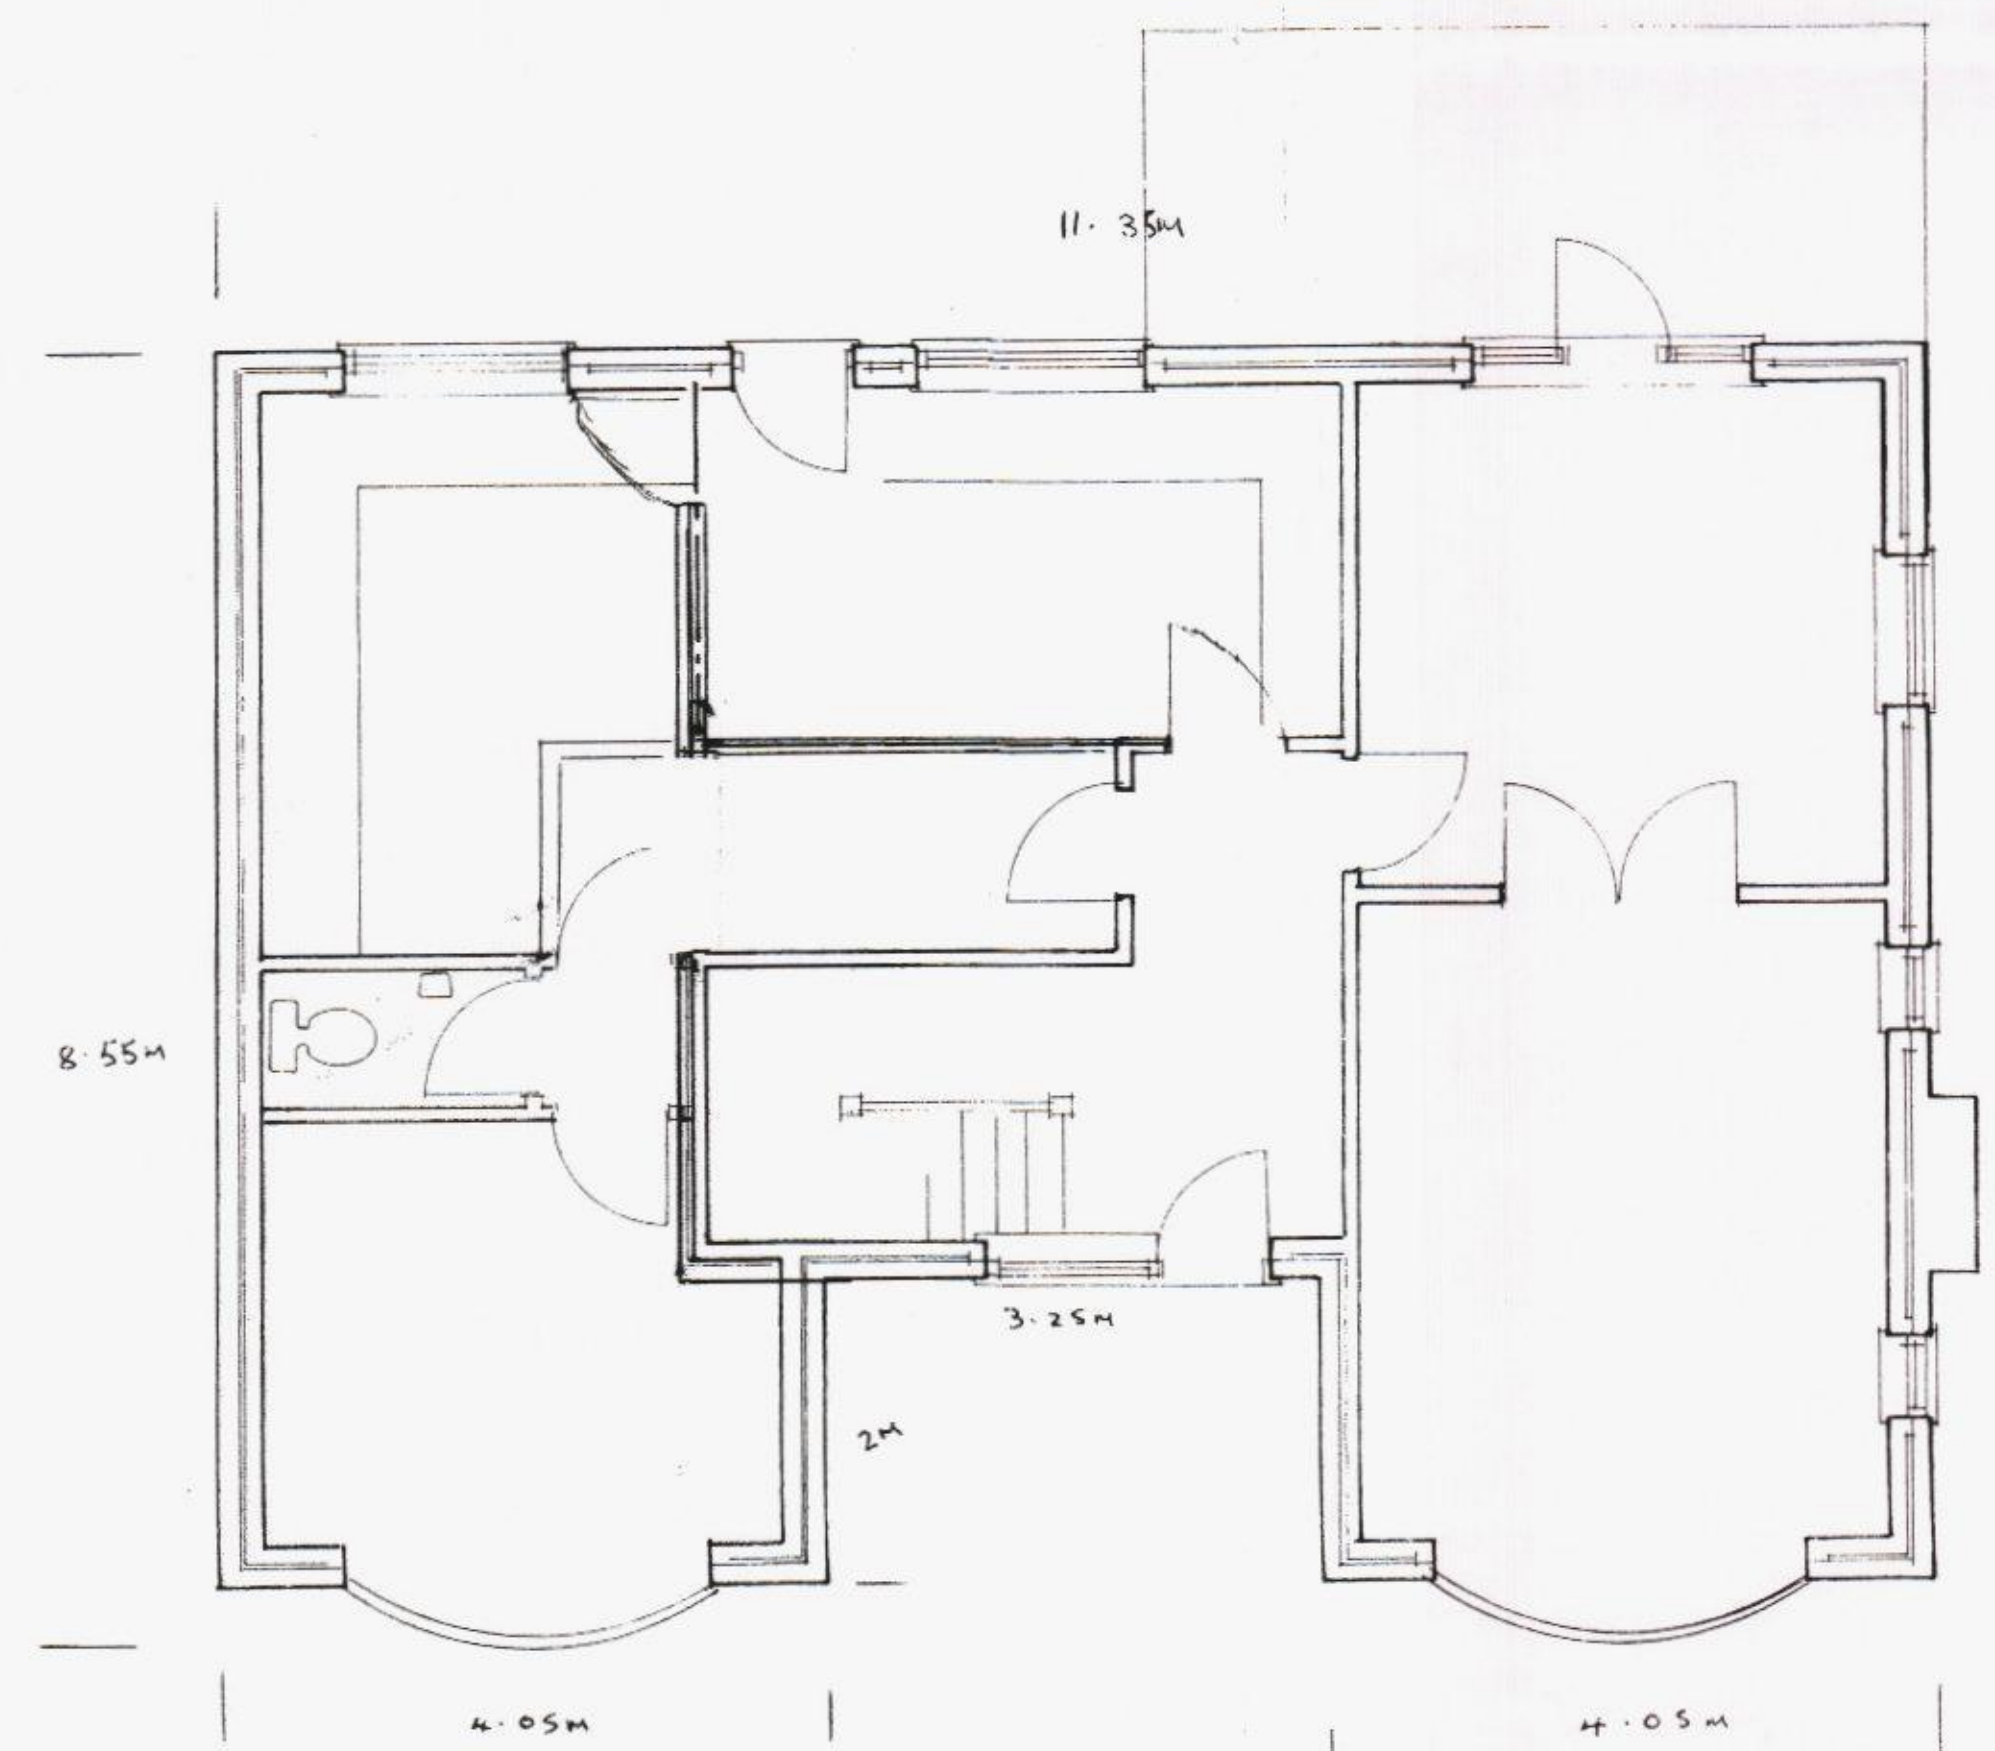

Ground Floor Plan

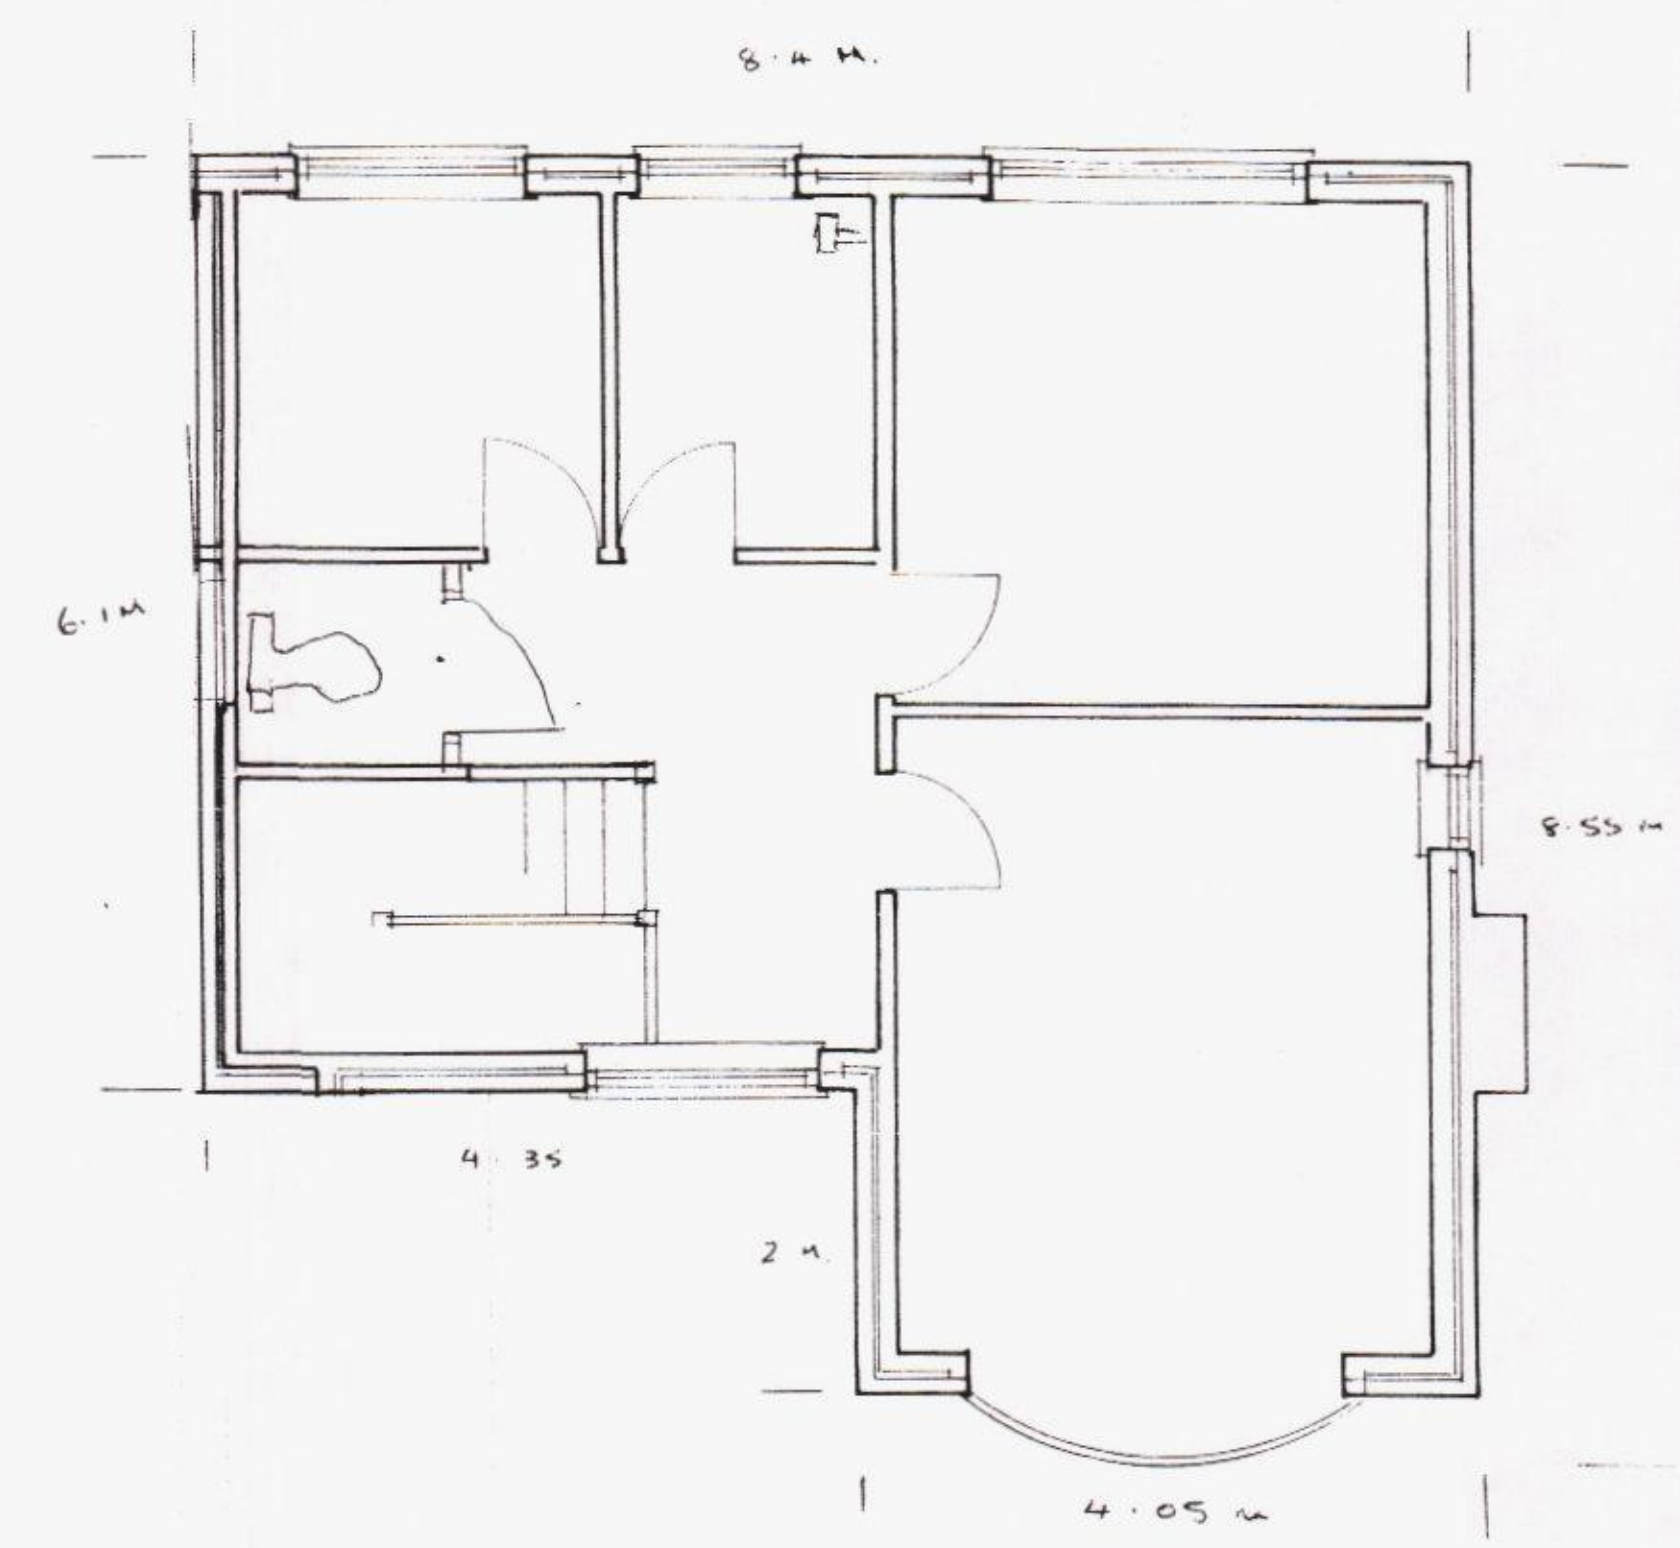

First Floor Plan

A		Date	Revisions

© copyright

Client
Mr & Mrs T. Dore

Job Title
HAVANT BOROUGH COUNCIL
05 MAR 2015
RECEIVED

Drawing Title
Existing Footprint
130 Southleigh Rd
Havant

Scale
1:50 & 1:100

Date _____ Drawn by _____

Drw. No.	Rev.