
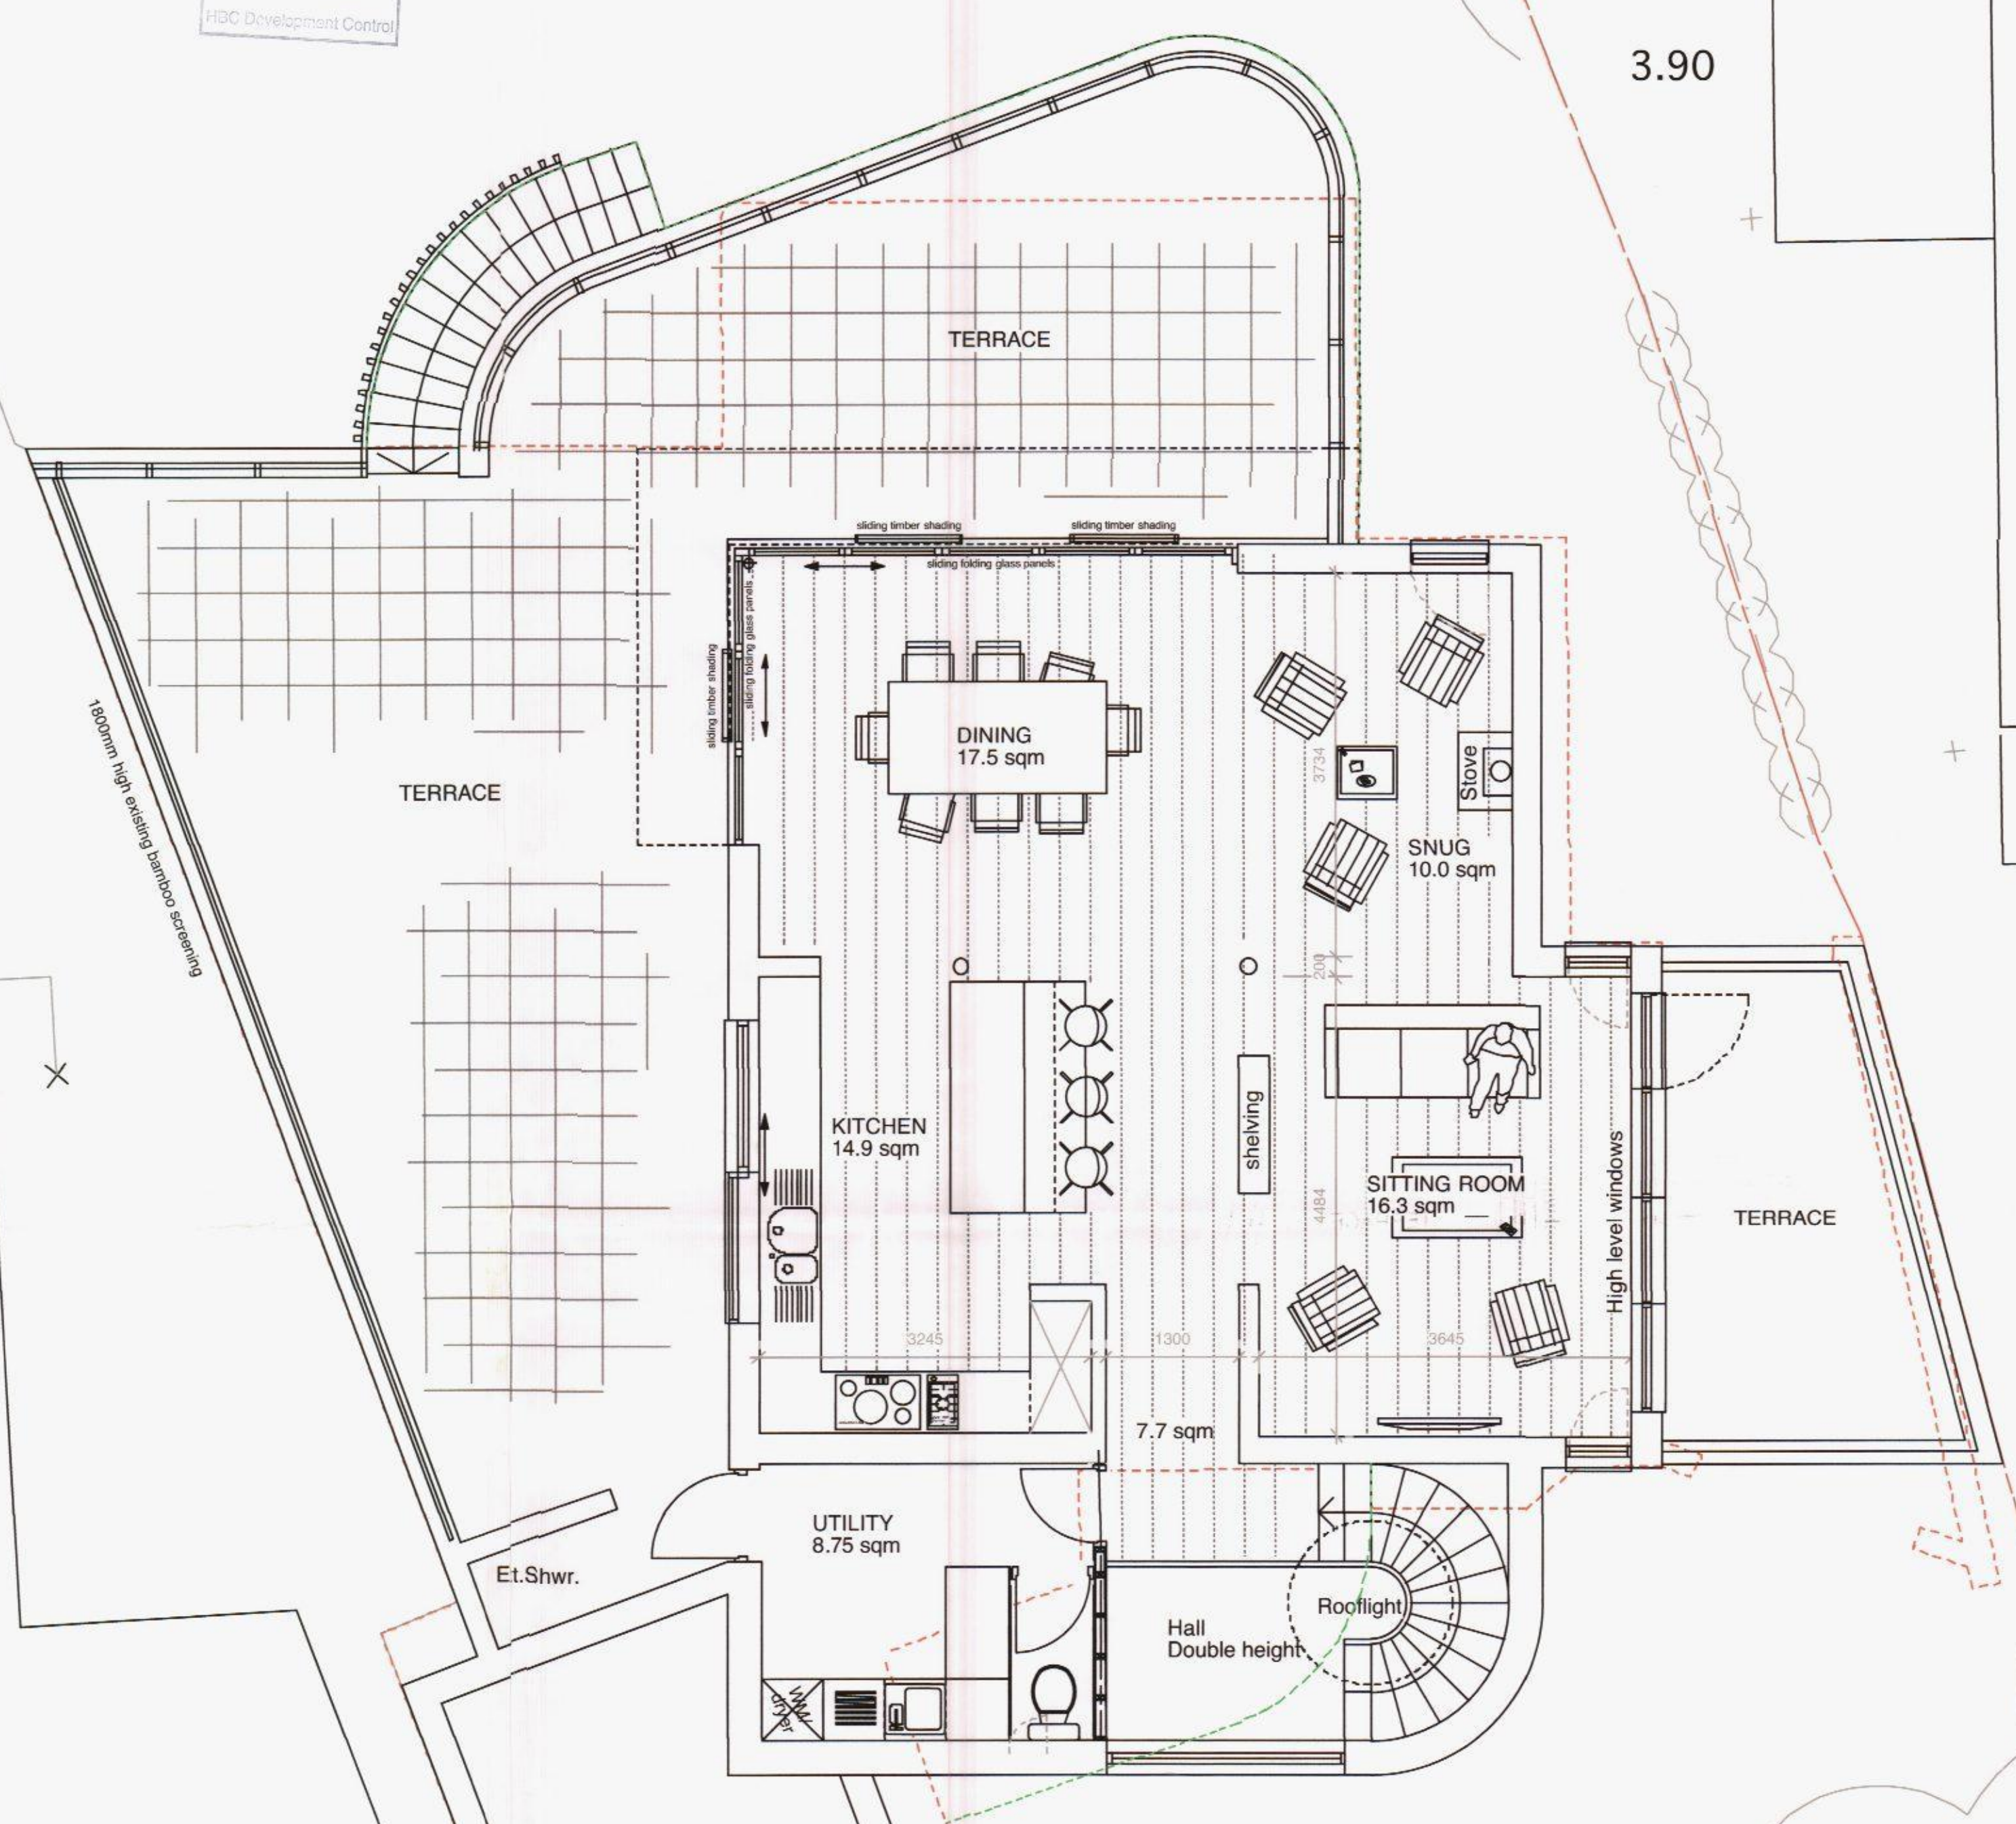


RECEIVED
08 AUG 2014
HDC Development Control

No. 14

No. 10

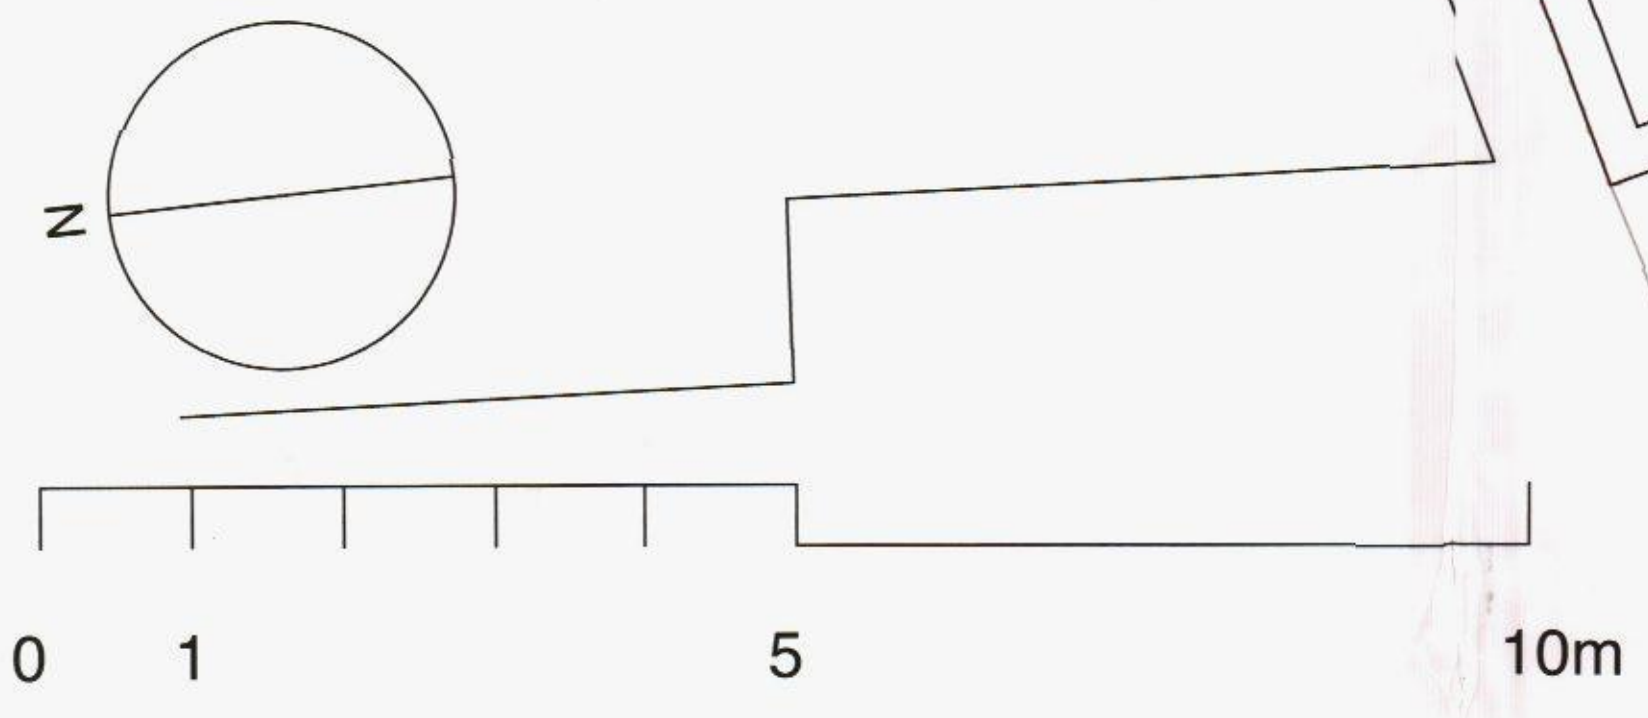

No. 12 WITTERING ROAD

WITTERING ROAD

FIRST FLOOR
88.77sqm net total area

TO BE READ IN CONJUNCTION WITH STRUCTURAL ENGINEER'S DRAWINGS.
REPORT ALL DISCREPANCIES PRIOR TO PROCEEDING.

----- TO BE DEMOLISHED
----- PLANNING APPLICATION
APP/12/00762 from
26/07/2012

REVISION	DATE
Yeates Design+Architecture 74 Clerkenwell Road London EC1M 5NL tel: 020 7251 6667 www.yeatesdesign.co.uk	
PROJECT: 12 WITTERING ROAD HAYLING ISLAND PO11 9SP	
DRAWING: Proposed First Floor Plan	
SCALE: 1:100@A3, 1:50@A1	
DATE: AUGUST 2013	
DWG NO. 528/P/112	DWN BY:
DRAWING STATUS: FOR TENDER ☐ FOR PLANNING ☒ FOR CONSTRUCTION ☐	
INFORMATION CONTAINED IN THIS DRAWING IS THE SOLE COPYRIGHT OF YEATES DESIGN + ARCHITECTURE AND SHOULD NOT BE REPRODUCED WITHOUT THEIR PERMISSION	