



Existing Elevations

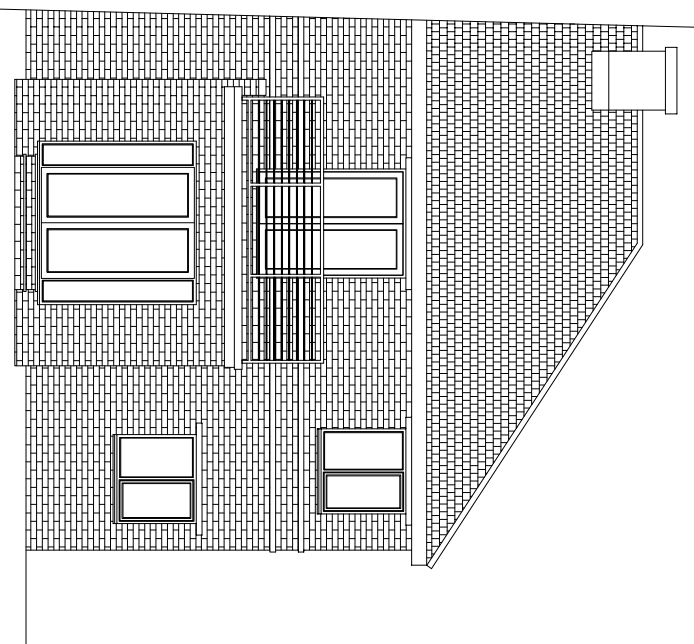


North Elevation


Proposed Elevations

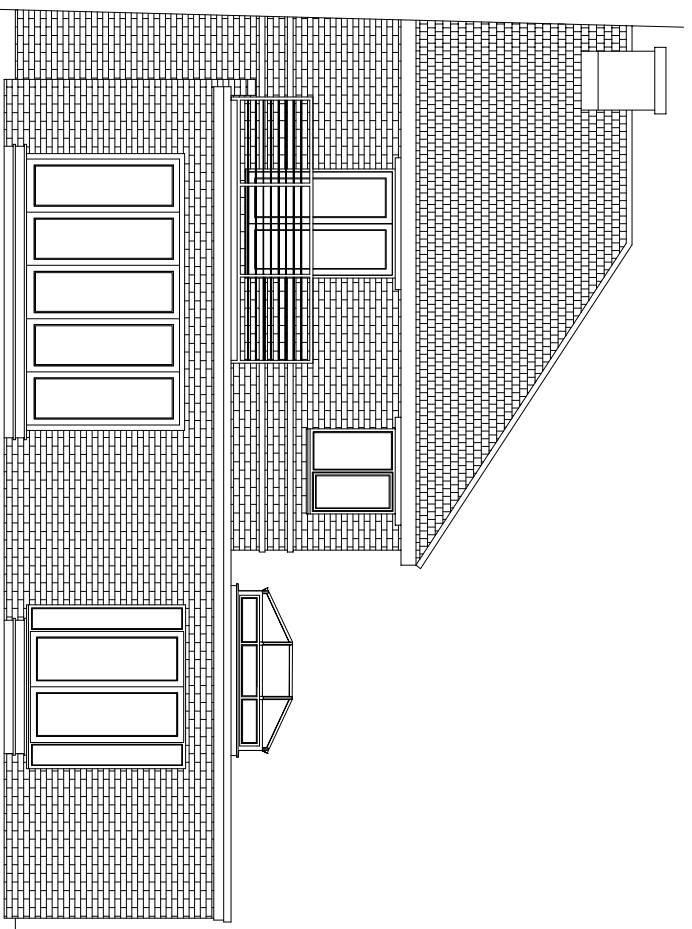


North Elevation

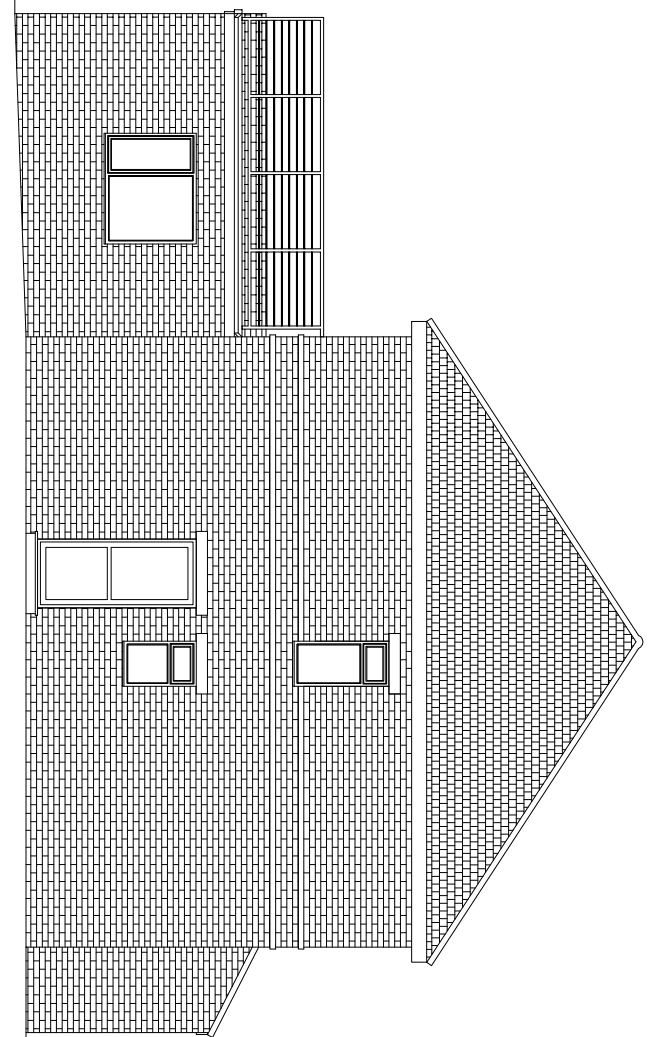


East Elevation

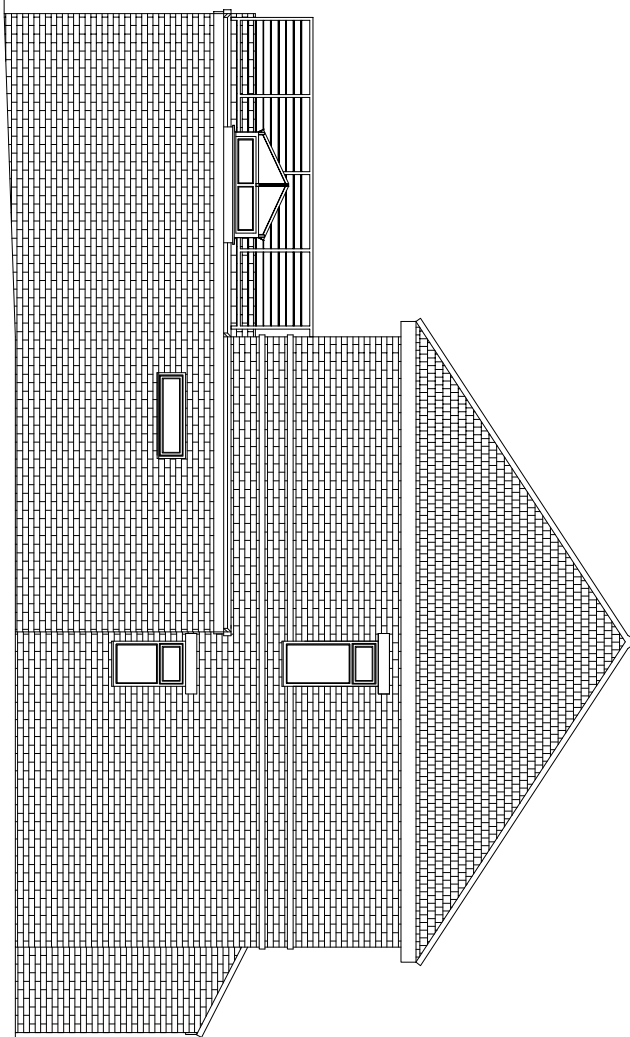


East Elevation

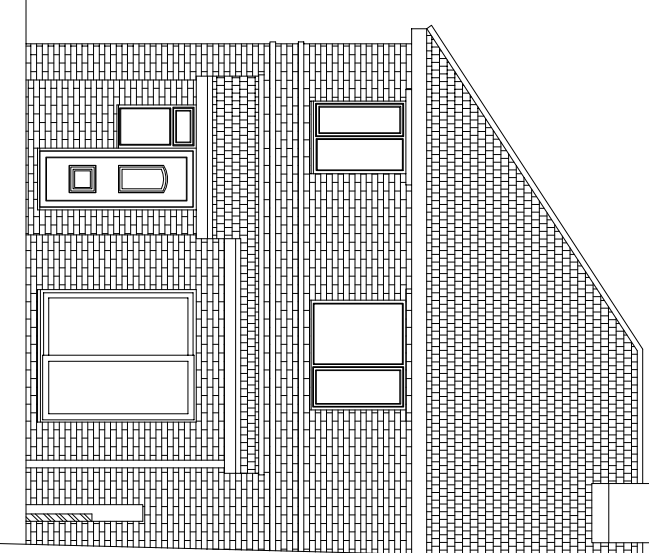


South Elevation

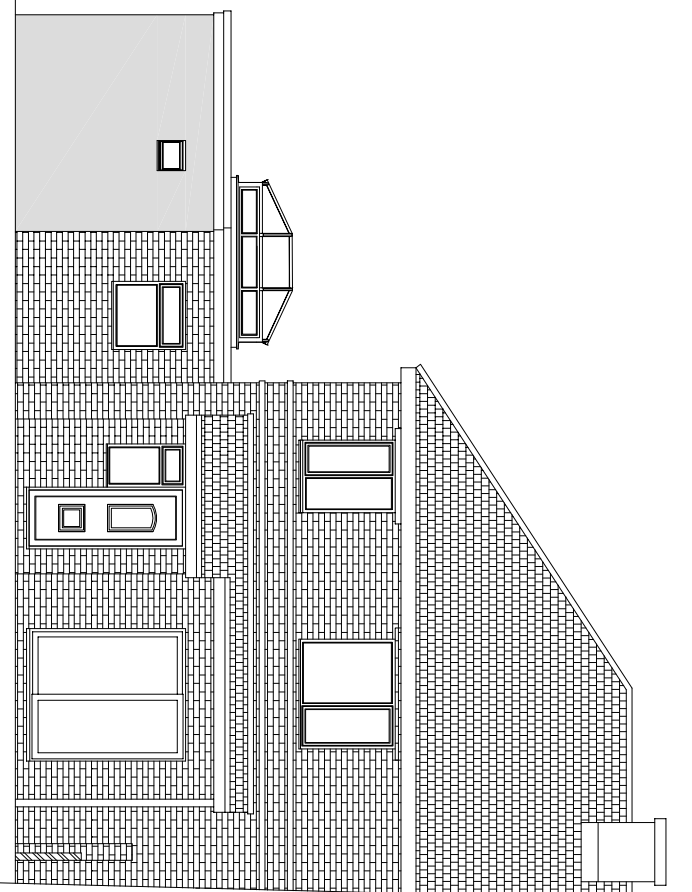


South Elevation

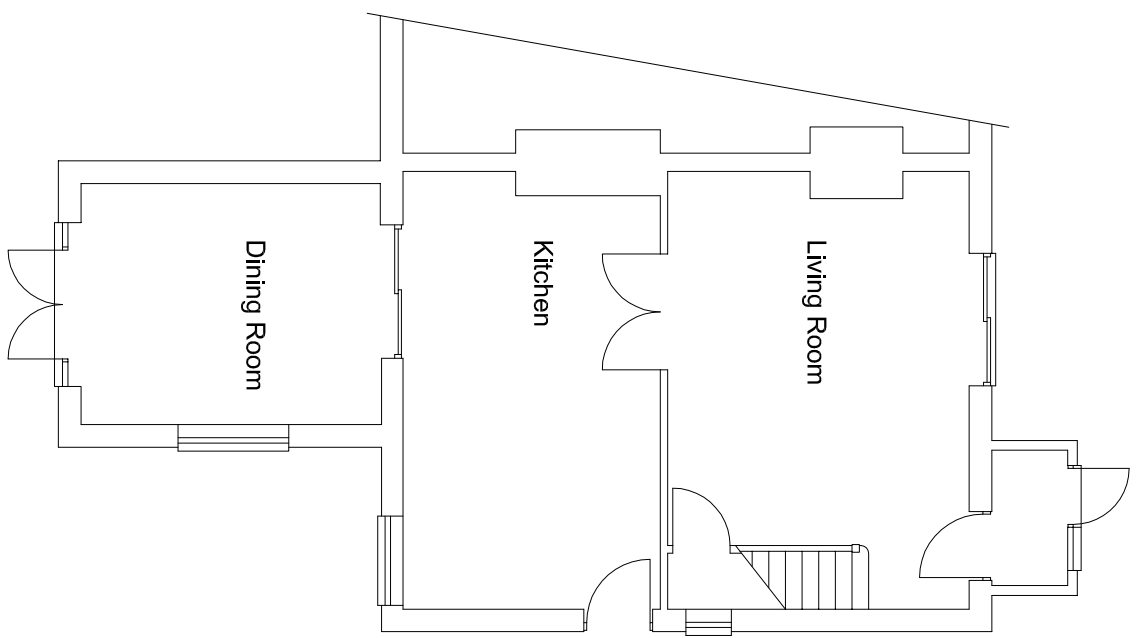


Existing Ground Floor Plan

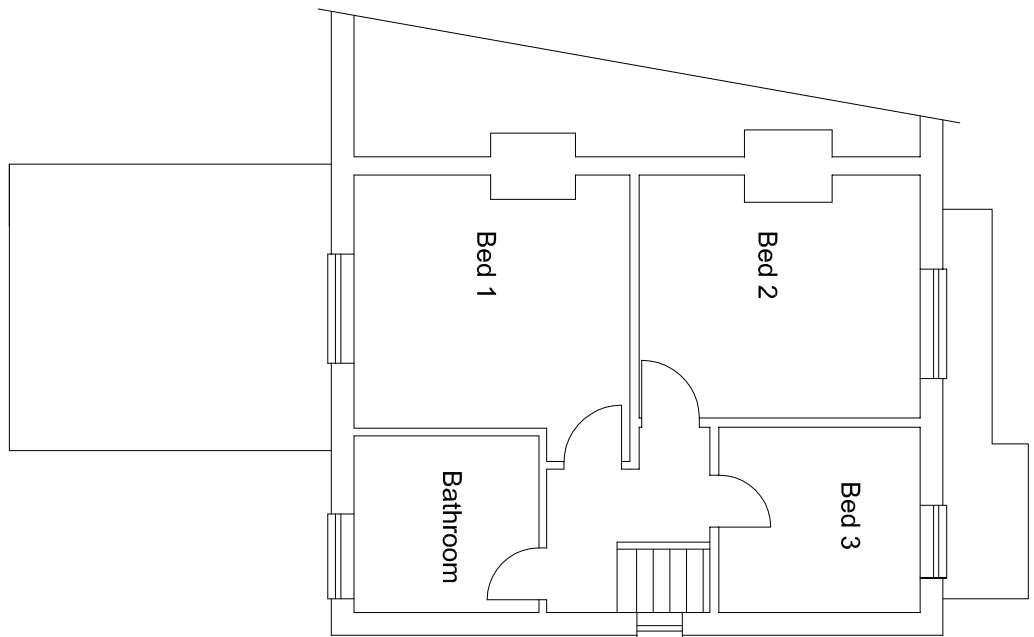


Existing First Floor Plan

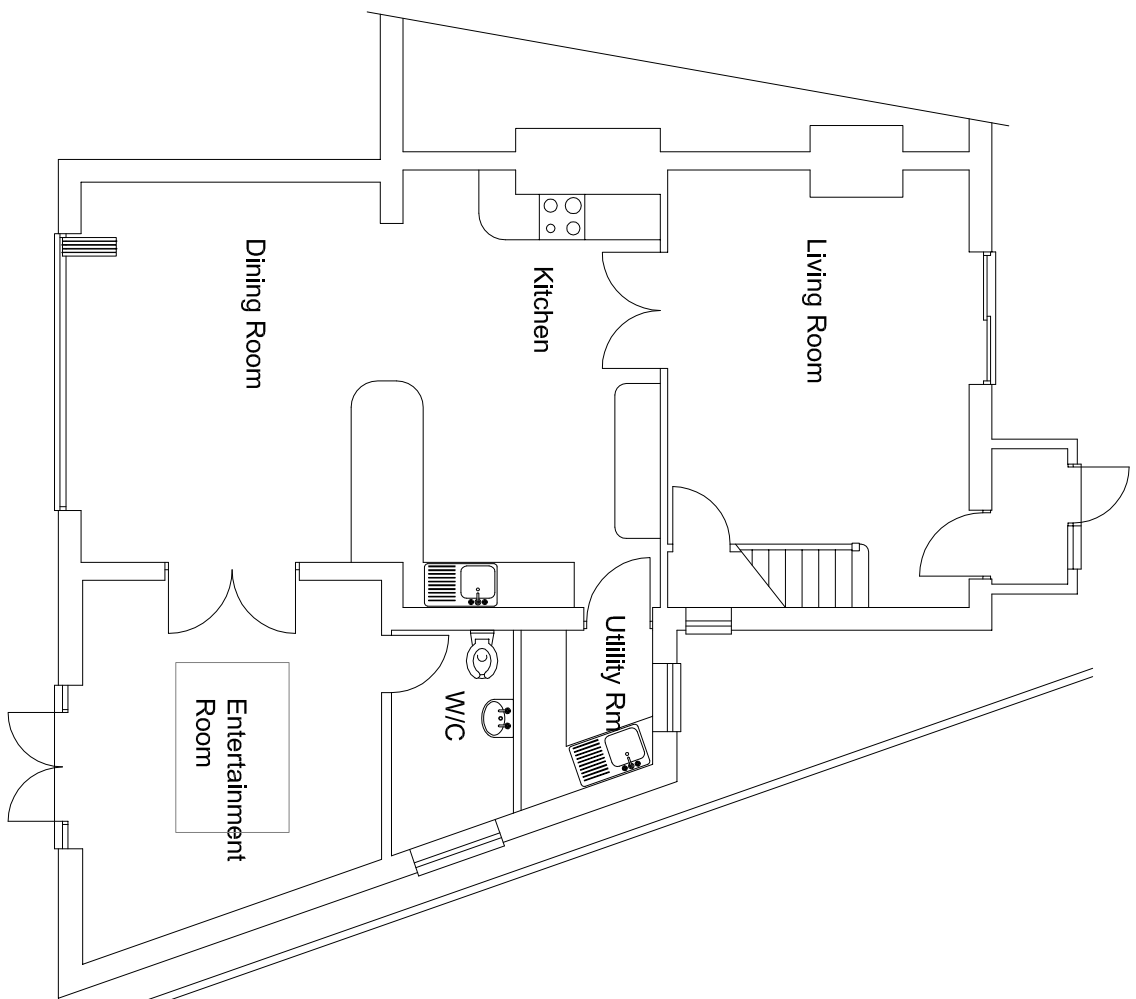


Proposed Ground Floor Plan

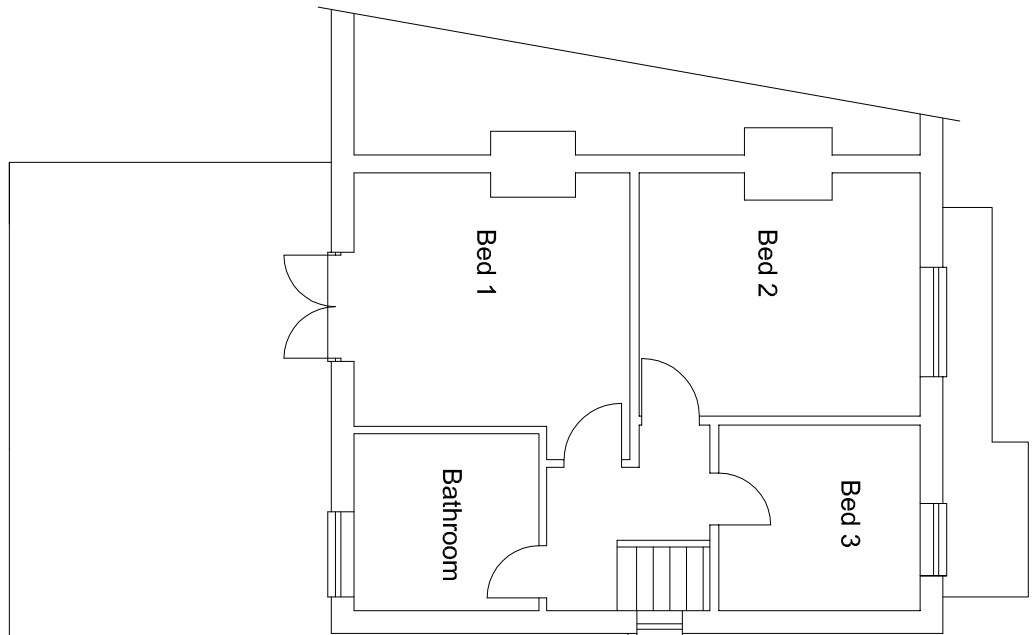

Proposed First Floor Plan

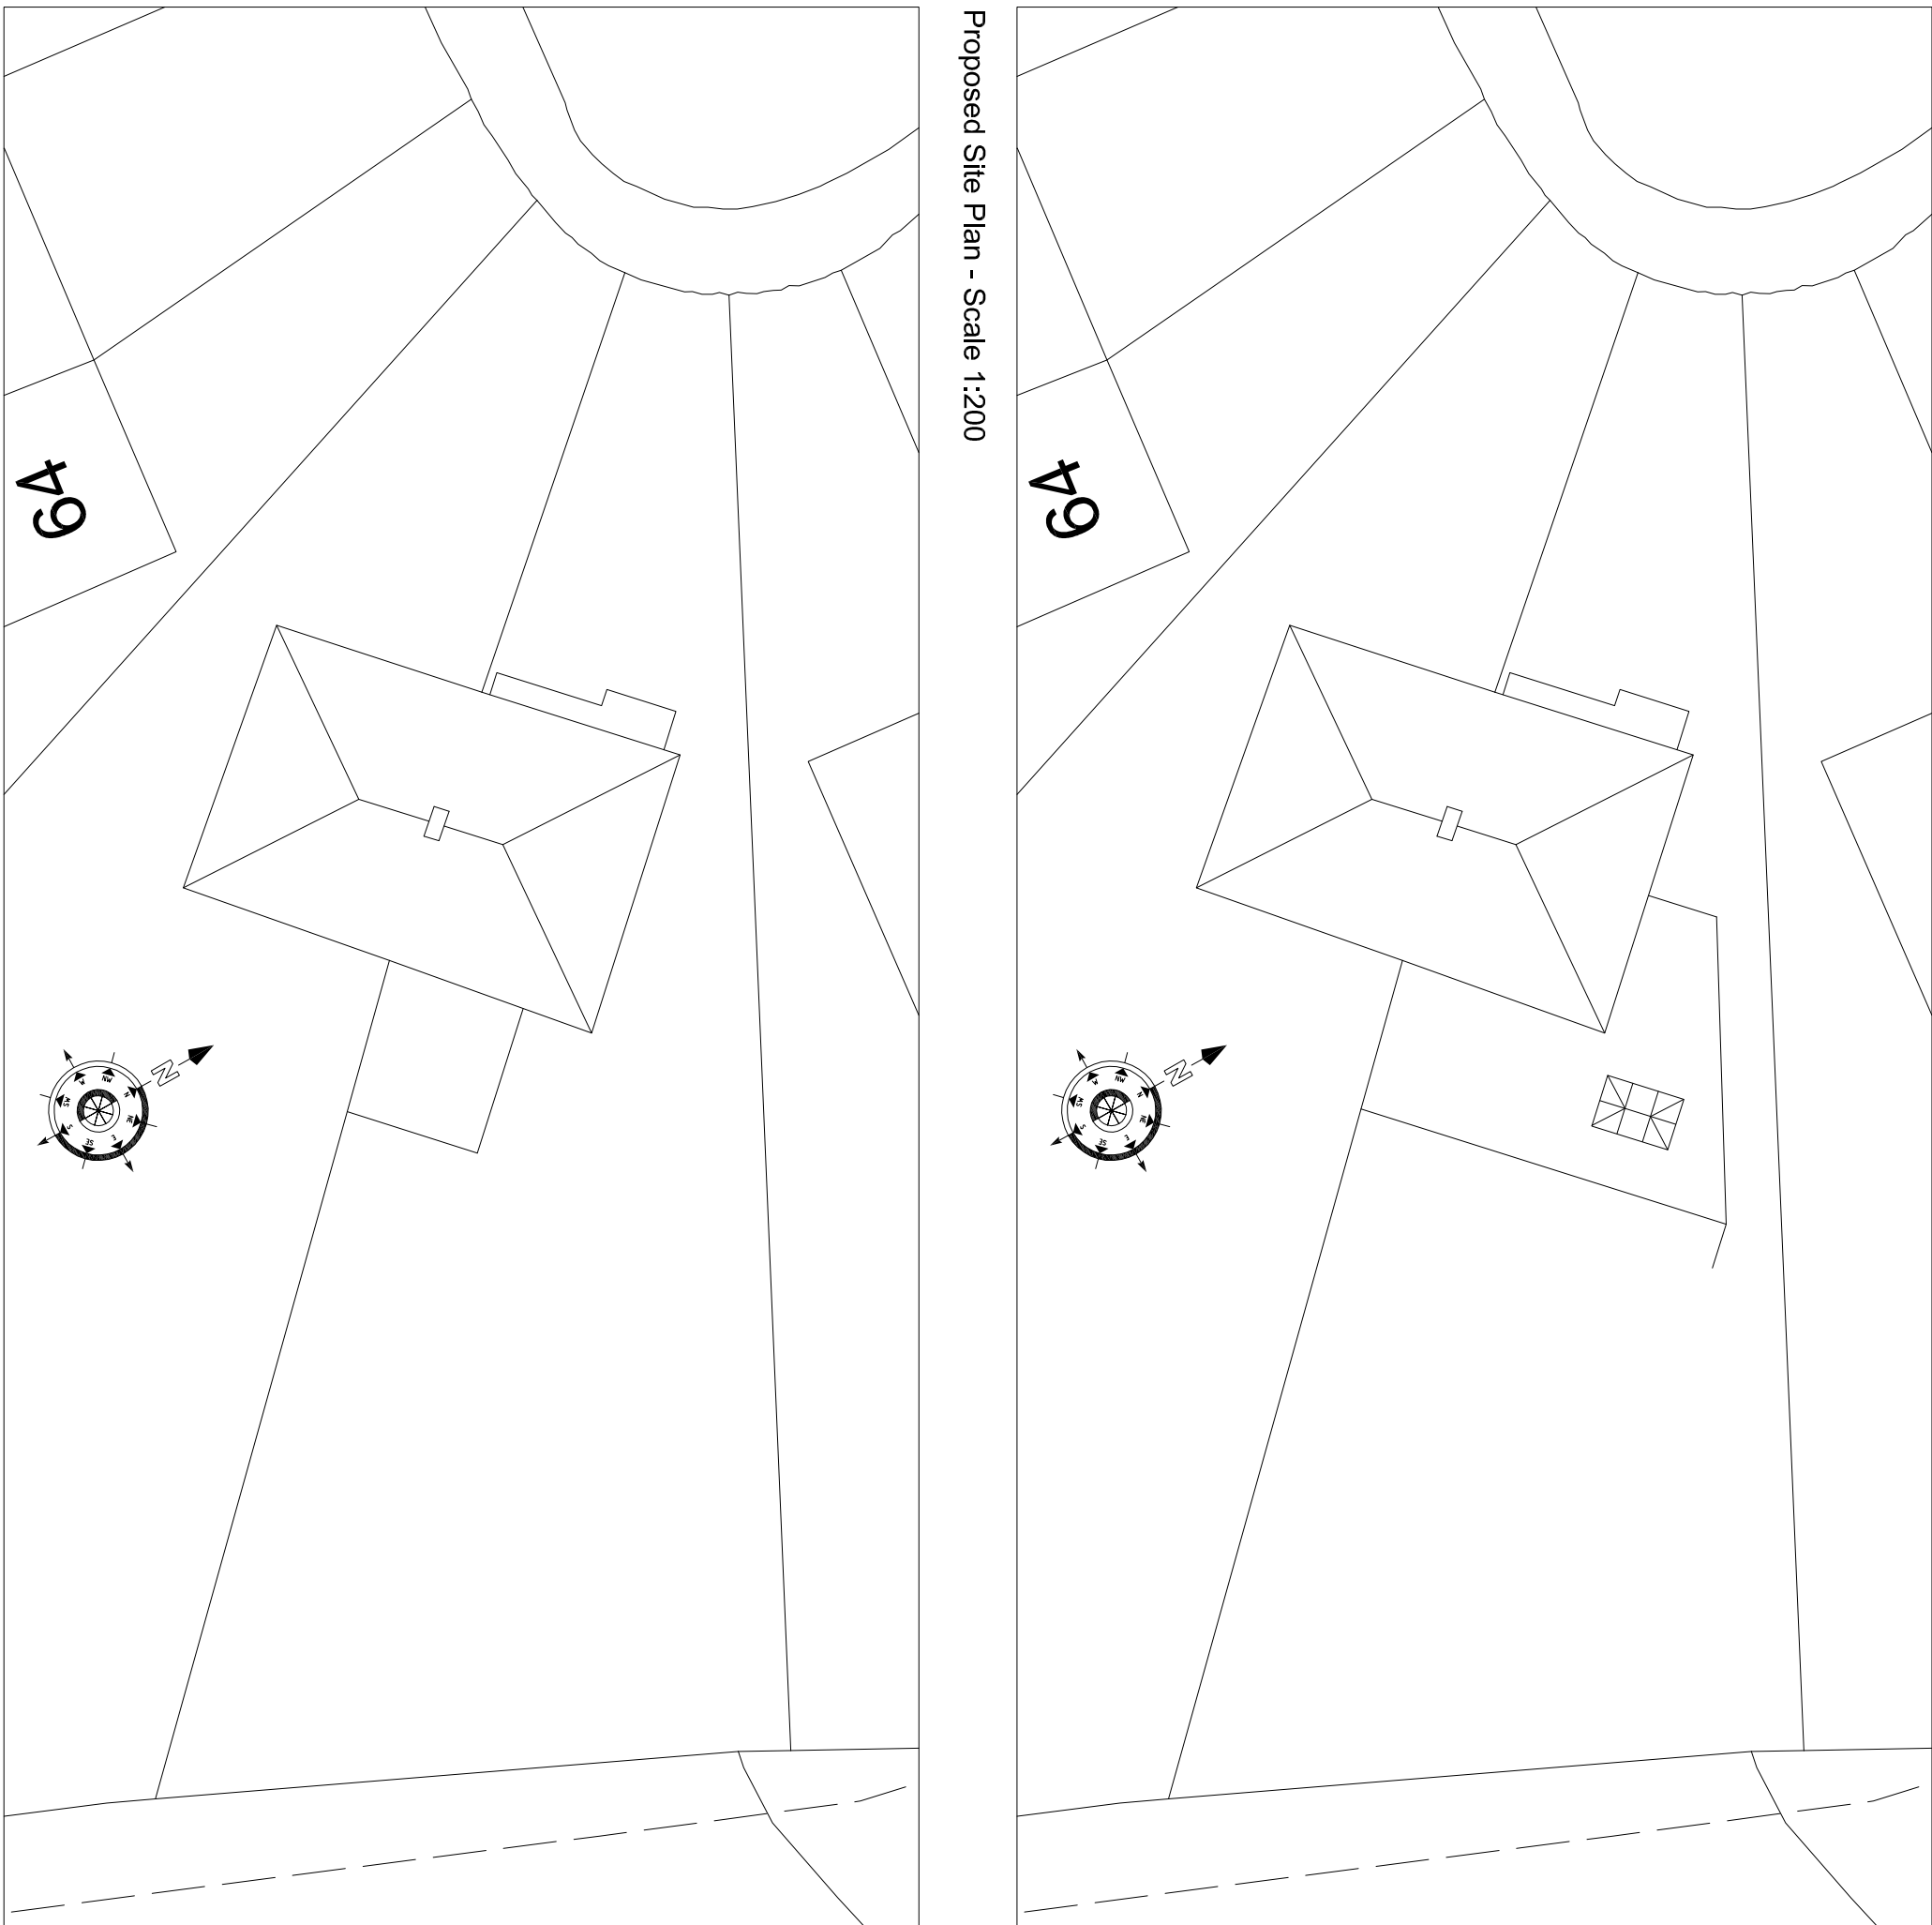

Proposed Site Plan - Scale 1:200

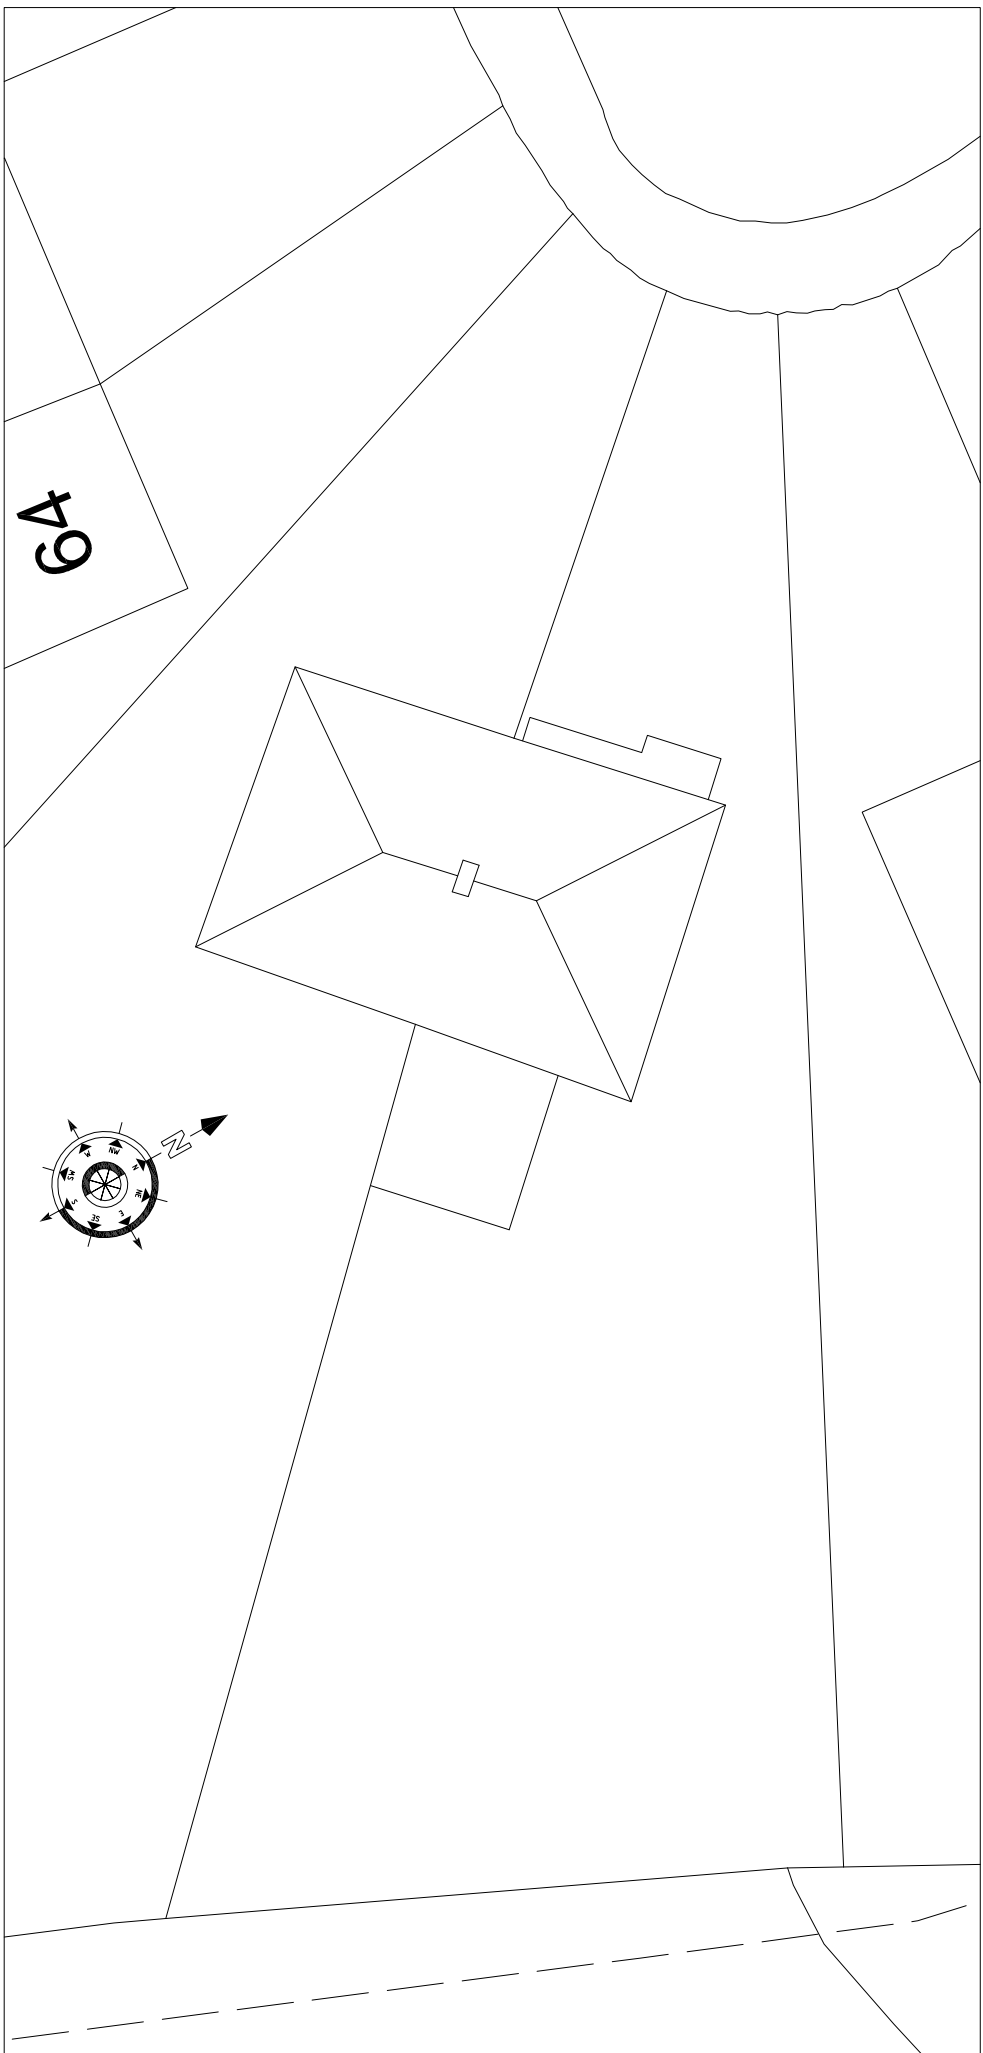

Existing Site Plan - Scale 1:200

Dwg. No.: P/T/L14/102		Revised by:	
DATE: Oct. 2014		Approved by:	
SCALE: 1:100 1:200 @ A1		Date:	
DRAWN BY: ST			
CHECKED:			
CLIENT: Mrs. Parks			
PROJECT: PROPOSED SINGLE STOREY REAR EXTENSION, 62 CROSS WAY, HAVANT PO8 1NG			
TITLE: PROPOSED AND EXISTING PLANS AND ELEVATIONS			
Parker Torrington Limited			
PARKER TORRINGTON			
Parker Torrington Limited Chartered Surveyors			
Ground Floor: 62 Cross Way, Havant, PO8 1NG			
Email address: enquiries@parkertrorrington.co.uk			

PLANNING

COPYRIGHT
The copyright of this document lies with Parker Torrington Limited. No use or copying of this document, or part of this document, shall be permitted without prior written consent of Parker Torrington Limited, other than for the purpose of copying for personal documentation and for site use.